



REAR ELEVATION AS EXISTING
SCALE 1:50




REAR ELEVATION AS PROPOSED
SCALE 1:50

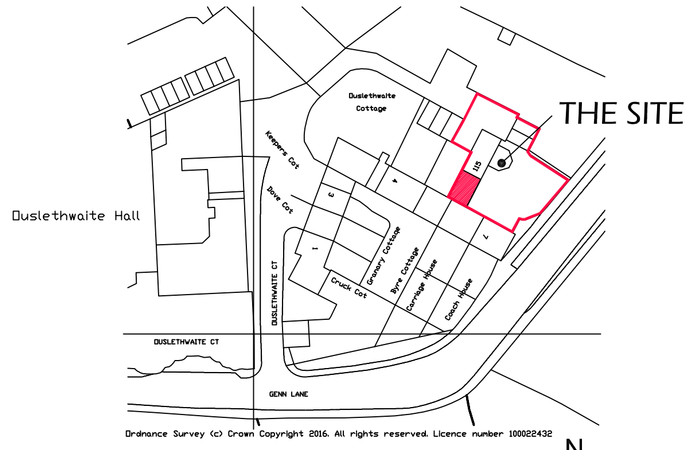


LOCATION PLAN
SCALE 1:1000

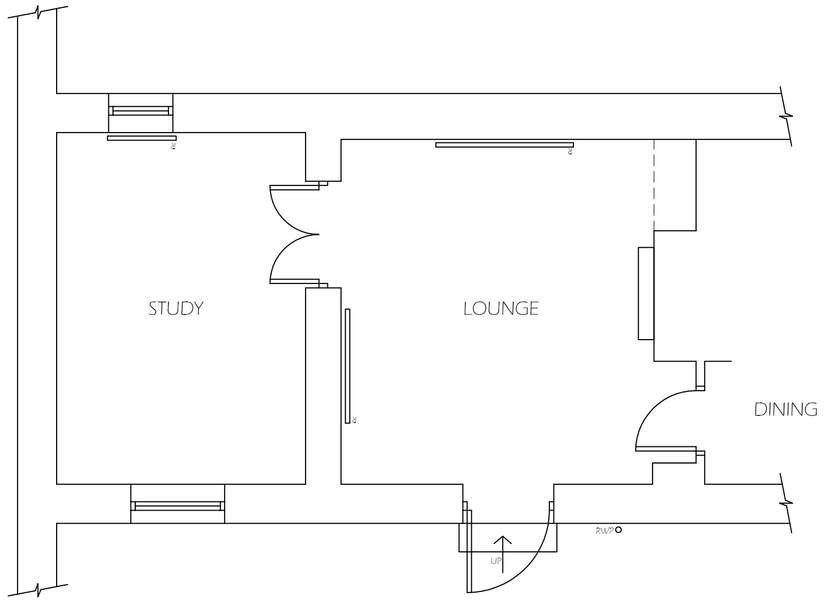

PLAN AS EXISTING
SCALE 1:50

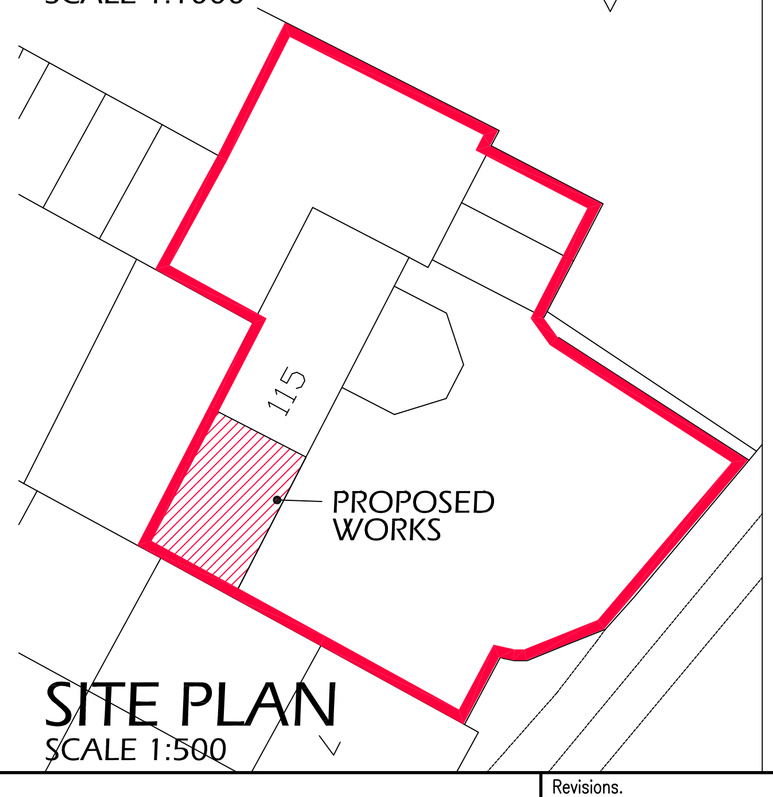

SITE PLAN
SCALE 1:500

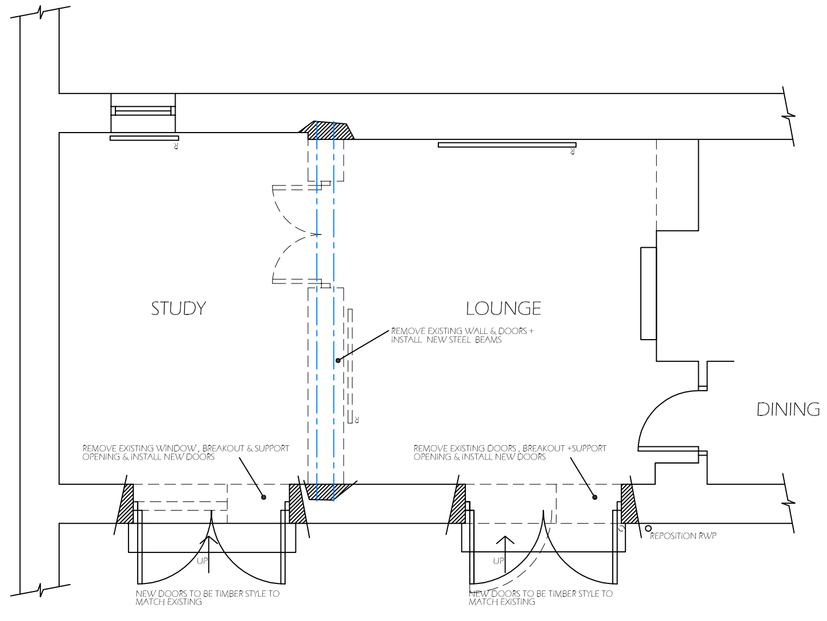

PLAN AS PROPOSED
SCALE 1:50

NYP

Chartered Institute of Architectural Technologists
Registered Practice

1. THIS DRAWING AND THE COPYRIGHTS AND PATENTS THEREIN ARE THE PROPERTY OF NYP ARCHITECTURAL SERVICES LLP REGISTERED IN ENGLAND AND WALES No. 4631338 AND MAY BE USED OR REPRODUCED ONLY UNDER CONTRACT.

2. CONTRACTORS AND SUB-CONTRACTORS MUST CHECK AND AGREE ALL DIMENSIONS BEFORE PREPARING SHOP DRAWINGS OR COMMENCING WORK ON SITE

3. CONTRACTORS ARE RESPONSIBLE FOR INFORMING THE DESIGNER OF ANY DISCREPANCY DISCOVERED ON THIS DRAWING OR BETWEEN THIS DRAWING AND ANY OTHER RELATED DOCUMENT ISSUED UNDER THE STANDARD FORM OF CONTRACT IN RESPECT OF THE WORK.

4. WRITTEN DIMENSIONS ONLY ARE TO BE USED FROM THIS DRAWING. IF IN ANY DOUBT ASK FOR CLARIFICATION.

Notes.

Revisions.

Date	Suffix	Description	Date	Suffix	Description

NYP ARCHITECTURAL SERVICES
The Grove, High Street, Dodworth, Barnsley, S75 3RQ. Tel: 01226 200989. E-mail : scott@nypas.co.uk / stephen@nypas.co.uk

Project. OUSLETHWAITE FARM HOUSE 115 GENN LANE, WARD GREEN BARNSLEY S70 6NP		Client. DEBRA MAWBY	
Drawing Title. EXISTING & PROPOSED PLANS & ELEVATIONS	Date. JULY 2016	Scale. AS INDICATED	
	Ref. 03/04	Dwg. No. 01	Rev.

SHEET SIZE A1