
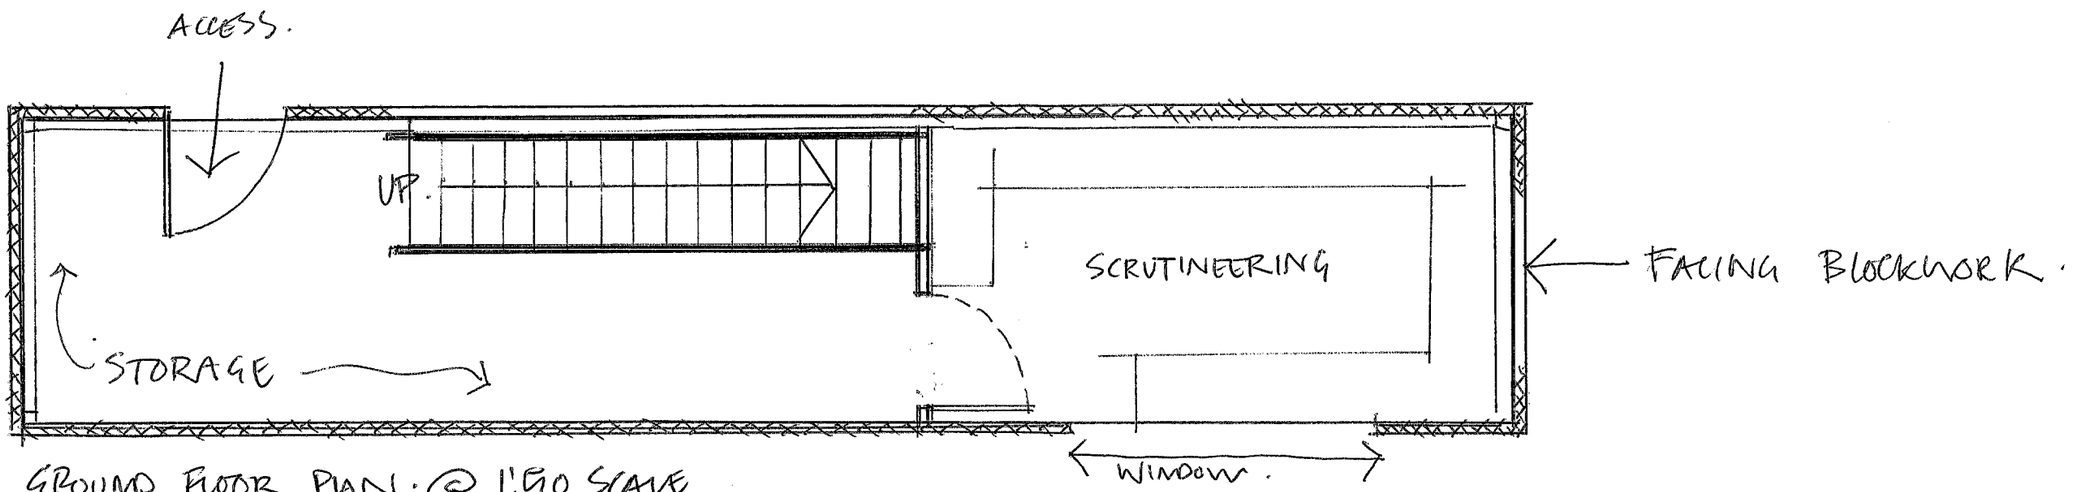


GROUND FLOOR PLAN @ 1:50 SCALE.

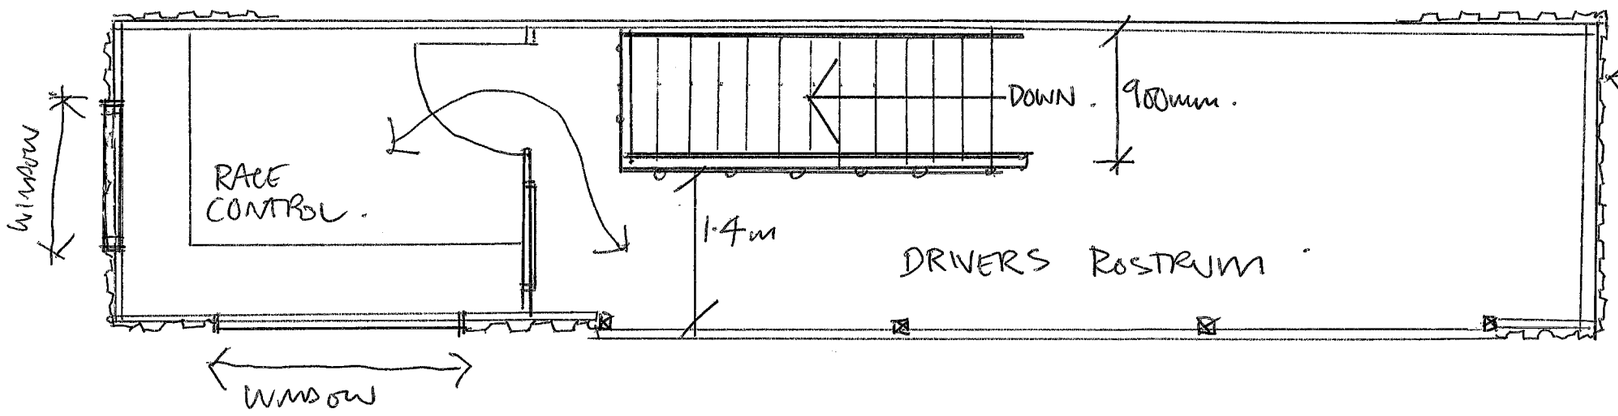

FIRST FLOOR PLAN @ 1:50 SCALE.

WOMBWELL ROSTRUM
REF:- 2010/1327
REVISED PLANS

DRAWING NO:- 2012-01-02