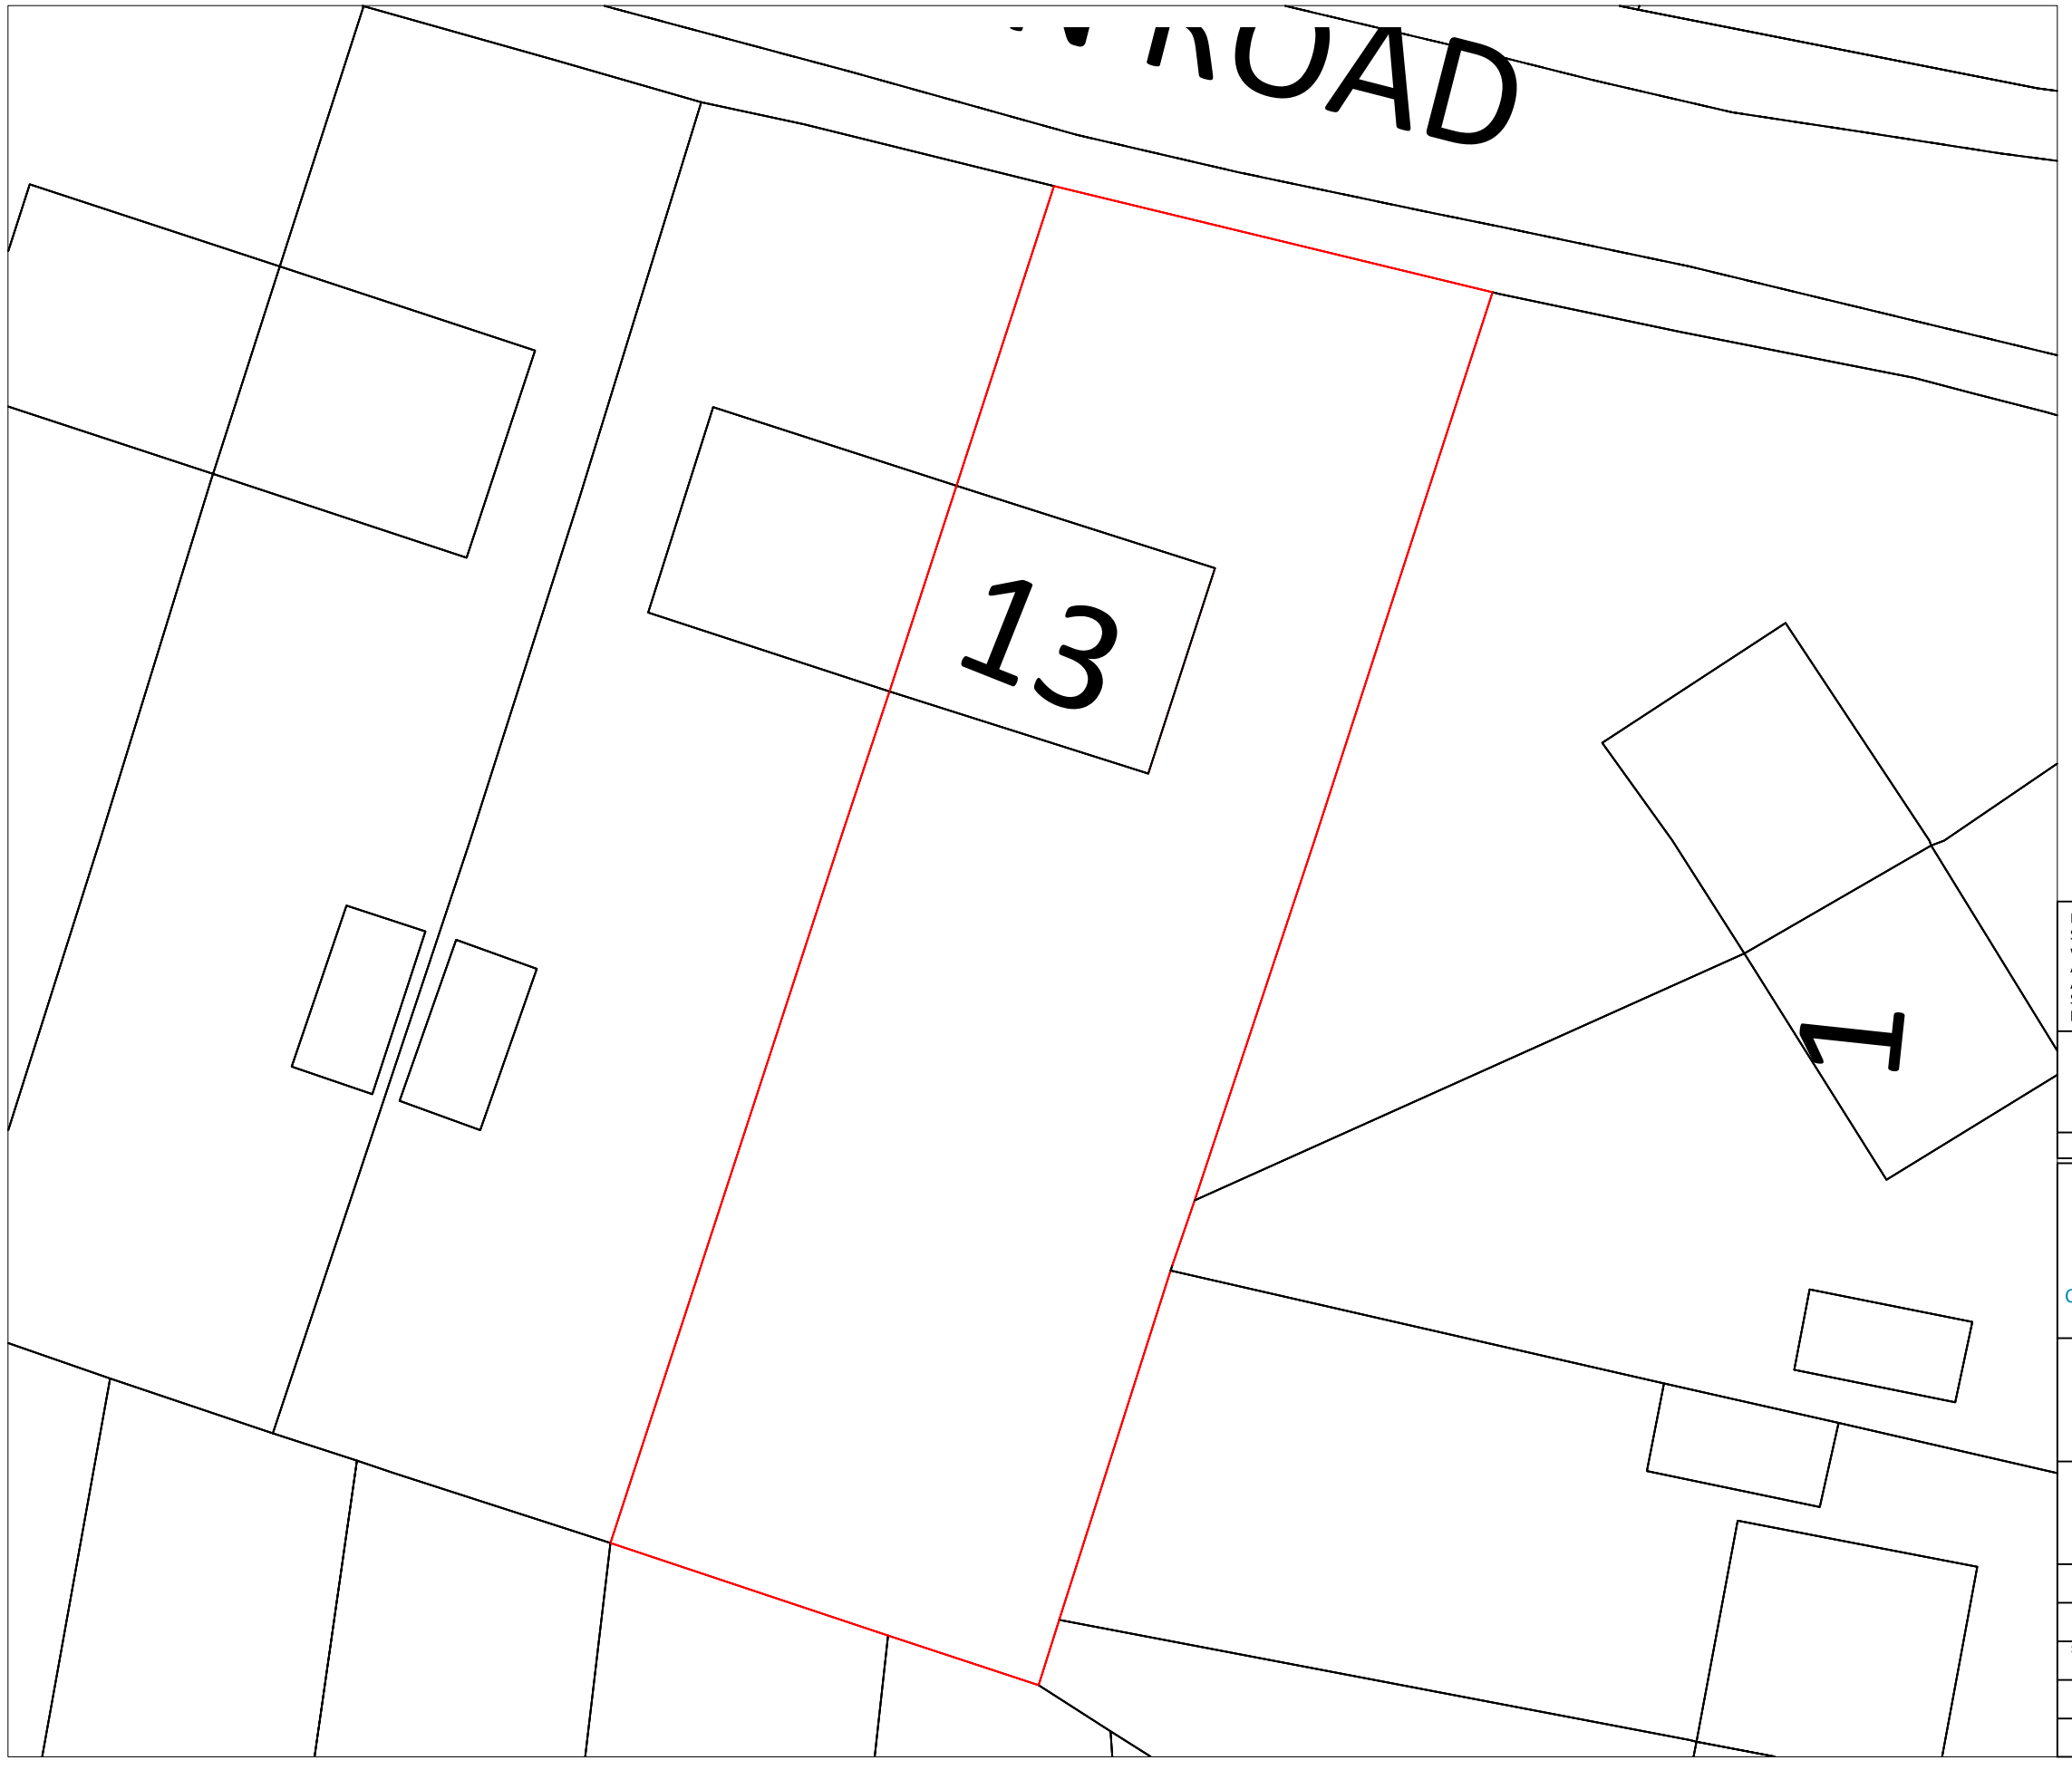


No scale measurements to be taken from this drawing
Site dimensions to be taken before commencing any work. Any discrepancies to be notified to Contract Administrator prior to commencement of works.
All work and materials to be in accordance with Statutory Requirements and any discrepancies to be brought to the attention of CBA Ltd.

This drawing is the property of CBA Ltd. Copyright is reserved by them and the drawing is issued on the condition that it is not copied, reproduced, retained or disclosed to any unauthorized person(s), either wholly or in part without their consent in writing.

Revision Details:

CBA
CHRIS BAKER ASSOCIATES LTD
CHARTERED BUILDING SURVEYORS

33 Lindhusrt Roa
Barnsley
South Yorkshire
S71 3DB

CB.CBA@outlook.co

13 BUXTON ROAD
BARNSLEY
SOUTH YORKSHIRE
S71 3SN

Drawing Title:

EXISTING SITE PLAN

Drawn By: LEK

Date: 10.04.14

Scale: 1:200 on A3

Drawing No: LK/Gen/EmB/D-02a

Revision: