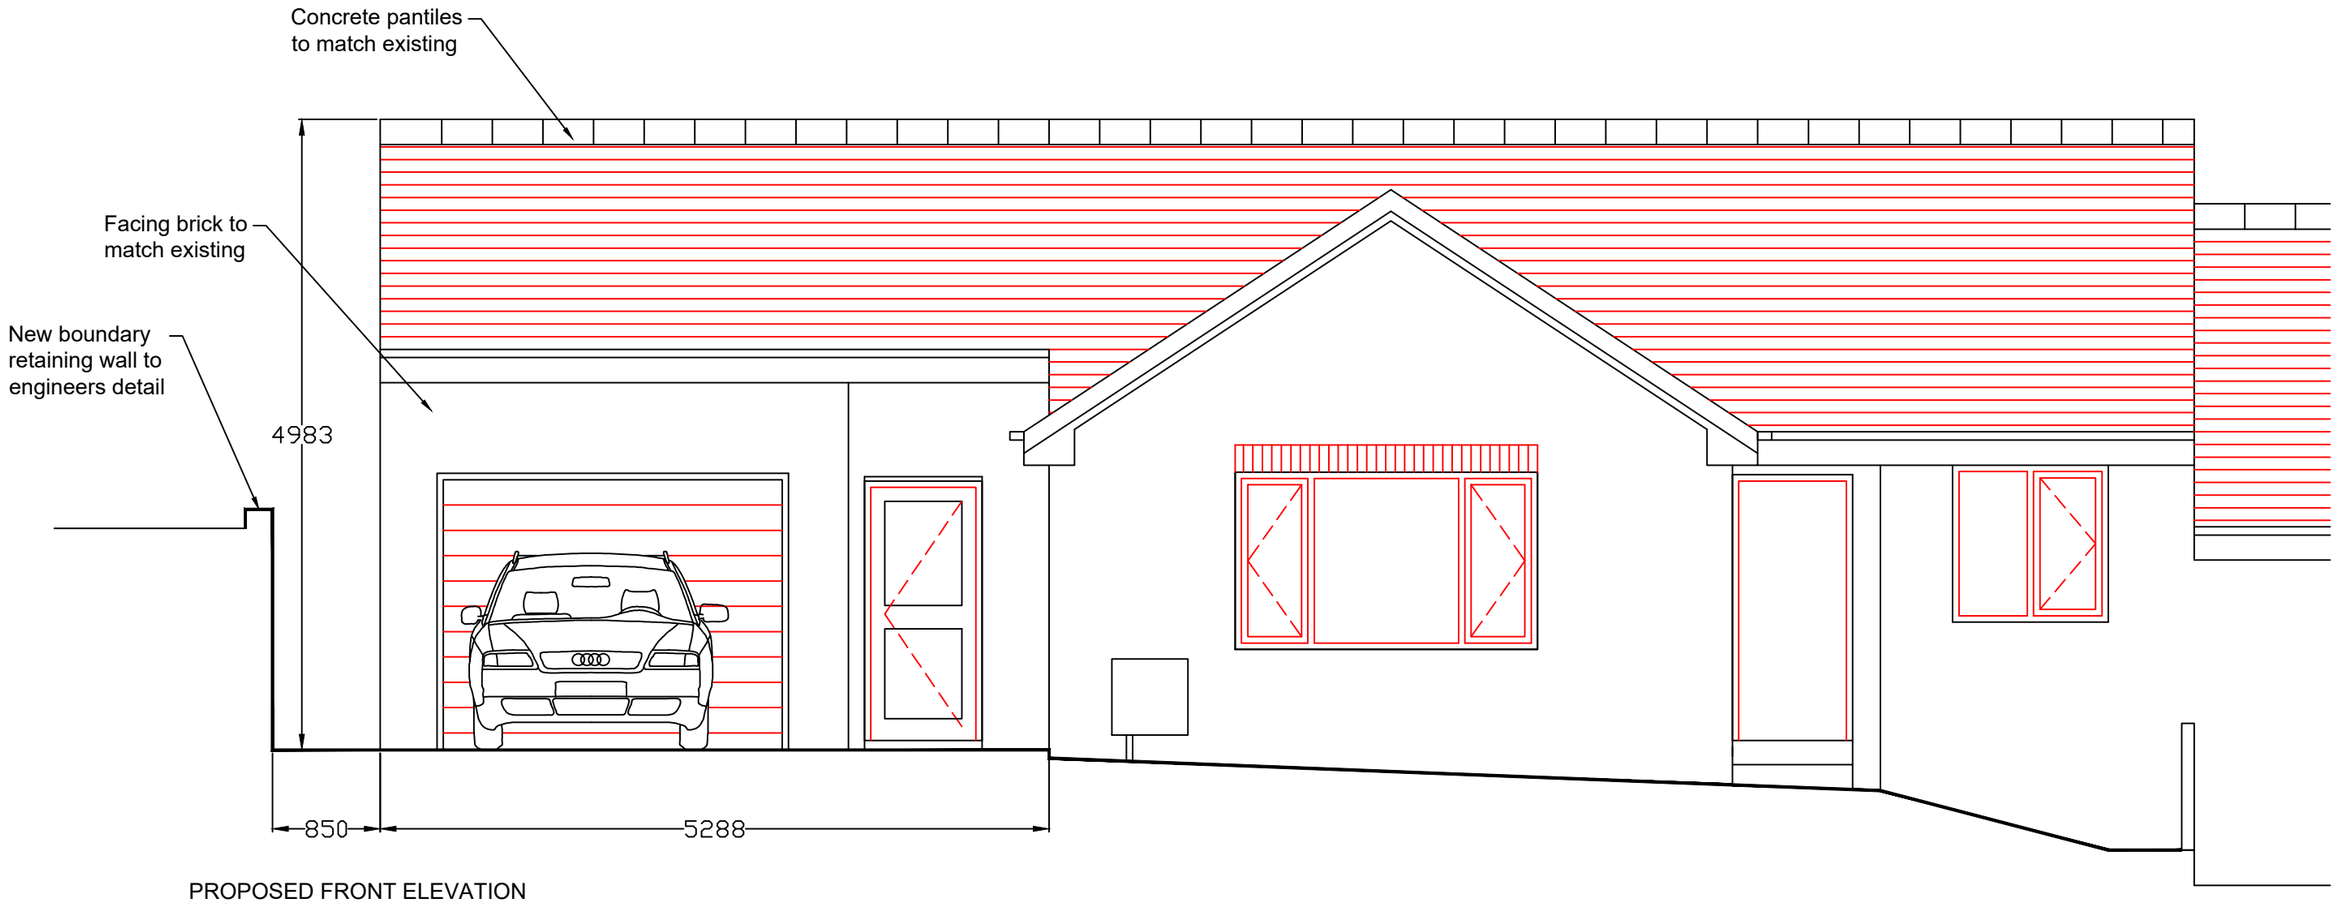

PROPOSED FRONT ELEVATION
1:50

Revisions	A. A-----	00-00-00
This drawing is for planning permission only and is not a construction drawing.		
Drawing Title	PROPOSED-FRONT-ELEVATION	
Job No. - Dwg No.	AIA/2024/6 .	-
Client:	Amanda Farrah and Ian Appleyard 14 Wentworth Crescent Mapplewell; Barnsley S75 6DR .	
Scale.	1:50	