

Existing & Proposed Site Layouts

DRG NO AW / 100 REV' C

Revision 'C' 20/3/18.
Garage Extension removed house extension stepped in to leave garage detached.

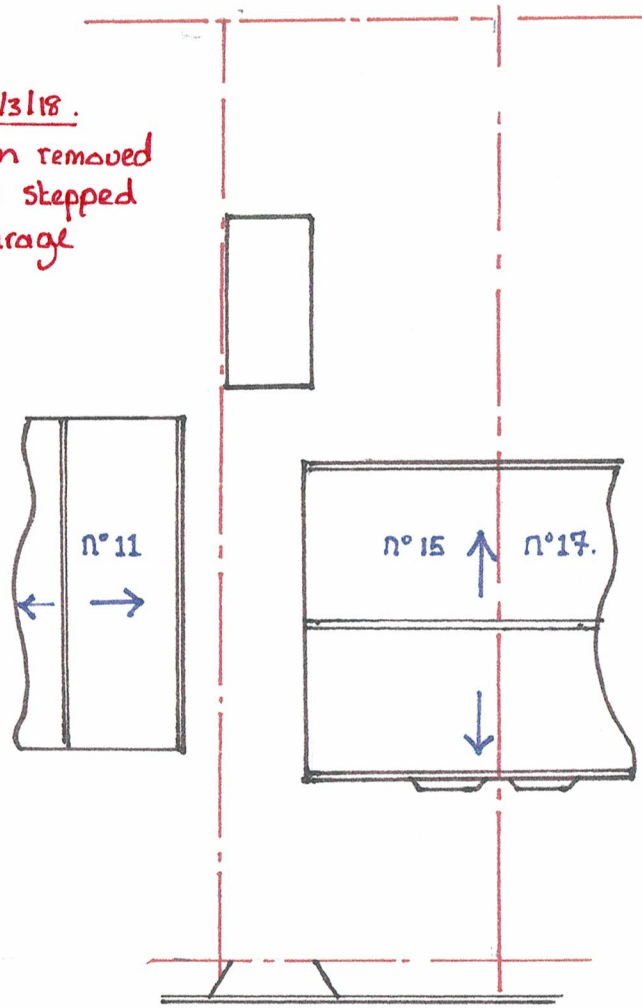

Existing Site Layout

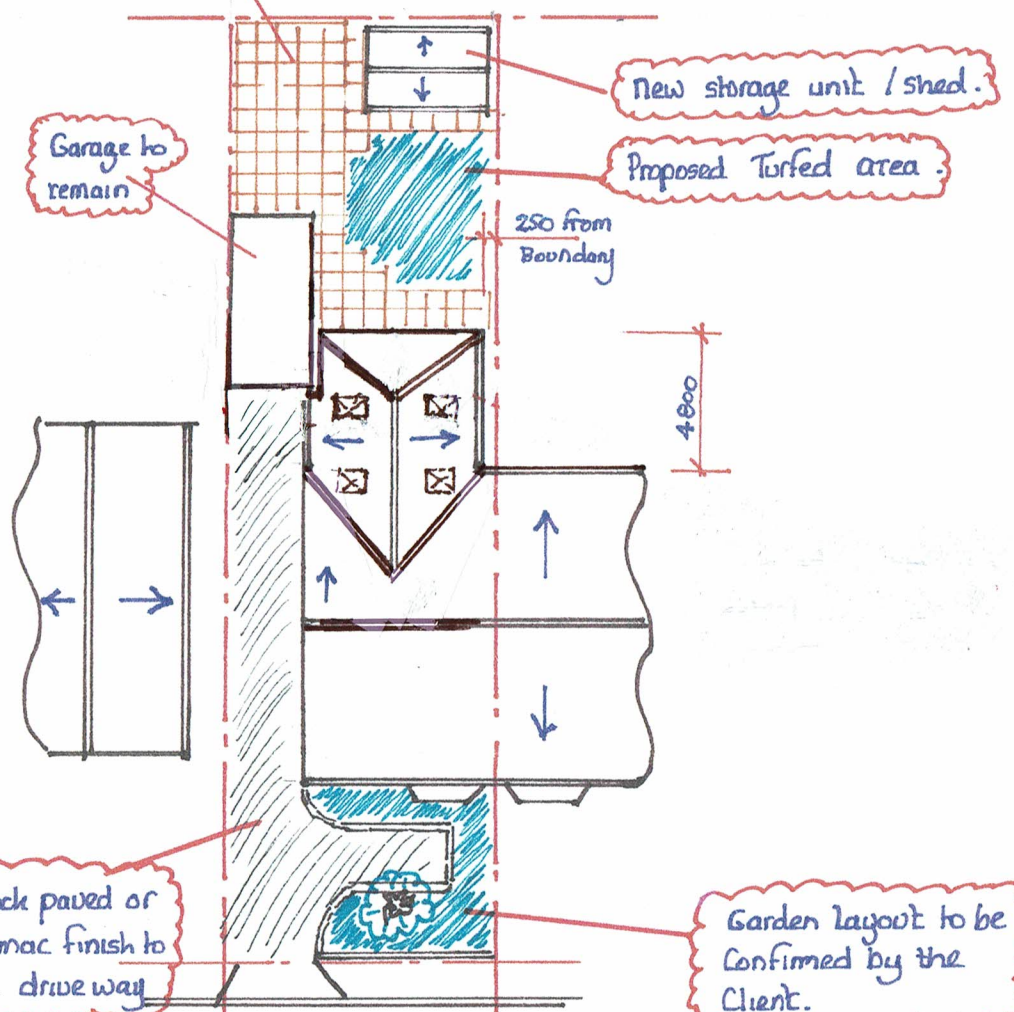

Proposed Site Layout


ANTHONY RAMSDEN 11 MONTAGU MEWS WETHERBY LS22 5PY TELPHONE :- 07817 944384	DRN Tony Ramsden	DRG NO AW/100 C
	DATE 30/1/18	TITLE Existing & Proposed Site Layouts
	SCALE 1:25.	

→ Indicates downward slopes on the existing and proposed routes.

15 Alder Grove
Darfield
Barnsley S73 9JL.

Existing Ground floor Layout

DRG NO AW /101 A.

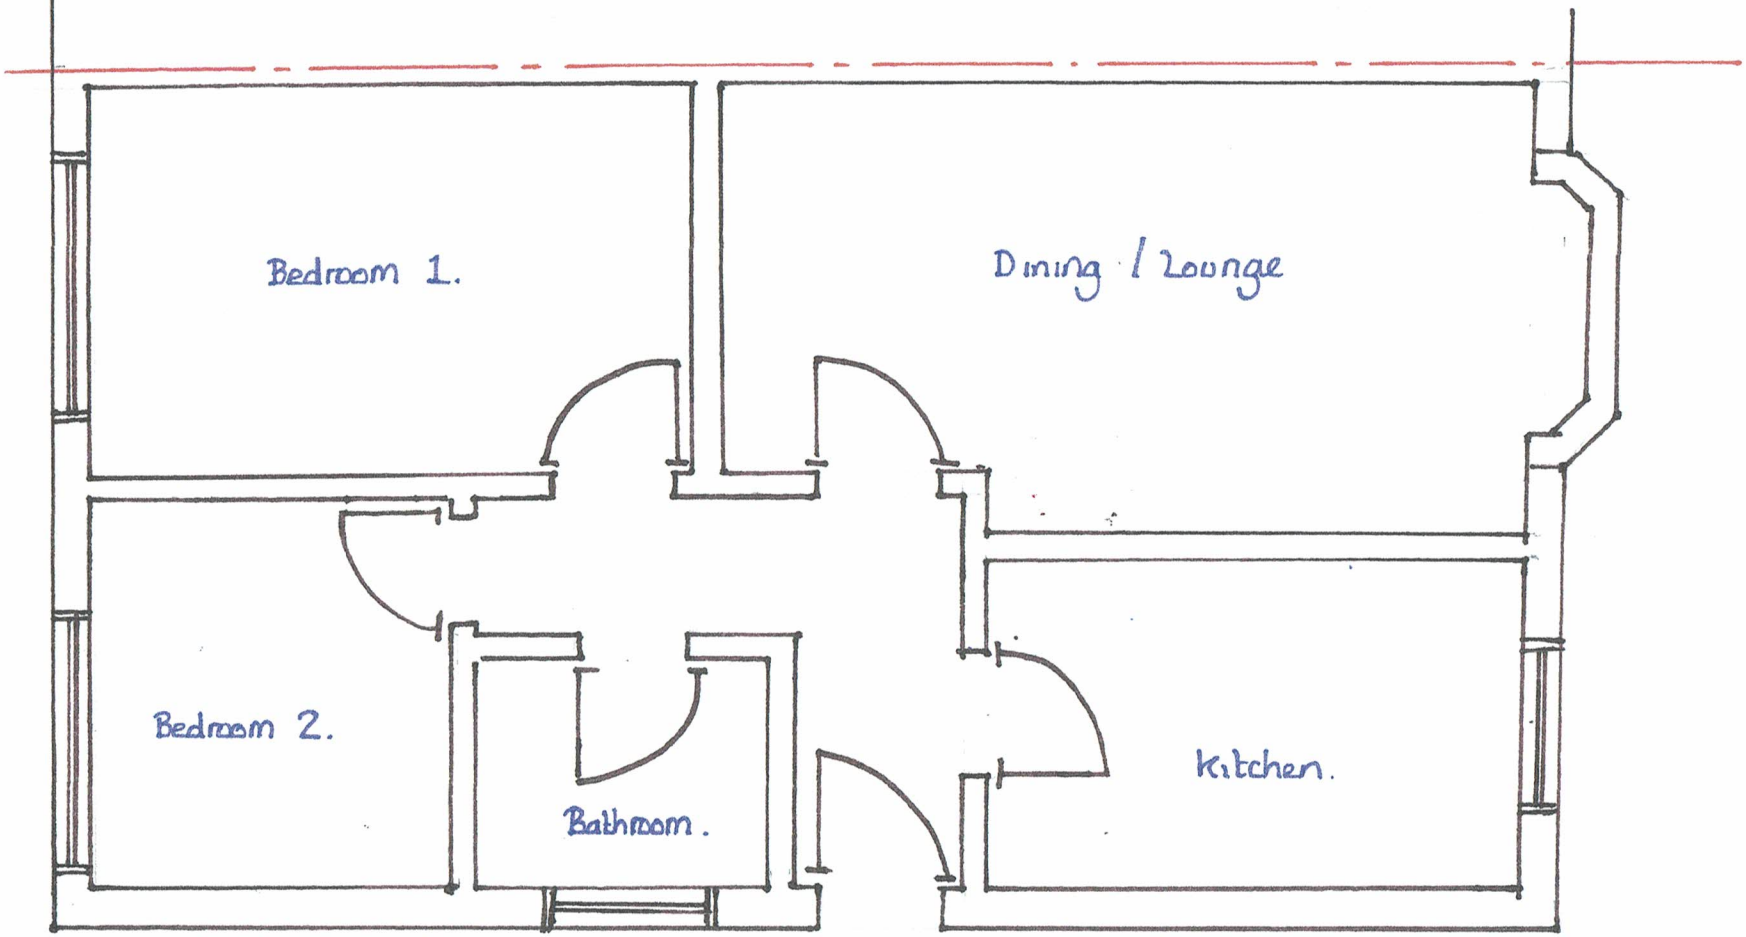


ANTHONY RAMSDEN 11 MONTAGU MEWS WETHERBY LS22 5PY TELPHONE :- 07817 944384	DRN Tony Ramsden	DRG NO AW/101A.
	DATE 30/1/18	TITLE Existing Ground floor Layout
	SCALE 1:50	

Existing Elevations

DRG NO AW/102 A.


Frosted glass window to Bathroom

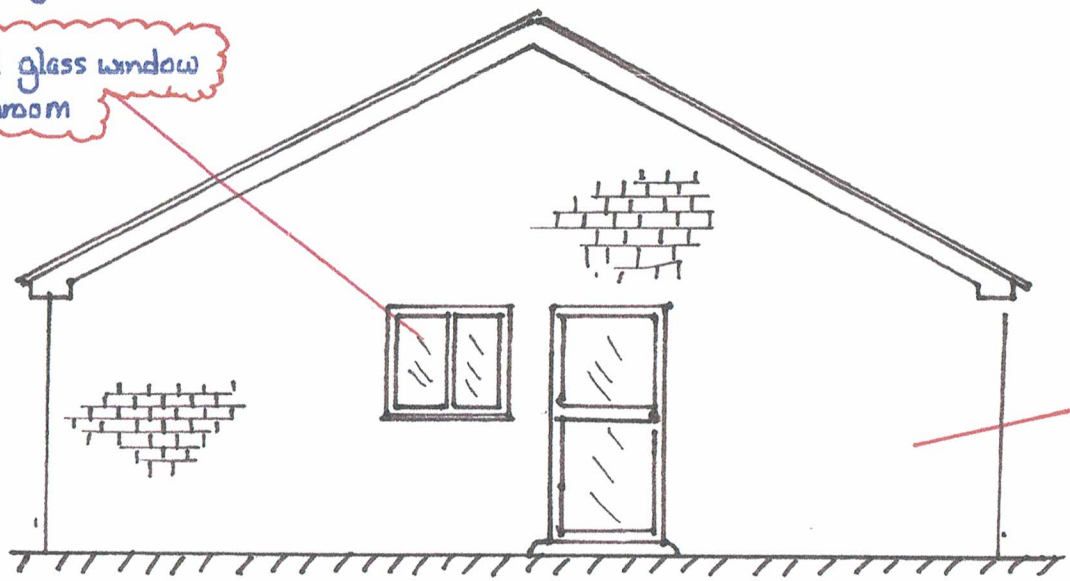

Existing Gable Elevation


This Elevation is constructed from Brickwork.

Brickwork Pier

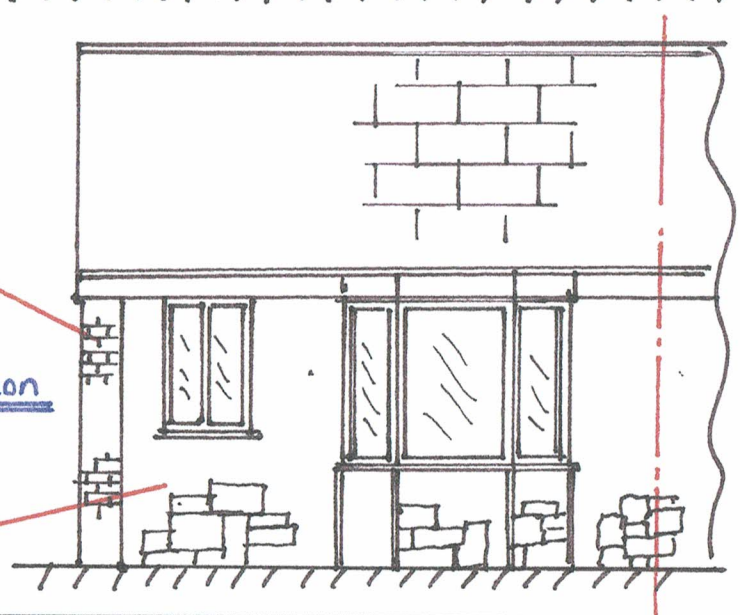

Existing Front Elevation

Random faced Stone to Front Elevation.

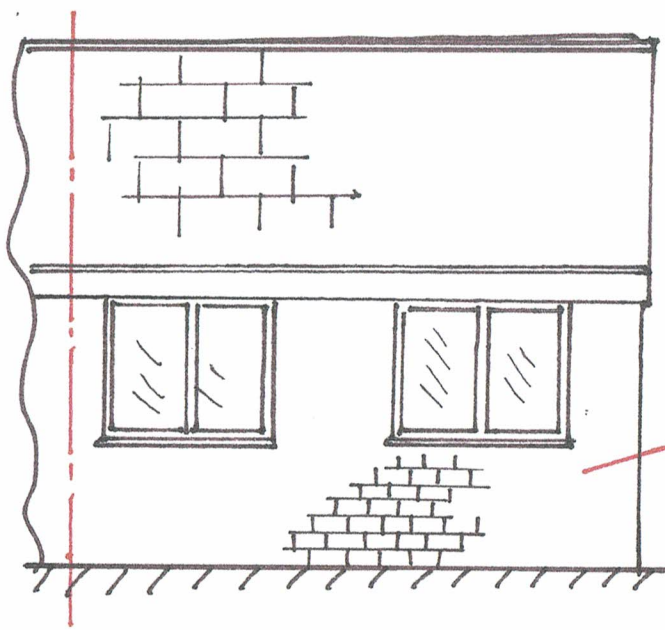


Brickwork to this Elevation.

Existing Rear Elevation


ANTHONY RAMSDEN 11 MONTAGU MEWS WETHERBY LS22 5PY TELPHONE :- 07817 944384	DRN Tony Ramsden	DRG NO AW/102A
	DATE 30/11/18	TITLE Existing Elevations
	SCALE 1:	

DRG NO AW/103 REV 'C'

Proposed floor layouts

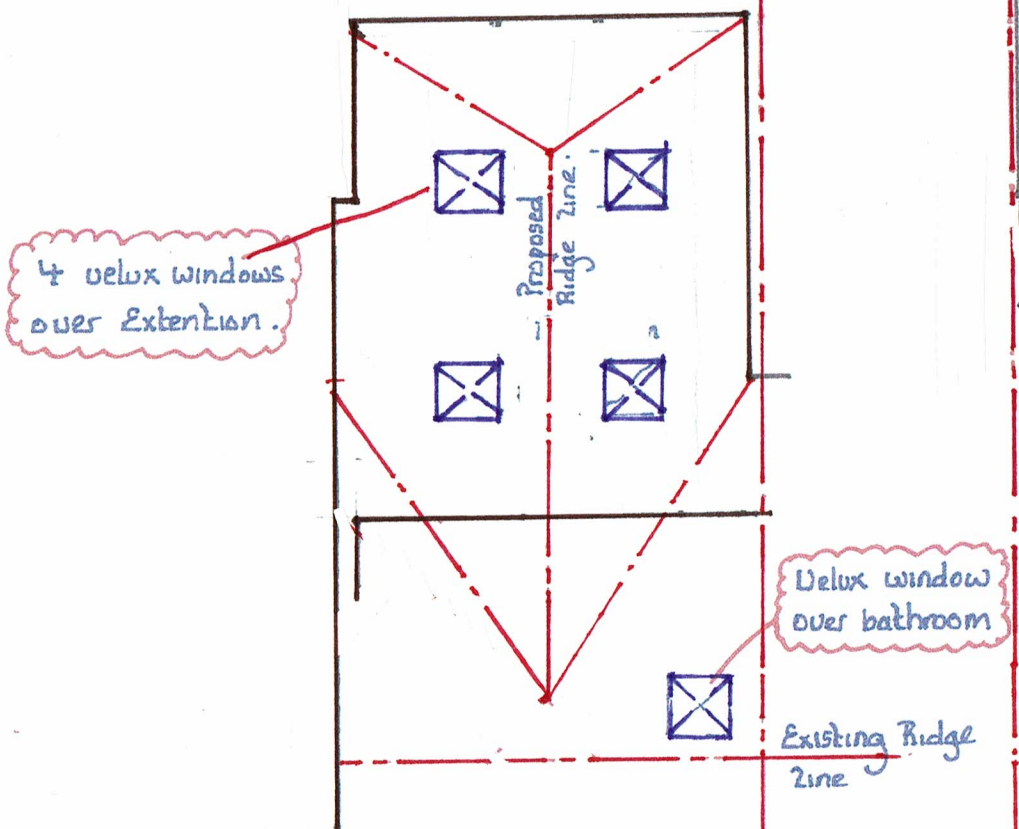

Proposed Roof Plan

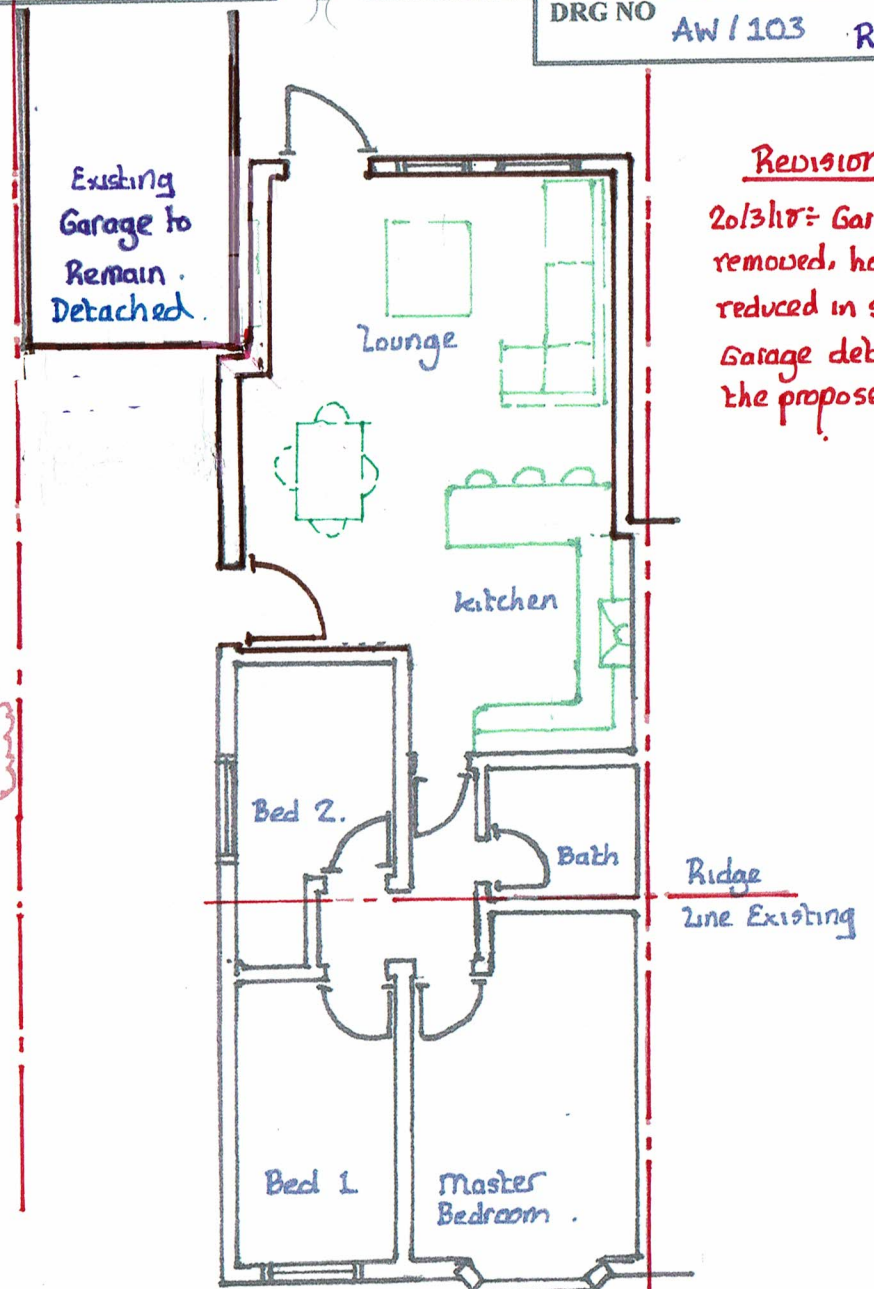

Proposed G.F. layout


Revision 'C'

20/3/18 = Garage Extension removed, house extension reduced in size. Garage detached from the proposed works.

ANTHONY RAMSDEN 11 MONTAGU MEWS WETHERBY LS22 5PY TELPHONE :- 07817 944384	DRN Tony Ramsden	DRG NO AW/103 'C'
	DATE 30/1/18	TITLE Proposed floor layouts.
	SCALE 1:100	

DRG NO AW /104 c


Proposed Gable Elevation

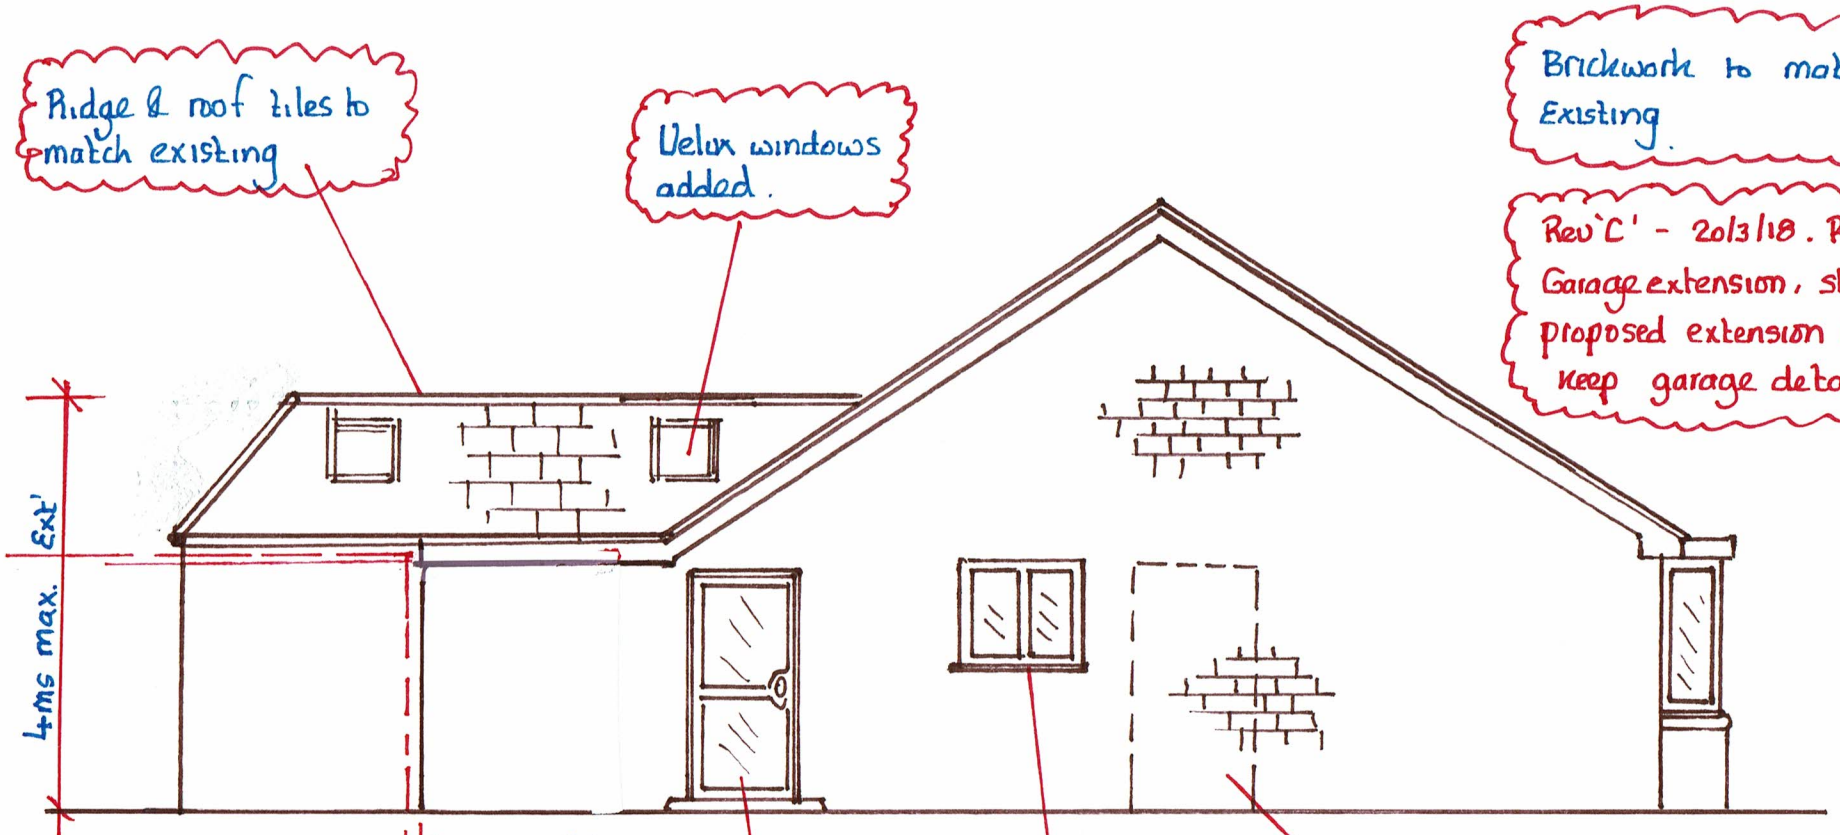


RAM FABRICATIONS LIMITED C/O FITTON & CO BURLEES HOUSE, HANGINGROYD LANE HEBDEN BRIDGE HX7 7DD TEL;- 01924 793550	DRN Tony Ramsden	DRG NO AW/104 C
	DATE 2/3/18.	TITLE Proposed Gable Elevation.
	SCALE 1:75.	

DRG NO AW/105B.

Proposed Rear Elevation

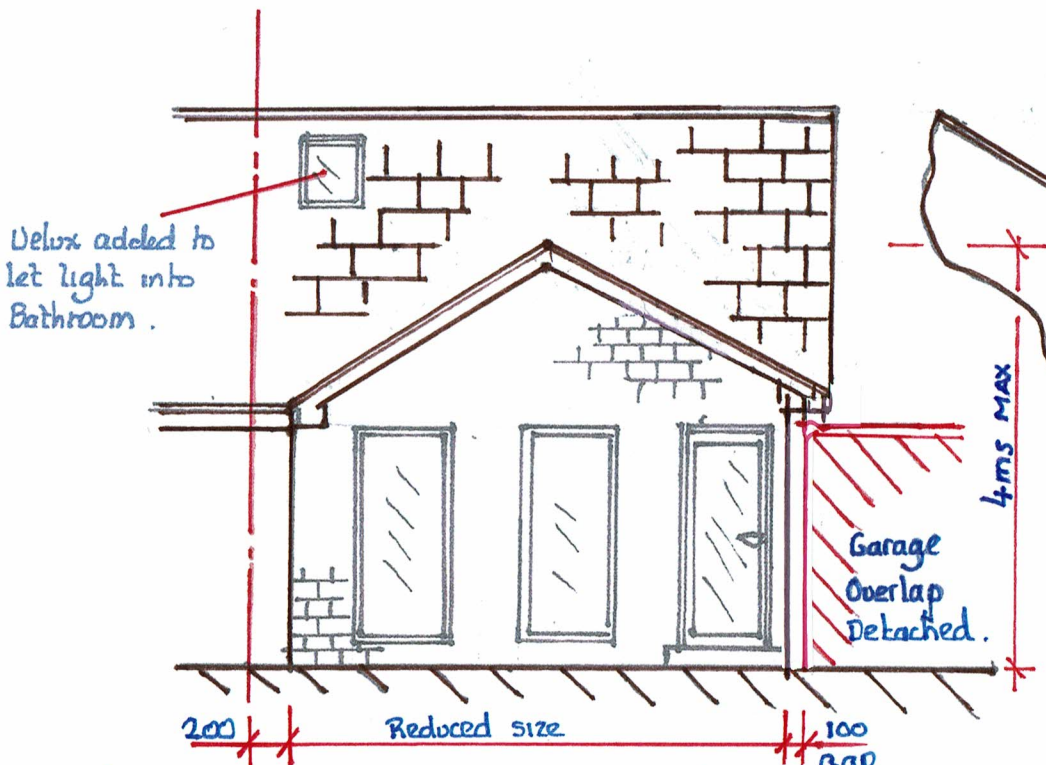

View from nº 17.

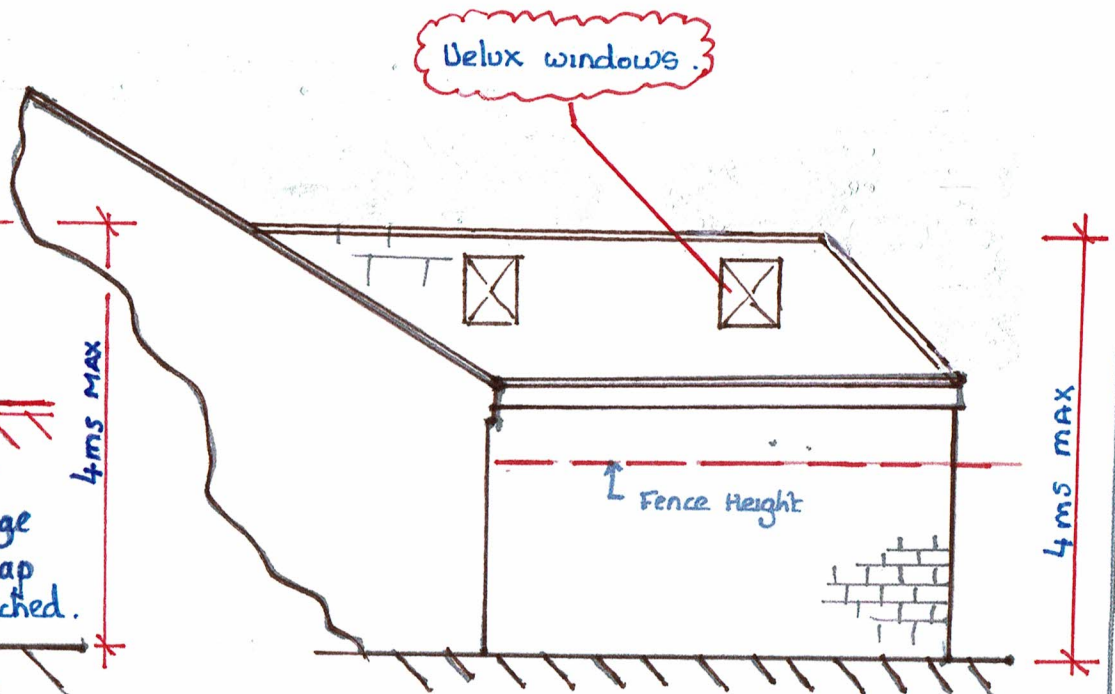

This elevation to be Constructed from Brickwork to match existing

All new windows and doors to be upvc double Glazed units to match existing

This elevation to be in Brickwork.

Ridge and roof tiles to match existing Building

Rev 'B' 20/3/18. Extension width reduced to keep garage detached.

ANTHONY RAMSDEN
11 MONTAGU MEWS
WETHERBY
LS22 5PY
TELPHONE :- 07817 944384

DRN Tony Ramsden	DRG NO AW/105B.
DATE 31/1/18	TITLE Proposed Elevations
SCALE 1:75	