All dimensions to be checked on site prior to work commencing on site. Any discrepancies must be reported to MR+P

All dimensions to be checked on site prior to work commencing as this property has not been surveyed by MR+P. Any discrepancies must be reported to MR+P




SIDE ELEVATION (NORTH) AS EXISTING

Artstone heads, cills & quoins to door and window openings.



REAR ELEVATION (WEST) AS EXISTING

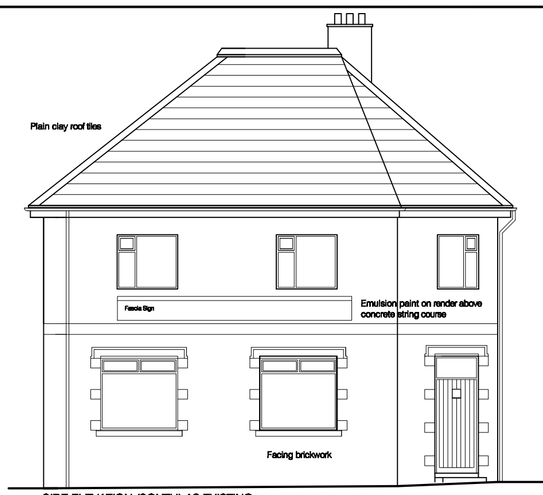


SIDE ELEVATION (SOUTH) AS EXISTING



FRONT ELEVATION (EAST) AS EXISTING


Artstone heads, cills & quoins to door and window openings.

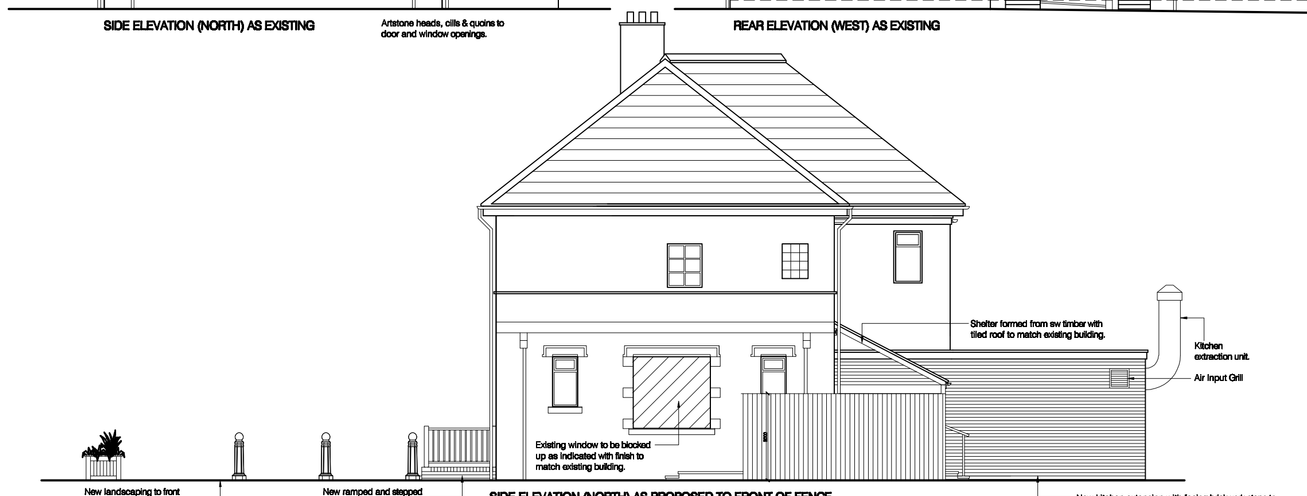


SIDE ELEVATION (NORTH) AS PROPOSED TO FRONT OF FENCE




FRONT ELEVATION (EAST) AS PROPOSED

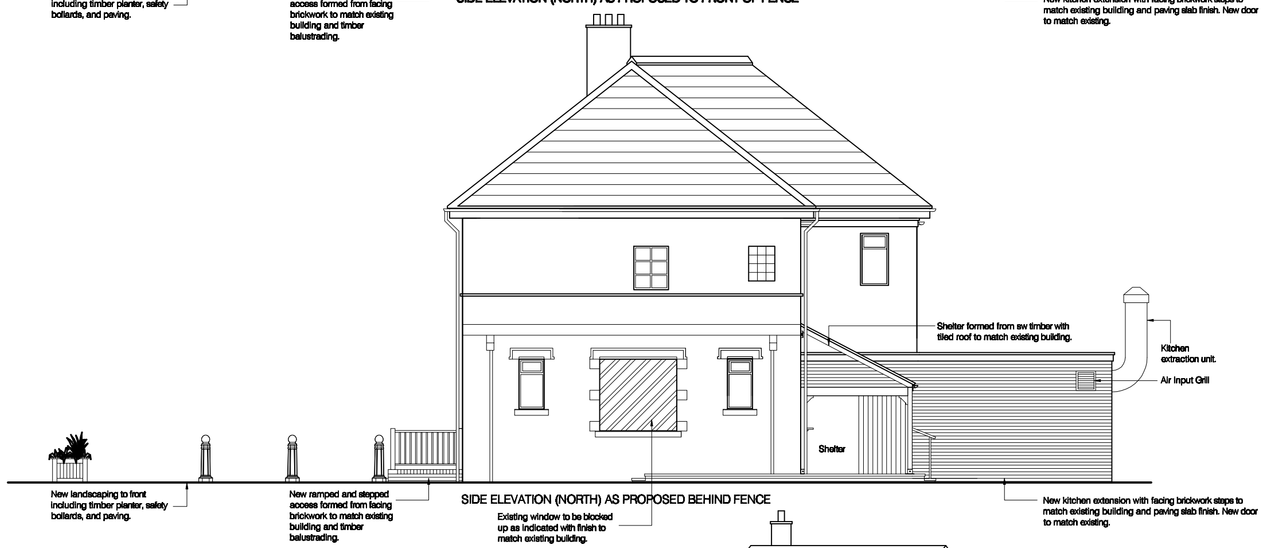

SIDE ELEVATION (NORTH) AS PROPOSED BEHIND FENCE

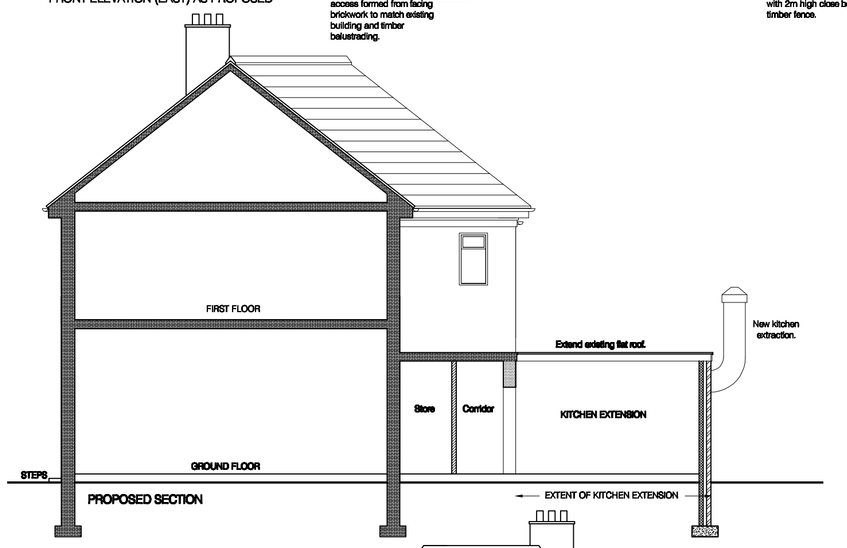


PROPOSED SECTION

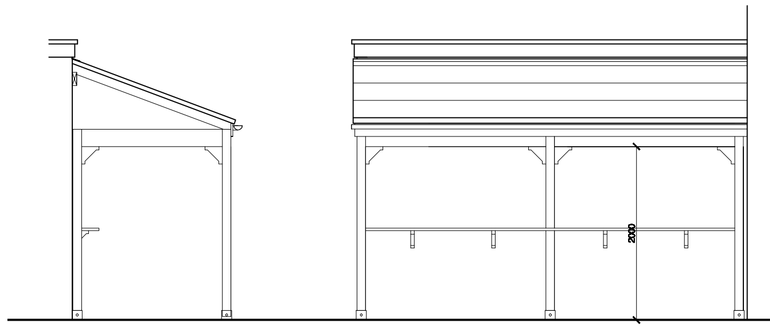

SIDE ELEVATION


FRONT ELEVATION

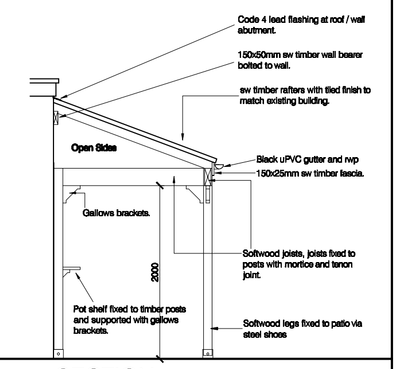

SECTION


Scale: 1:50

SHELTER 2 - DETAILS

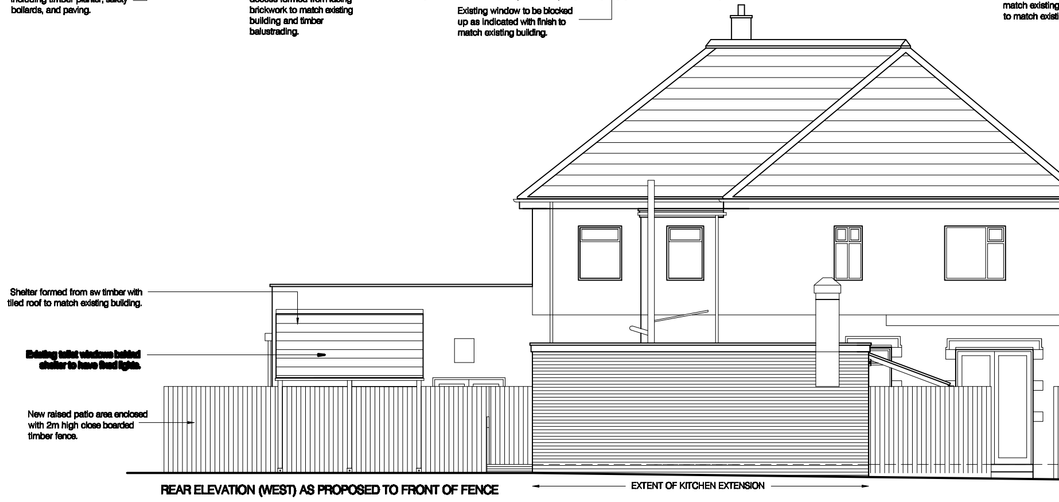


REAR ELEVATION (WEST) AS PROPOSED TO FRONT OF FENCE

EXTENT OF KITCHEN EXTENSION

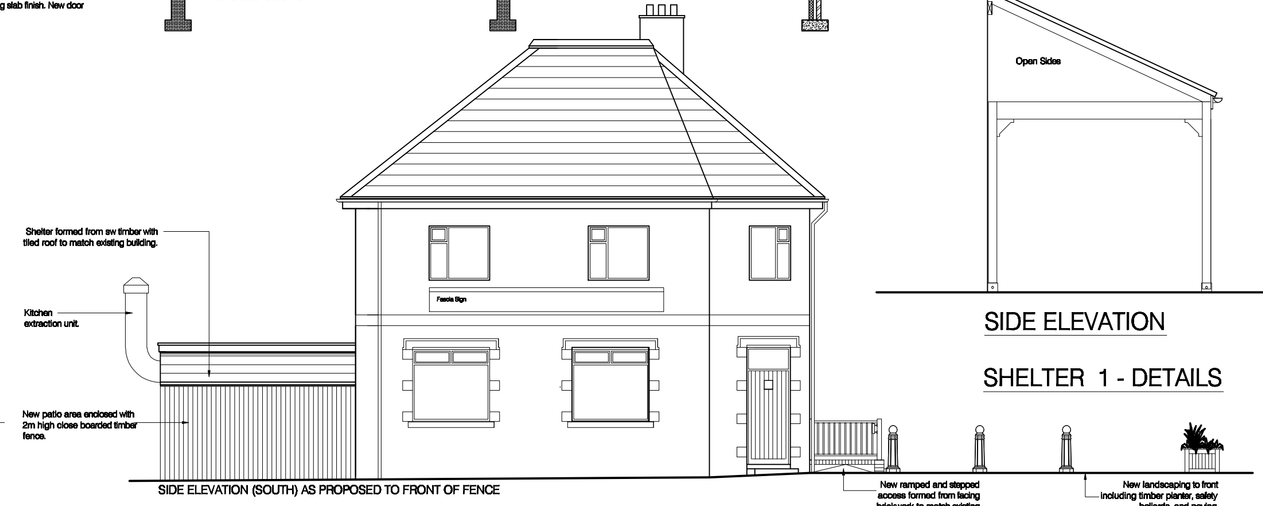


SIDE ELEVATION (SOUTH) AS PROPOSED TO FRONT OF FENCE

SIDE ELEVATION

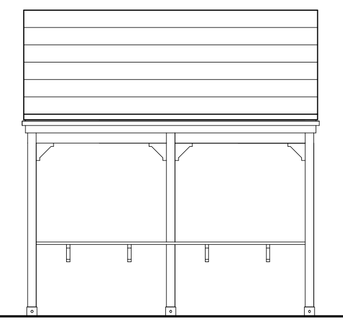

FRONT ELEVATION

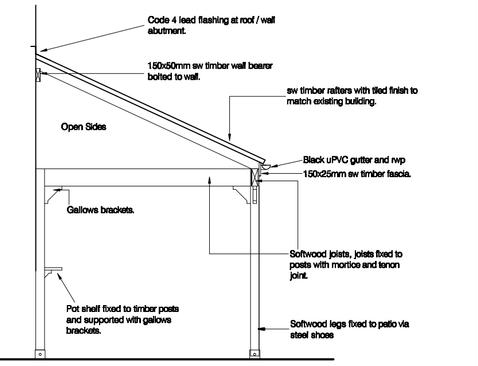

SECTION


Scale: 1:50

SHELTER 1 - DETAILS



REAR ELEVATION (WEST) AS PROPOSED BEHIND FENCE


EXTENT OF KITCHEN EXTENSION

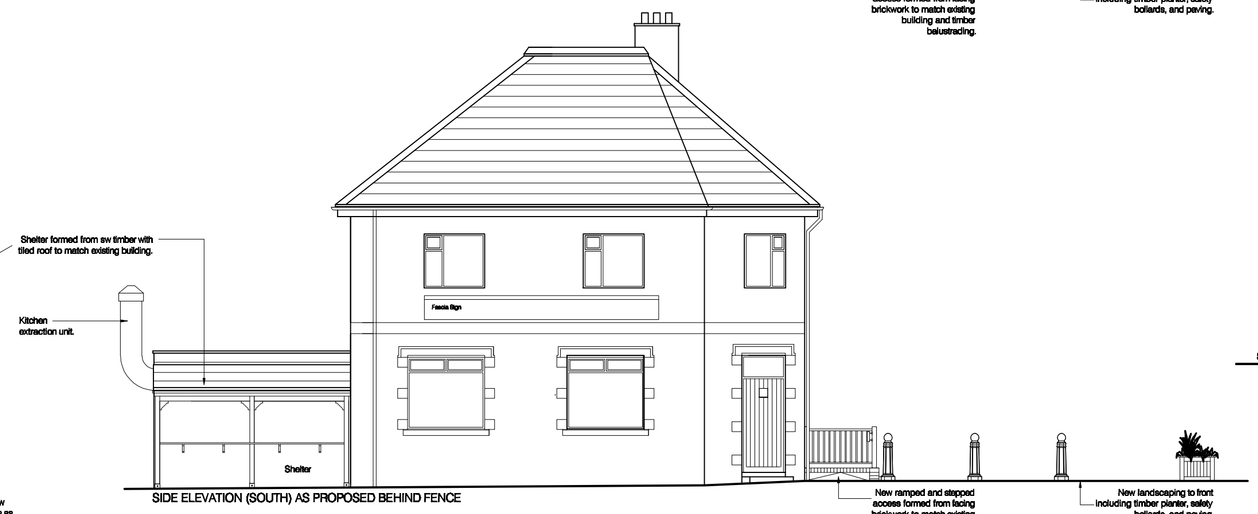

SIDE ELEVATION (SOUTH) AS PROPOSED BEHIND FENCE

0 1000 2000 3000 4000 5000

1:100

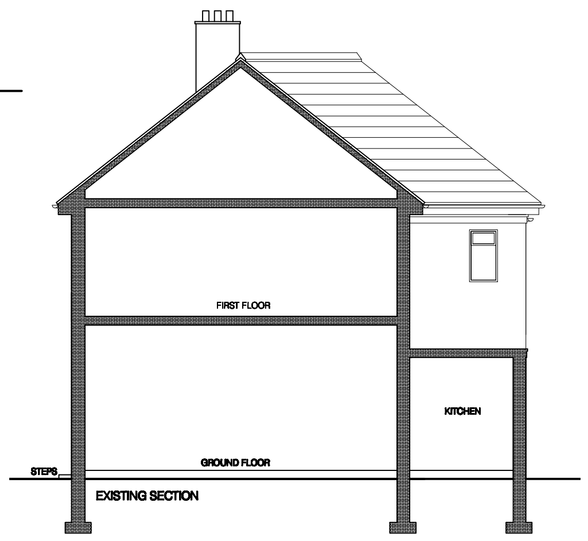

EXISTING SECTION

MR+P
ARCHITECTS

MELLING RIDGEWAY + PARTNERS LTD
CHARTER HOUSE MOORE STREET
SHEFFIELD S3 7UR
t: (0114) 2723321
f: (0114) 2727395
e: info@mrp-architects.co.uk

PROJECT

ENTERPRISE INNS PLC
THE BARLEY SHEAF
WOMBWELL
BARNSLEY,S73 8QD

TITLE

EXISTING & PROPOSED ELEVATIONS AND SECTIONS

DRAWING STATUS

PLANNING DRAWING

DRAWN BY:	DJL
DATE:	DECEMBER 2009
SCALE:	1:100@A1
DRAWING No.	4612/403