


Heathfield Lane, Birkenshaw

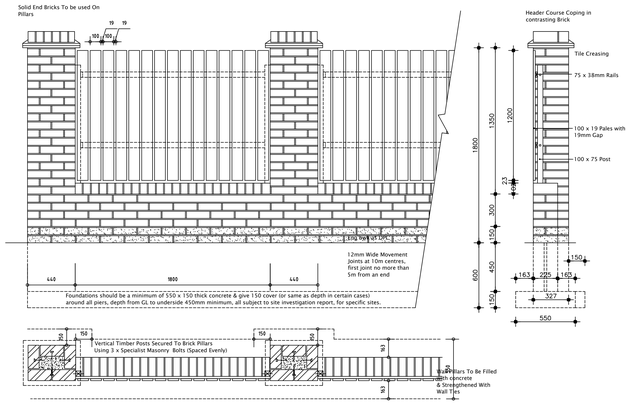


1800MM HIGH BOUNDARY BRICK WALL WITH TIMBER FENCE

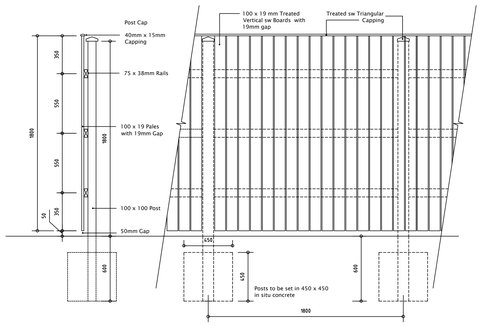


1800MM HIGH CLOSE-BOARDED TIMBER FENCE

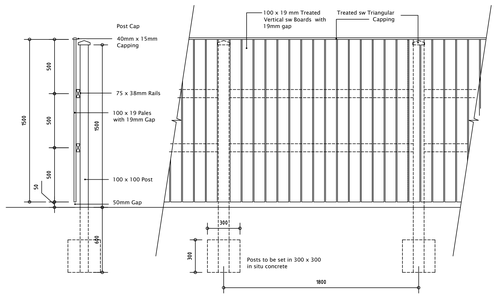


1500MM HIGH CLOSE-BOARDED TIMBER FENCE

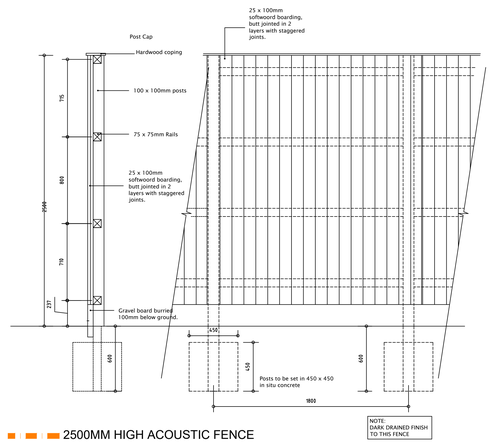


2500MM HIGH ACOUSTIC FENCE
1800MM HIGH ACOUSTIC FENCE

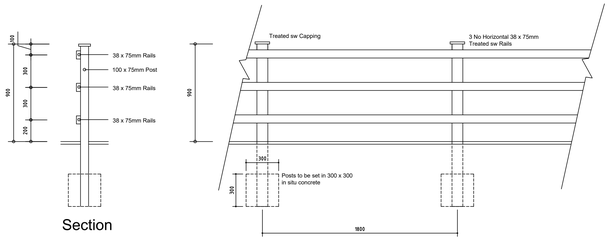


900 HIGH TIMBER POST AND RAIL FENCE

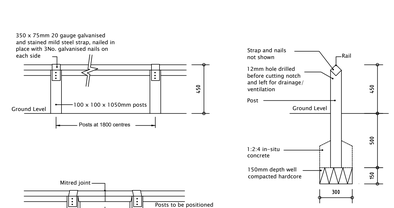



450MM BIRDSMOUTH FENCE

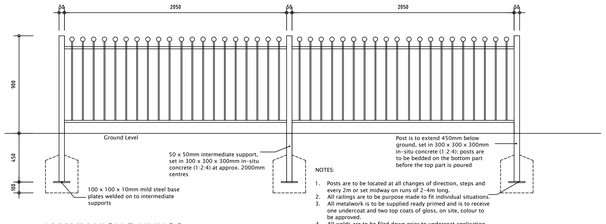

1200MM HIGH RAILINGS

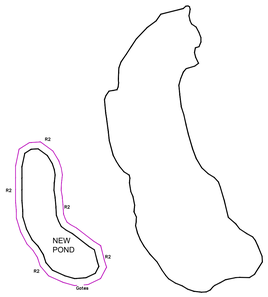

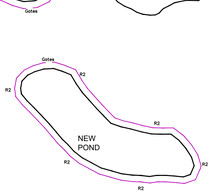


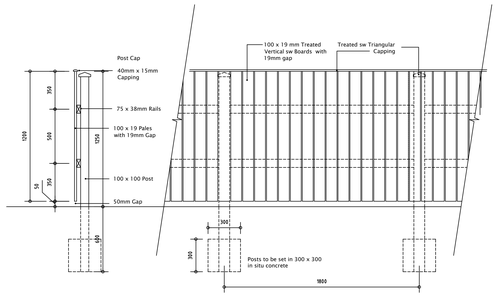


1200MM HIGH CLOSE-BOARDED TIMBER FENCE


Boundary Treatment Legend

- W1 — 1800mm high screen wall
- F1 — 1800mm high close board timber fence
- F2 — 1500mm high close board timber fence
- F3 — 900mm Combination post and 3 rail timber fencing with timber kick board.
- F4 — 2500mm acoustic fence
- F5 — 1800m acoustic fence
- F6 — 1200mm high close board timber fence
- F7 — 450mm timber "diamond" kick rail fence
- R1 — 900mm high hoop-top metal railings.
- R2 — 1100mm high hoop-top metal railings.
- Lockable personnel gate

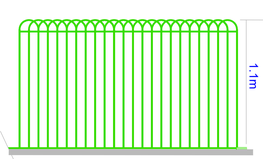


1100mm Hooped top fencing

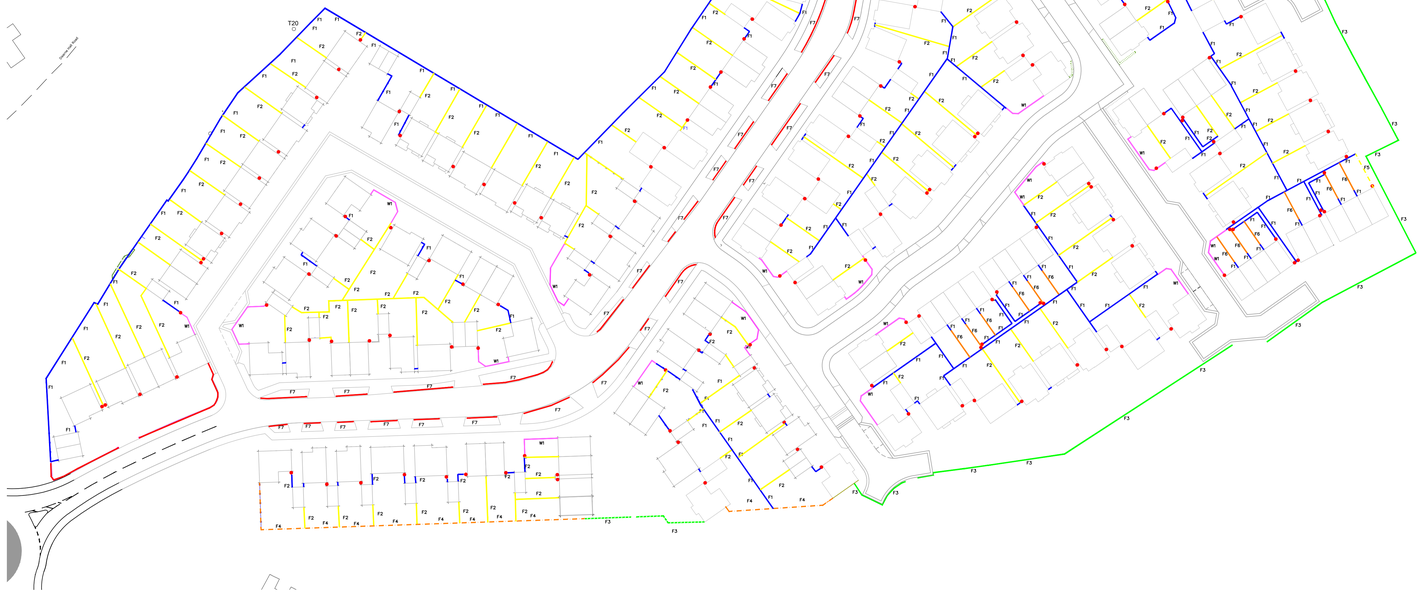


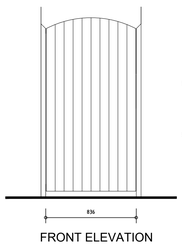

FRONT ELEVATION

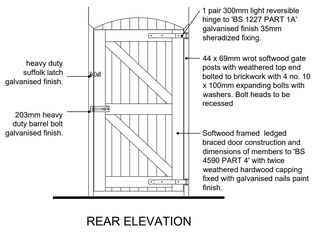

REAR ELEVATION

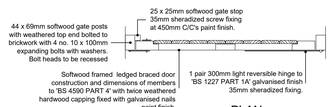

PLAN

GATE DETAILS

DK DESIGNS
FUTURE PROJECTS TODAY
96 Blackburn Drive
Chapeltown
Sheffield
S35 2ZP
TEL/FAX:- 0114 2571043 MOB:- 07710783875
Email :- Designs@DK-Designs.co.uk
Web:- www.DK-Designs.co.uk

Client.
David Wilson/Barratt Homes

Project/Title.
Low Barugh, BARNSLEY
Boundary Treatments

Scales. NTS			Date. JUNE 17
Drawing Number 2017-075-06		Revision. C	Drawn by. MTS

Rev.	Date	
C	10-07-20	Phase 2 Area Amended
B	11-10-18	Ponds and fencing added
A	23/08/17	Acoustic fence, post and rail details added. Spine road fence altered to F7(diamond kick)