




REAR ELEVATION
AS PROPOSED

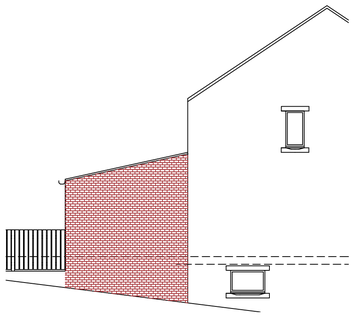


SIDE ELEVATION
AS PROPOSED

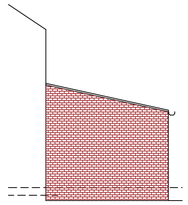


SIDE ELEVATION
AS PROPOSED

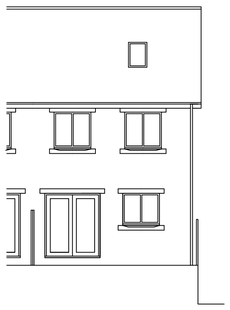


REAR ELEVATION
AS EXISTING

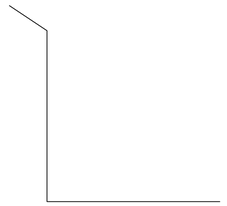


SIDE ELEVATION
AS EXISTING

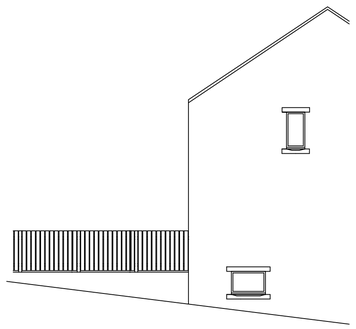


SIDE ELEVATION
AS EXISTING

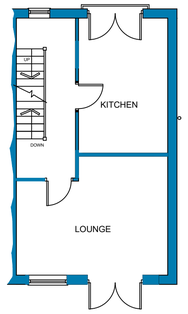

GROUND FLOOR PLAN
AS EXISTING

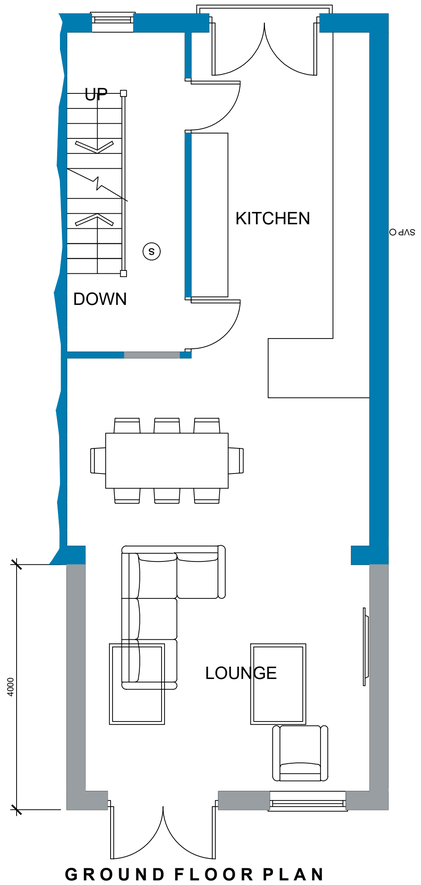

GROUND FLOOR PLAN
AS PROPOSED

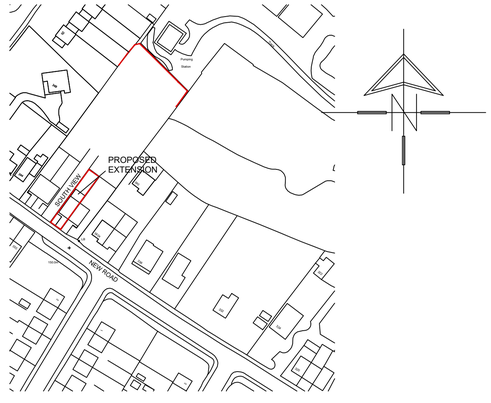

LOCATION PLAN
SCALA 1:1250

White Agus PARTNERSHIP
OFFICE ONE,
34 VICTORIA ROAD,
BARNSLEY,
S70 2BU
Phone: 01226 208482
Email: info@whiteaguspartnership.co.uk
Web: www.whiteaguspartnership.co.uk
ARCHITECTURAL SERVICES

Project.	Client.
PROPOSED EXTENSION AT 3 SOUTH VIEW, NEW ROAD STAINCROSS, BARNSLEY	MR N.CREIGHTON
Drawing Title. PLANS AND ELEVATIONS	Date. DEC 2019 / Scale. 1:50 & 1:100 @ A1
	Ref. 19-145 / Dwg. No. 01 / Rev.

Date	Suffix	Description	Date	Suffix	Description