
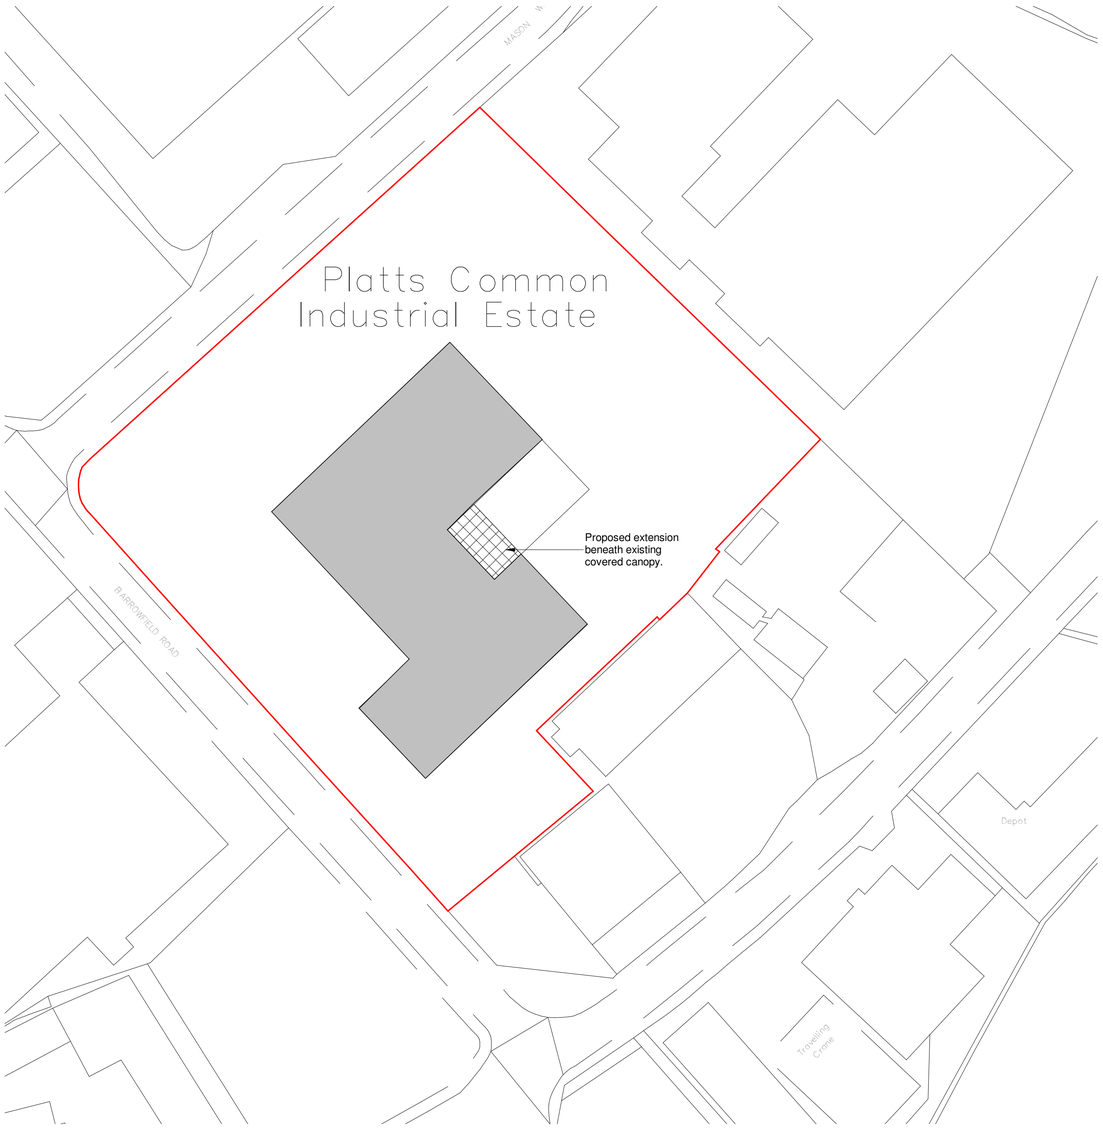


Site Plan
Scale: 1 : 500

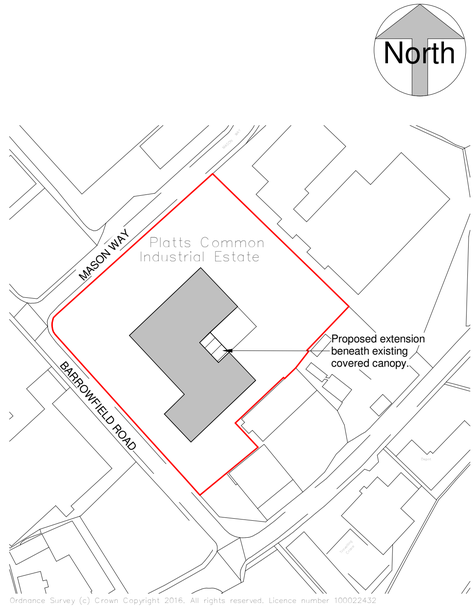

Ordnance Survey (c) Crown Copyright 2016. All rights reserved. Licence number 100022432

Location Plan
Scale: 1 : 1250

Rev	Description	Date

Issue Status: Planning

This drawing and any design there on is the copyright of RJ Design (Architectural Services) Ltd and must not be reproduced in any way without their written consent.

No dimensions to be scaled from this drawing either in paper or electronic form. All dimensions to be checked on site prior to manufacture, setting out, or construction. Any discrepancies to be notified to RJD (AS) Ltd for clarification.

All work to be carried out strictly in accordance with current Approved Documents, British Standards, Codes of Practice and statutory regulations, whether specifically refered to or not.

All references to RJ Design, RJ Design (AS) Ltd or other abbreviation, shall be taken to mean "RJ Design (Architectural Services) Limited" Registered in England & Wales No: 4338235.

RJ DESIGN
Architectural Services
08456 120 334
www.rj-design.co.uk

Project:
Refurbishment & Alterations
Platts Common, Barnsley

Client:
Leeds Commercial Ltd

Sheet Title:
Site & Location Plan

Date:	Scale:	Sheet Size:
Apr '16	As Shown	A1
Project No:	**Drwg No:**	**Rev:**
15/242	A301	