


Existing

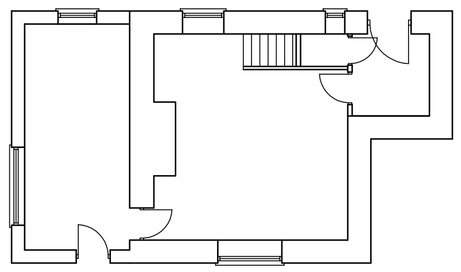

Ground floor

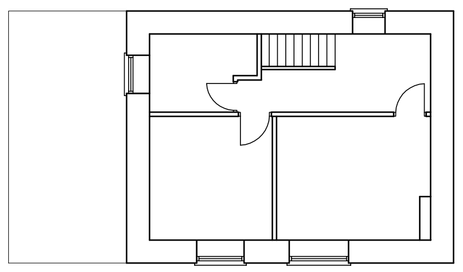


First floor

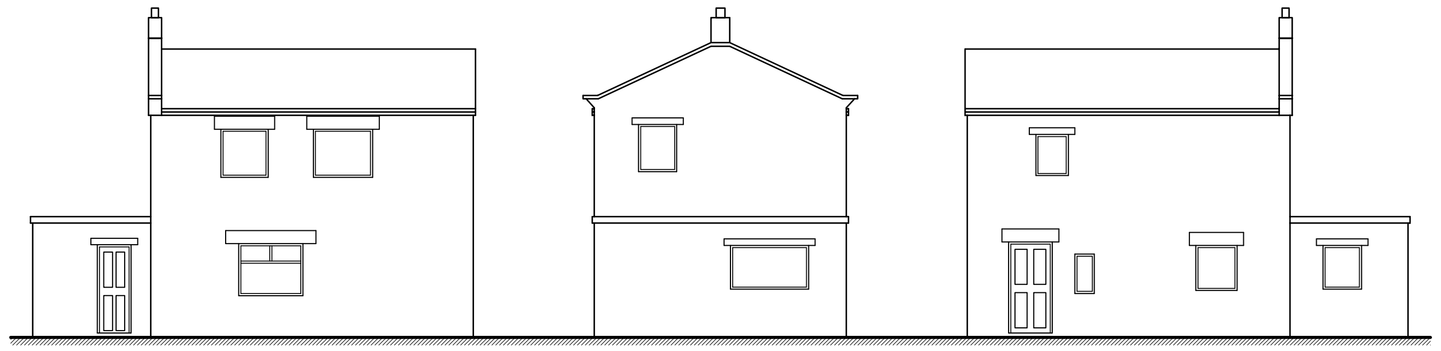


Front elevation | Side elevation | Rear elevation

Proposed

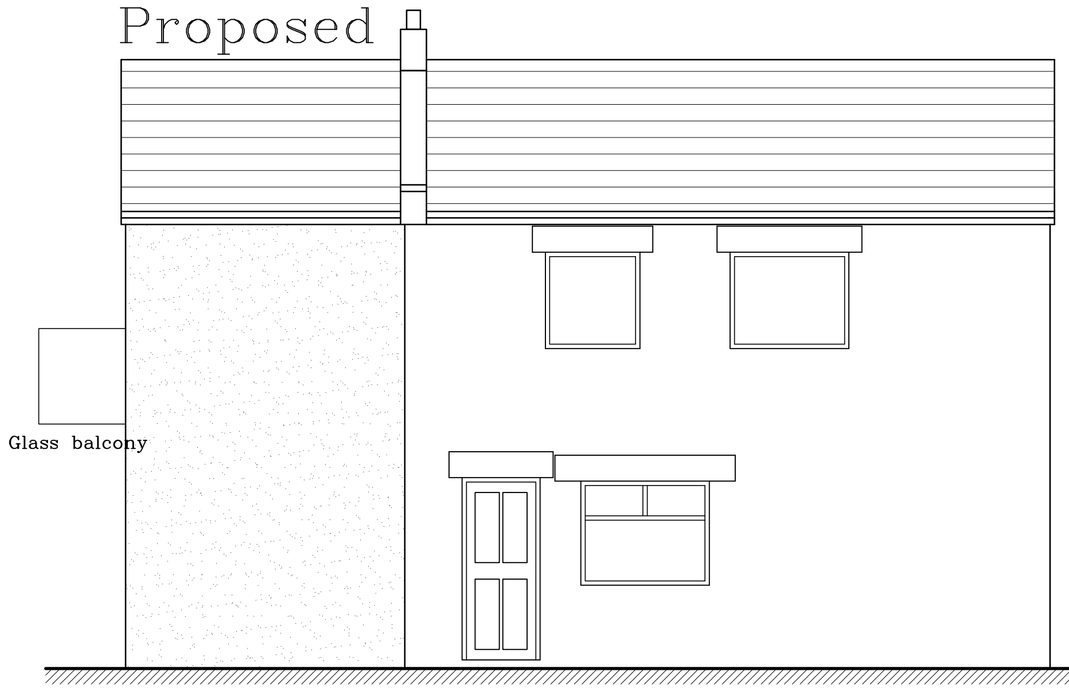


Front elevation

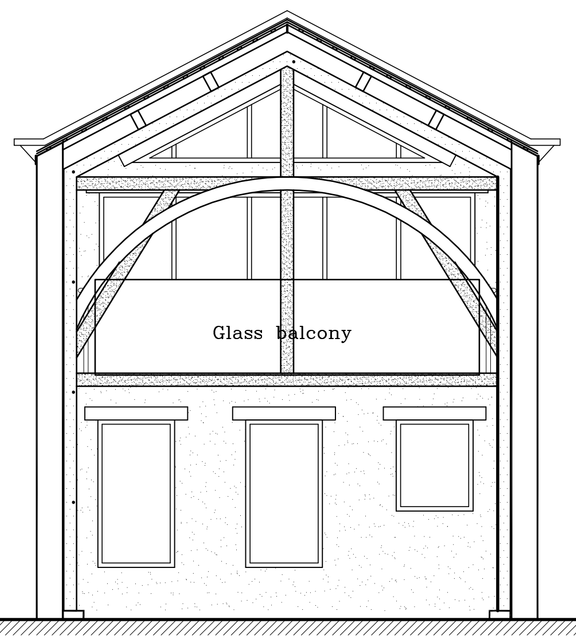


Side elevation


Timber frame for decorative purposes set infront of new masonry elevation

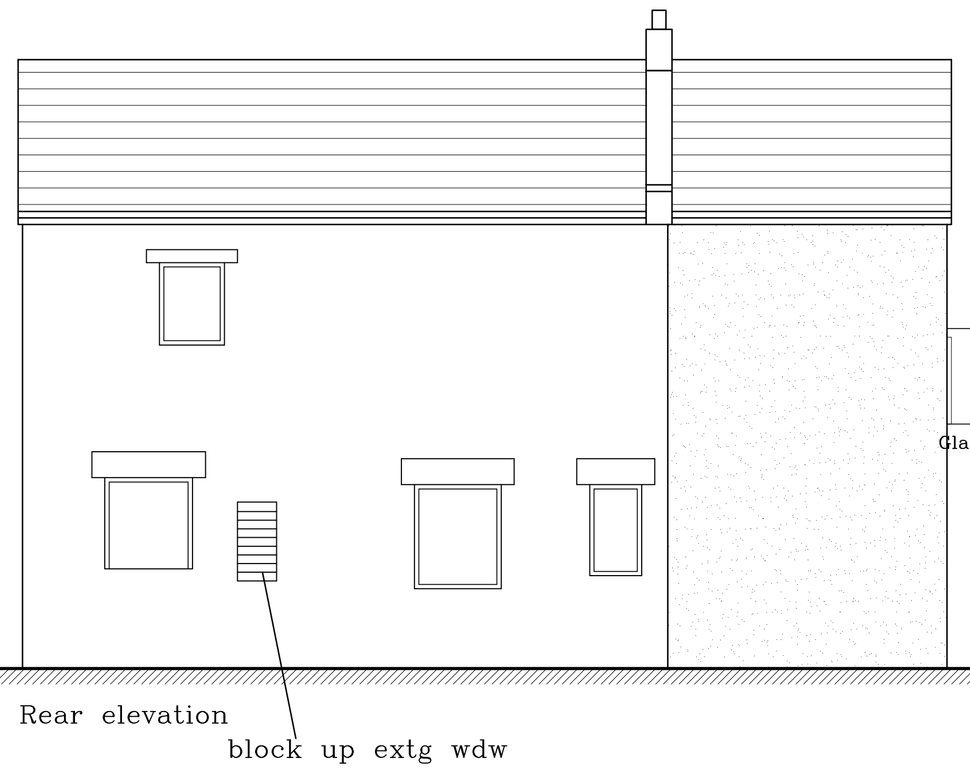


Rear elevation

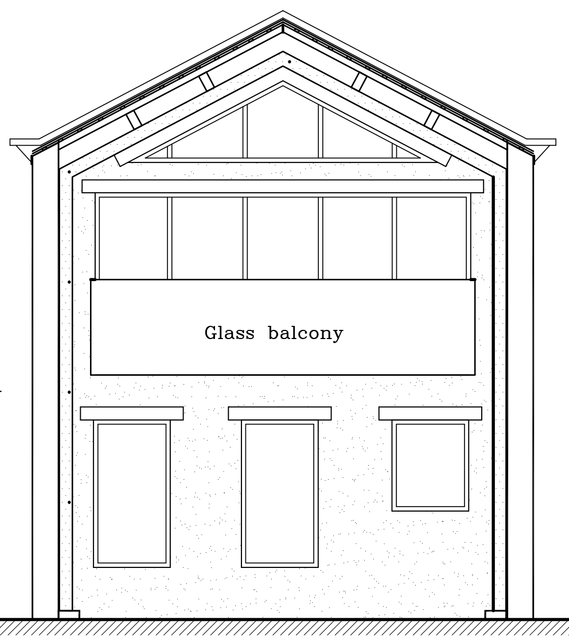

Side elevation without timber frame

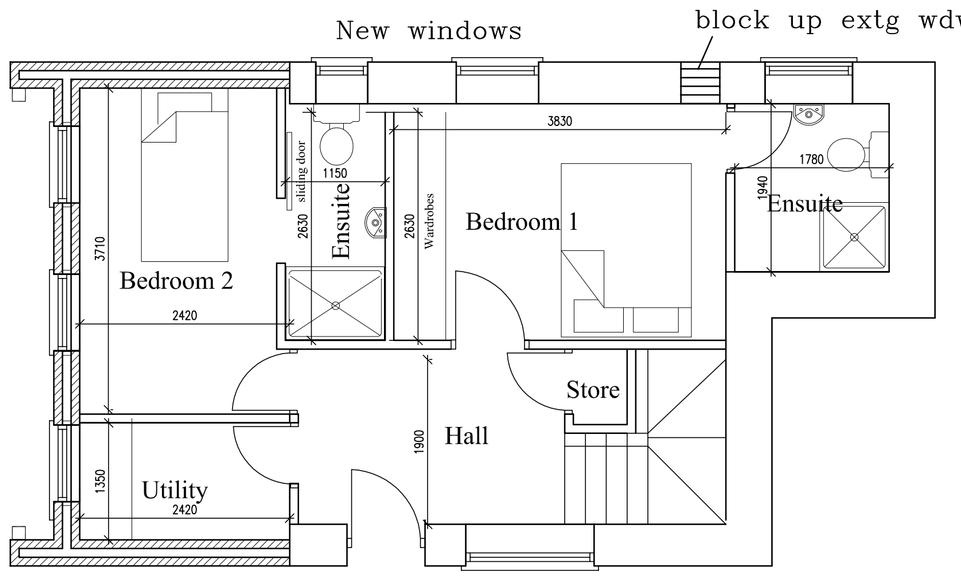

Ground floor

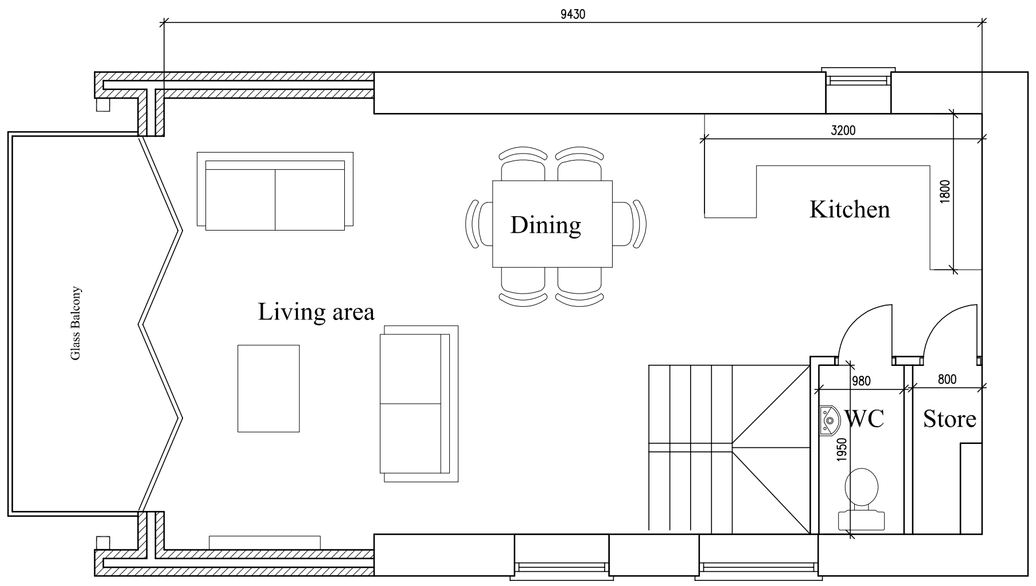

First floor

REVISION	DATE	DESCRIPTION
A	03/01/14	Small window blocked up
B	17/03/14	Glass balcony added

Note to Client : These works will be subject to CDM Legislation

Note to CONTRACTOR

Check all dimensions prior to commencing works or ordering any materials

On no account are any works whatsoever including foundations to be undertaken outside the boundary of the site without the express permission of the adjoing owner

Note to CLIENT

It is your responsibility to check with the Statutory Authorities where all the services, particularly those outside the property are located, and to advise the Contractor accordingly, prior to accepting his quotation for the works Note, this may have both cost and safety issues

APPROVAL	DATE	DRAWING	AUTHORITY	REFERENCE NO
Building Regulations				
Planning Approval				
Planning Submission				

Unit 2, The Office Campus, Paragon Business Park, Red Hall Court, Wakefield, WF1 2UY

CHARTERED ARCHITECTS NEIL BOWEN R.I.B.A.

01924 380873

Project Proposed 2 storey extension at 60 Jebb Lane Haigh for Mr Brown

Drawing Plans and elevations

Date 01/11/2013

A1

F	1649	Scale
R	B	1:50 1:100
	1	

Drg No