

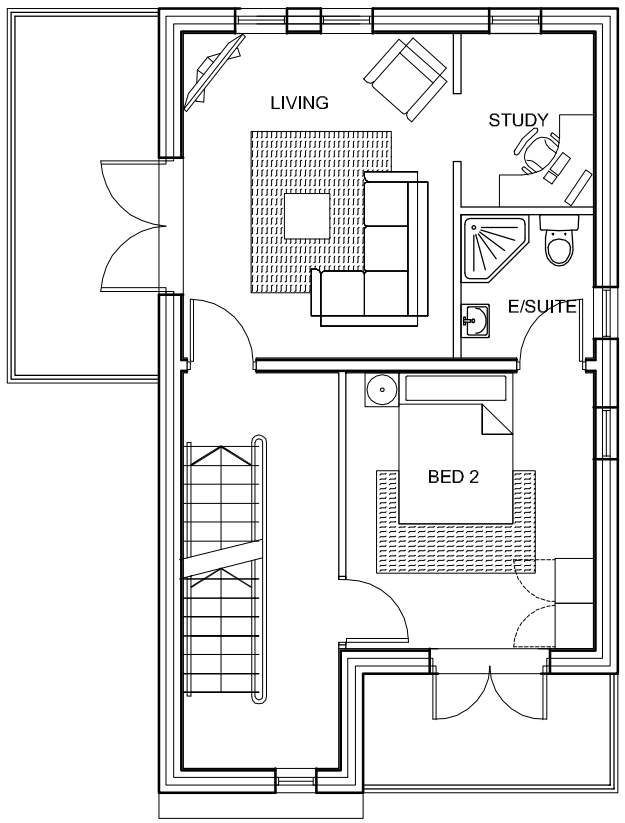



FIRST FLOOR PLAN
Scale 1:100

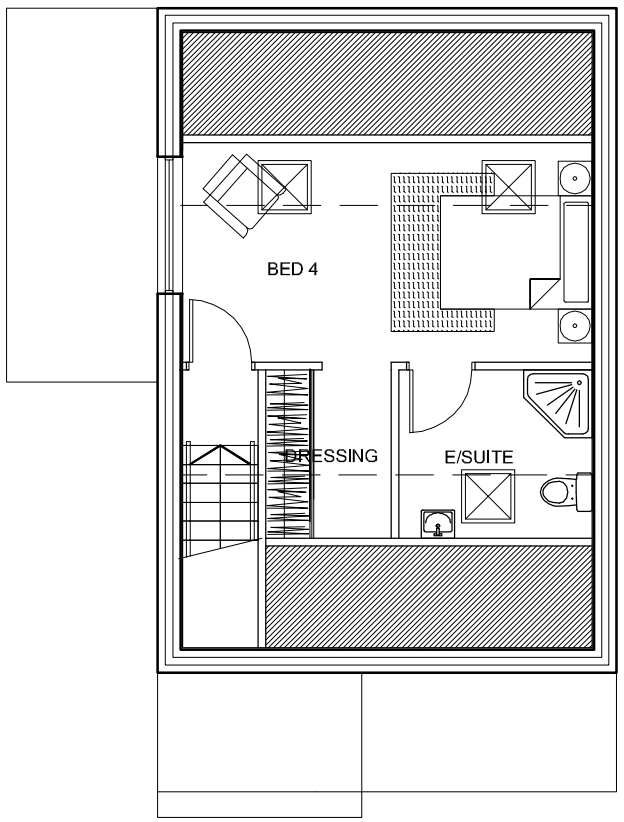


THIRD FLOOR PLAN
Scale 1:100

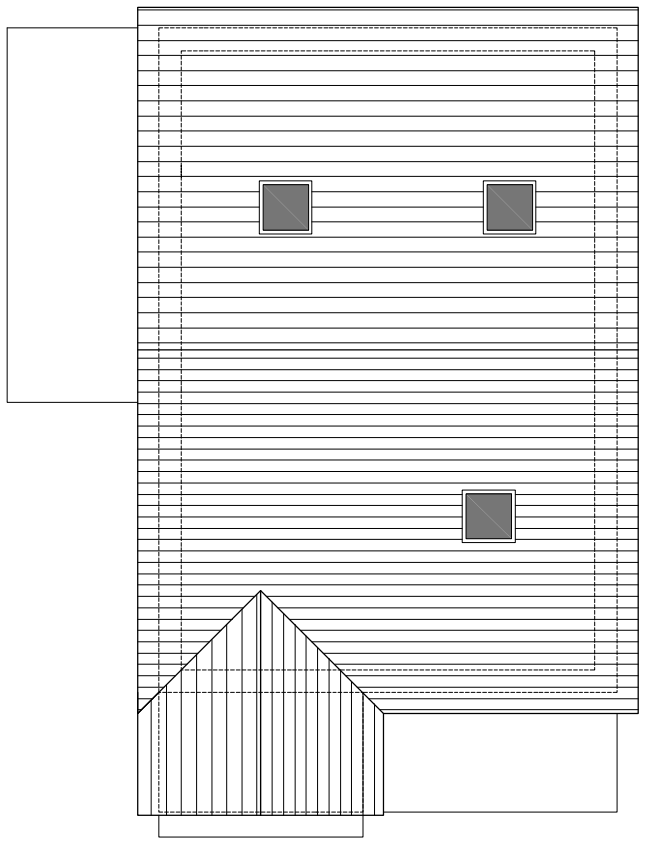

ROOF PLAN
Scale 1:100

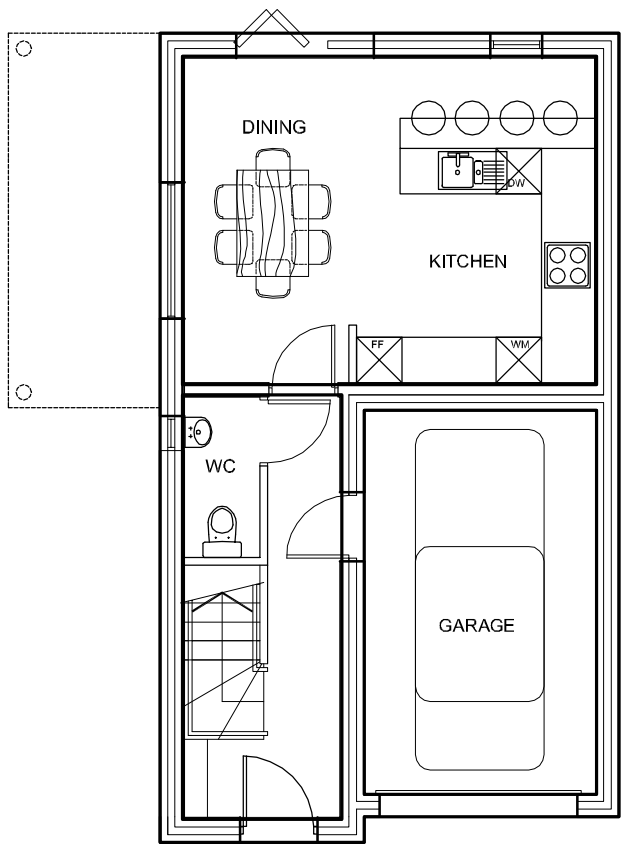

BASEMENT FLOOR PLAN
Scale 1:100

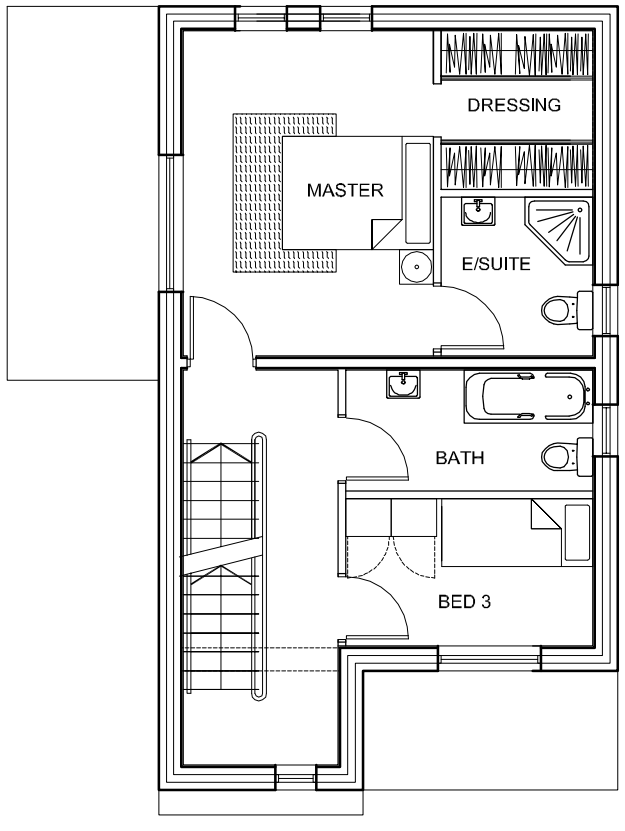

SECOND FLOOR PLAN
Scale 1:100

Coda Studios Ltd
Hope Works, 25 Mowbray St,
Sheffield, S3 8EL
t:0114 279 6003 f: 0114 279 6004
information@codastudios.co.uk

DRAWN	CHECKED	DATE	SCALE	REVISION
RS	-	04/2010	1:100	-

Client	PEARL DEVELOPMENTS
Job	BLACKER HILL
Title	Proposed Plans - T4
Dwg. No.	1677-008-T4

© COPYRIGHT EXISTS ON THE DESIGNS AND INFORMATION SHOWN ON THIS DRAWING
The Contractor must verify all dimensions on site before making shop drawings or commencing work of any kind. No dimensions to be scaled from this drawing. Architect to be notified of any discrepancies in dimensions immediately.