

MR JAMIE HATTON


Land at - Kingsway, Mapplewell
Barnsley, S75 6HA

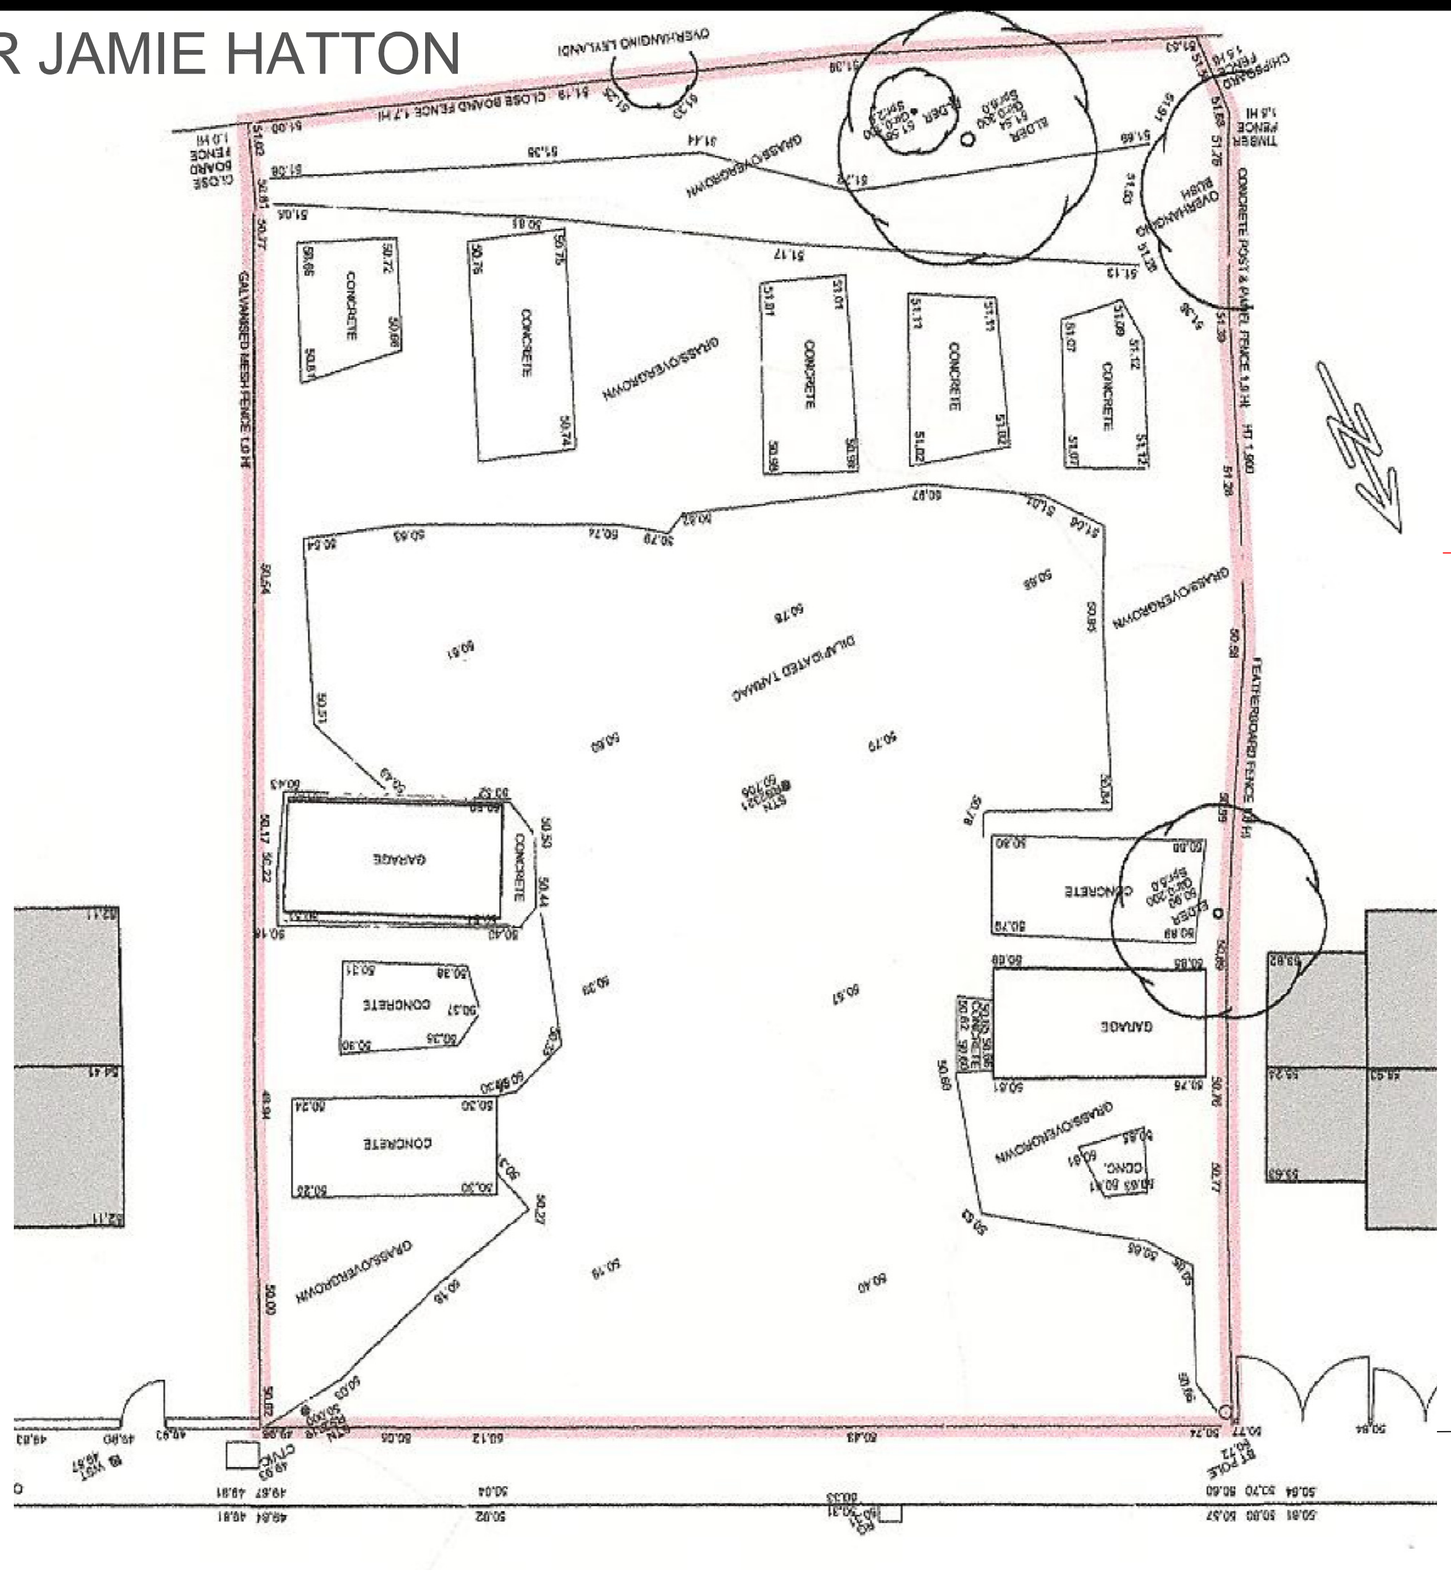


EXISTING SITEPLAN

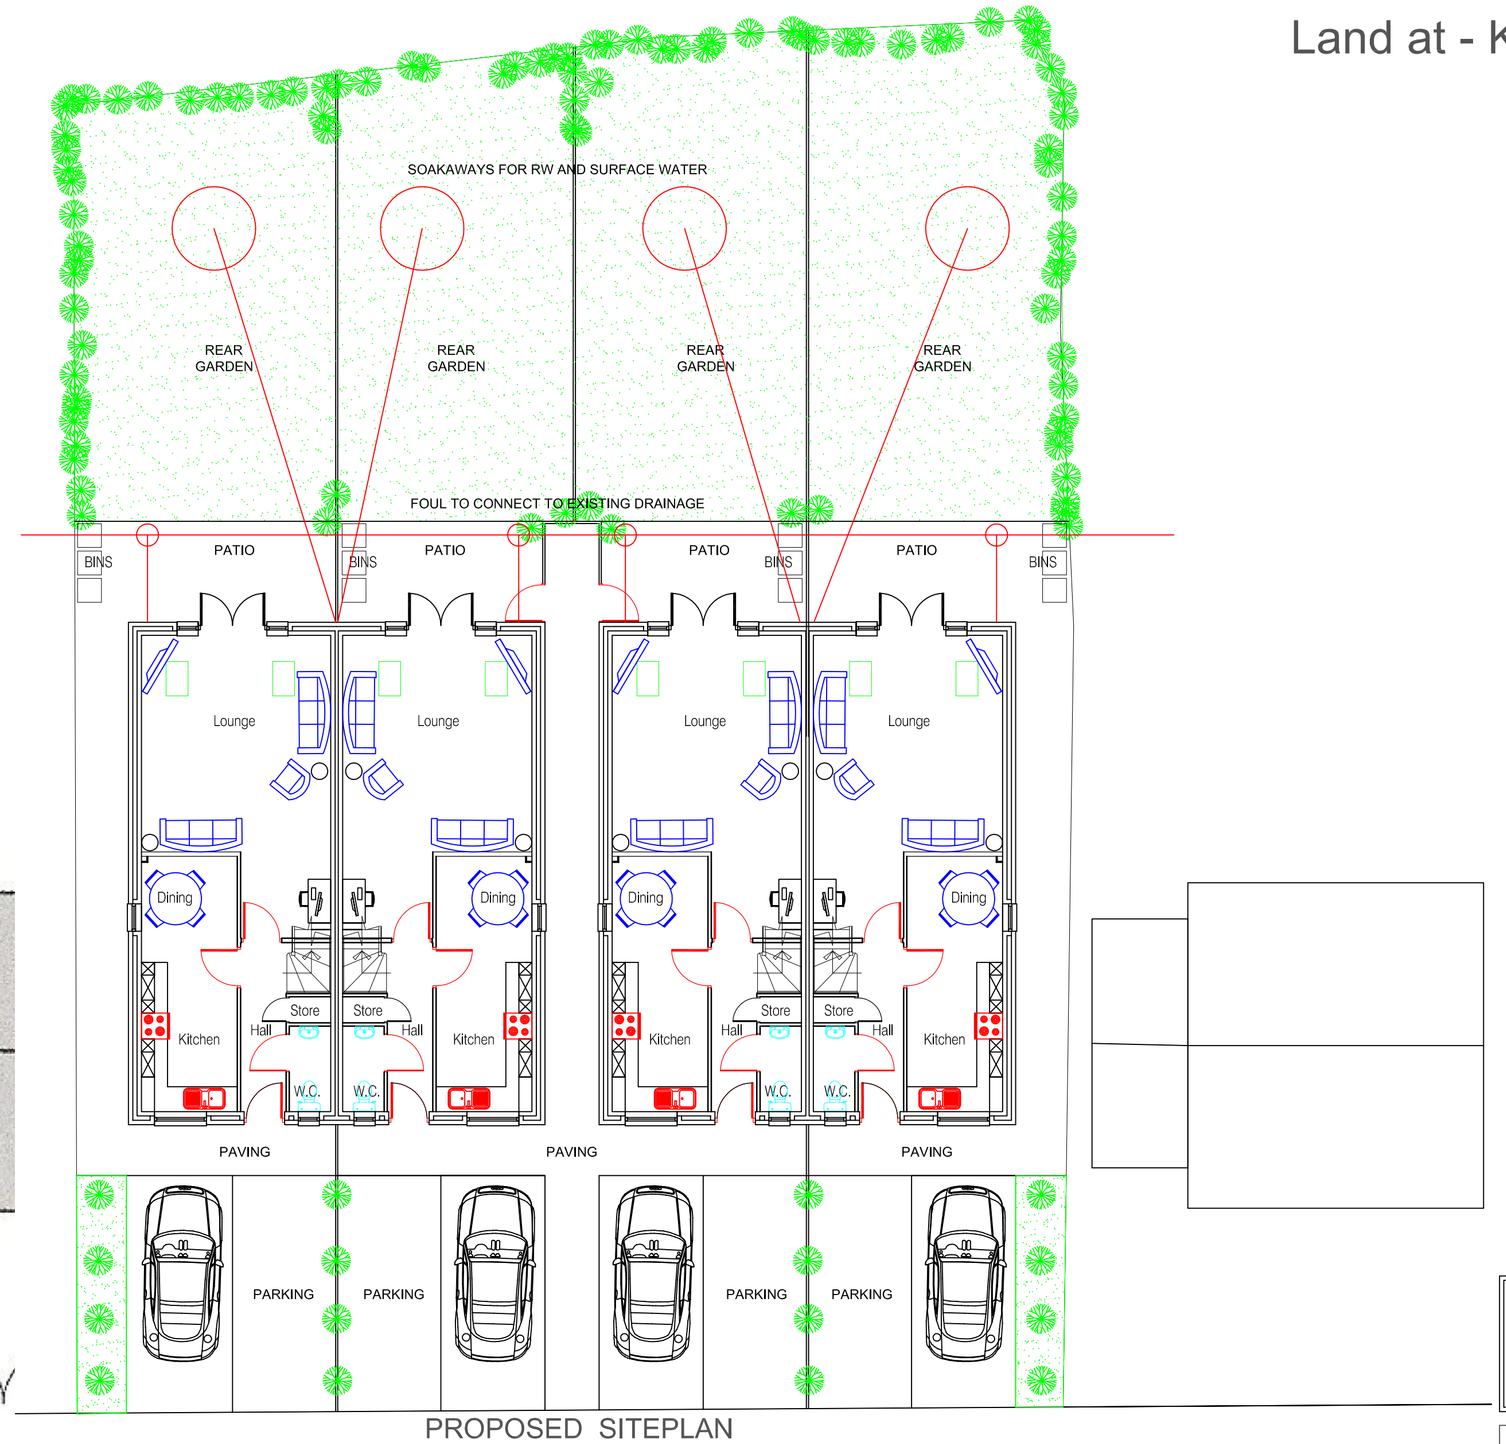

PROPOSED SITEPLAN

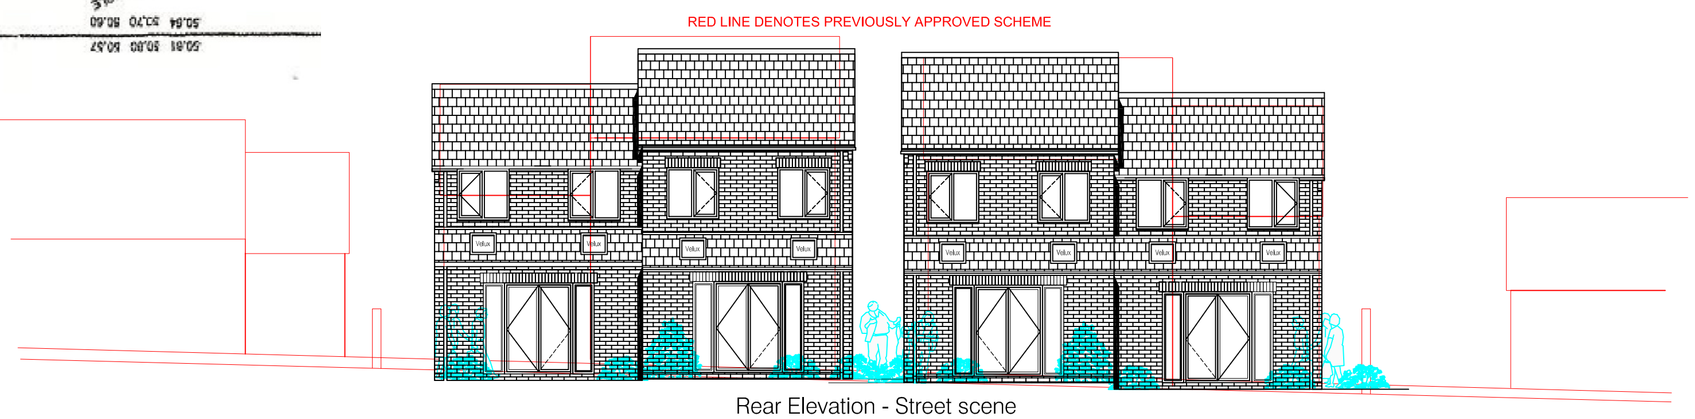

Rear Elevation - Street scene

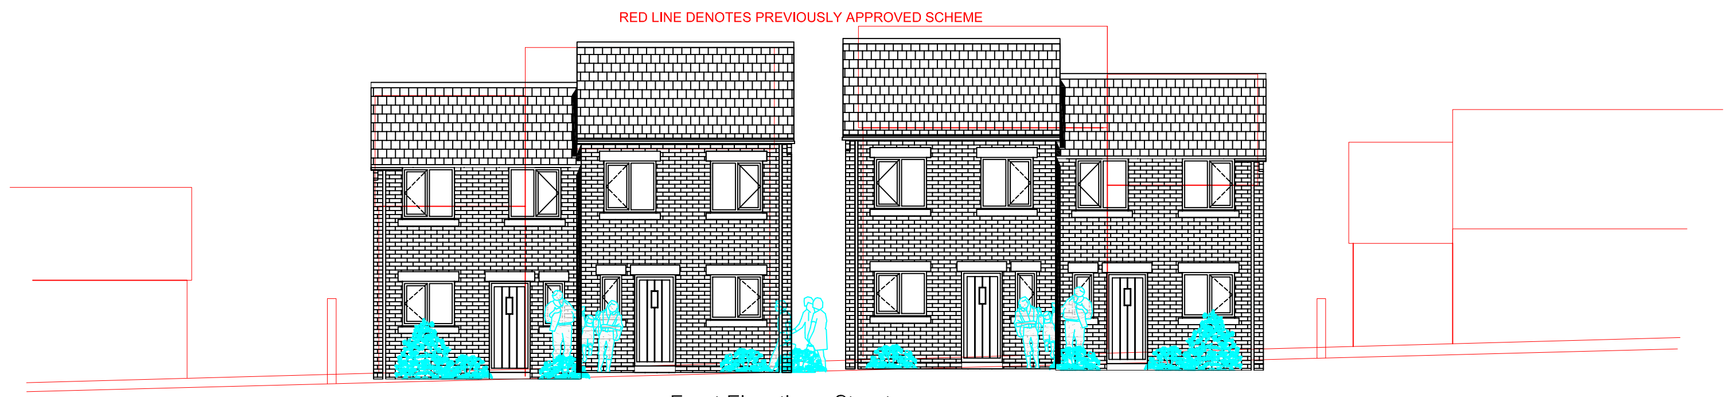

Front Elevation - Street scene

EXISTING AND PROPOSED SITEPLAN & STREET SCENE

A S D

ARCHISMART

- Architectural design
- Planning & Building Regulations
- Landscape architecture
- 3D Visualisation & model making

ARCHISMART DESIGNS

CLIENT
MR.JAMIE.HATTON

PROJECT
LAND.AT.KINGSWAY
MAPPLEWELL,BARNSLEY.S75.6HA

DRAWING OF
PROPOSED.NEW
4.NO.RESIDENTIAL.DWELLINGS.TO.SITE
PROPOSED.SITEPLAN.&.STREET.SCENE

drawing no	rev	date
DWG-001	–	DEC-16

scale	drawn	checked by	checked date
1:100.@.A1	SMT	JH	DEC-16

51 LARKSPUR WAY
WAKEFIELD
WF2 0FD

m-07843234329
t-01924 371787
e-info@archismartdesign.co.uk