front elevation
scale 1:50

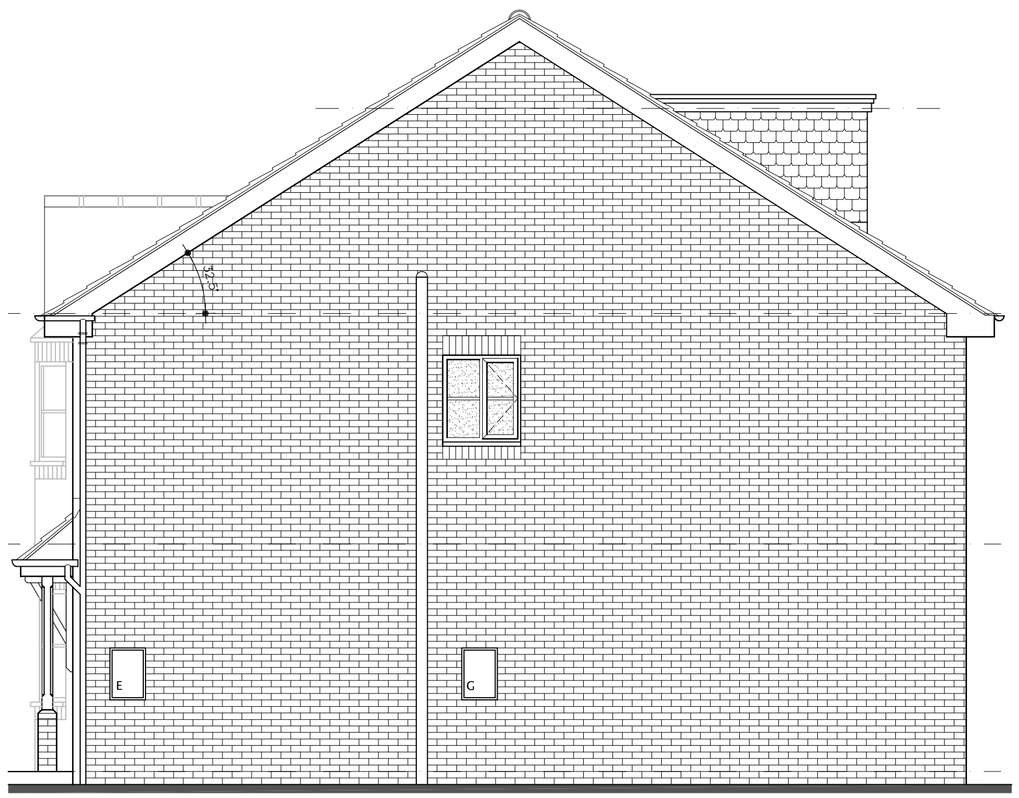

side elevation
scale 1:50

rear elevation
scale 1:50

side elevation
scale 1:50

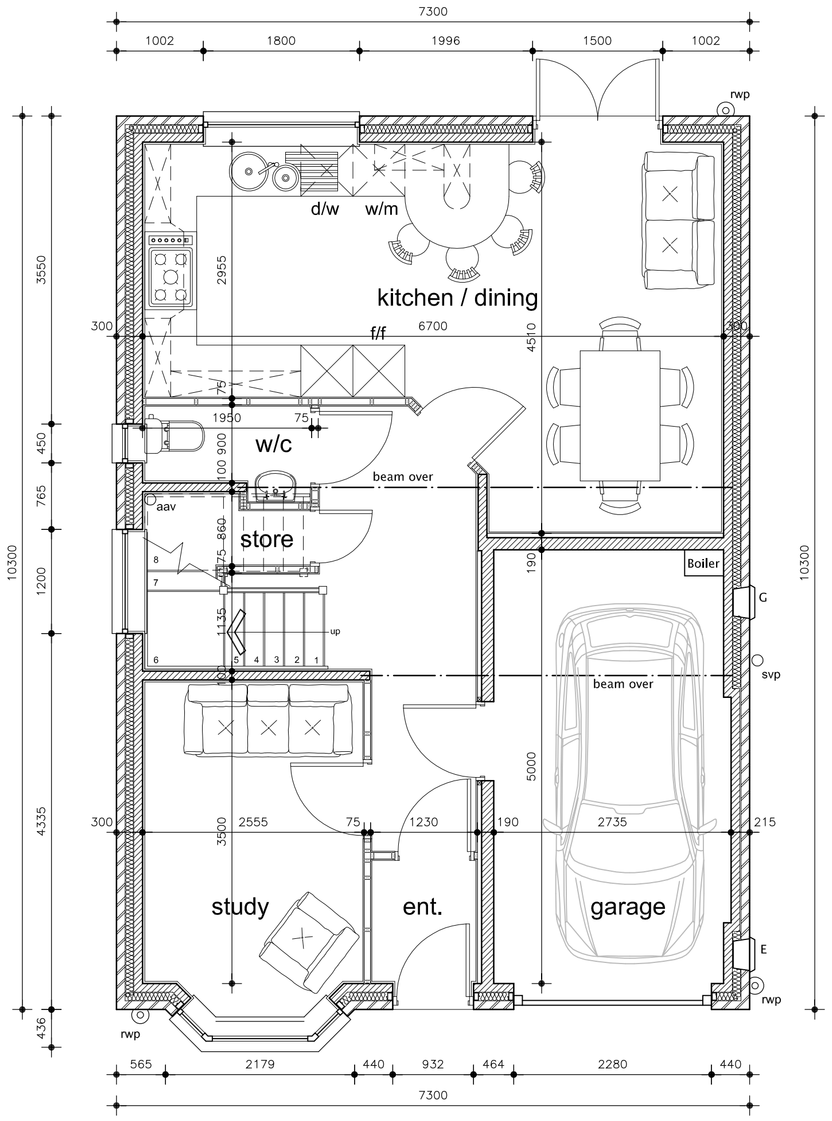

ground floor plan
scale 1:50

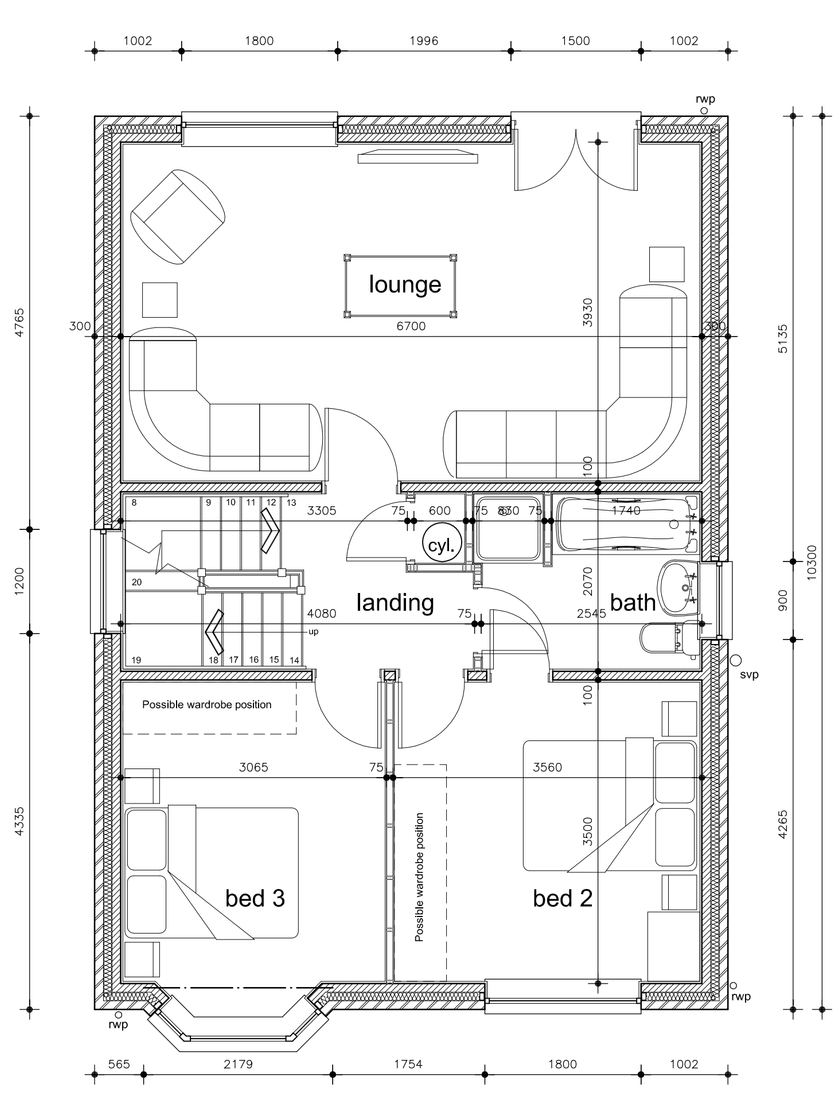

first floor plan
scale 1:50

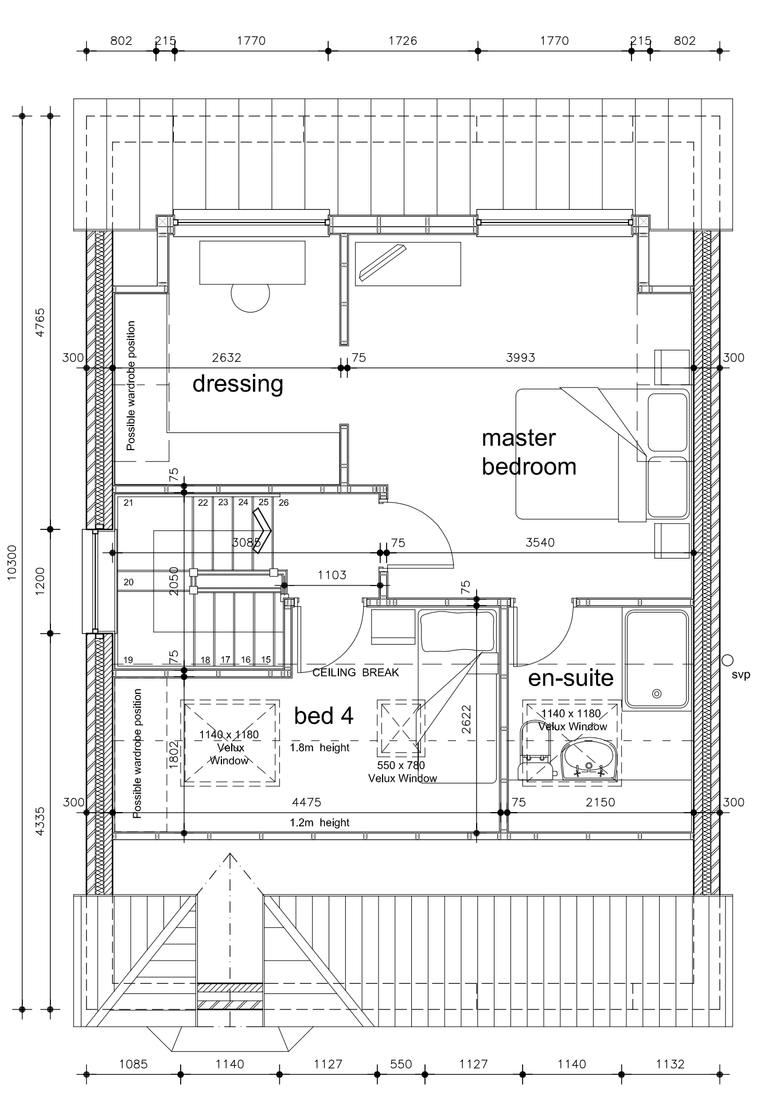

second floor plan
scale 1:50

Rev. B	*By. TTB*	*21/07/2010*

Rear dormers amended to single dormer design.

Rev. A	*By. TTB*	*16/06/2010*

Roof height & pitch reduced. Dormers moved to rear elevation. Internal layout redesigned.

REVISION:

TITLE
House Type A

PROJECT
RESIDENTIAL DEVELOPMENT

AT LAND ADJACENT
28 STONE ROW COURT
TANKERSLEY
BARNSLEY
S75 3BA

FOR
PILLEY DEVELOPMENTS LTD

SCALE (A1)	*DATE*	*DRAWN*
1/50	JAN 2010	TTB

PROJECT NO	*DRAWING NO*	*REVISION*
150	**10**	**B**

Barber Design Limited
21 Mountbatten Drive
Burncross
Sheffield
S35 1WF
Tel: (0114) 2460608
Fax: (0114) 2460608
Email: toddbarber@btinternet.com

© COPYRIGHT EXISTS ON THE DESIGNS AND INFORMATION SHOWN ON THIS DRAWING
All dimensions to be verified on site prior to commencing any work DO NOT SCALE FROM DRAWING