Proposed Residential Development at Cote Lane, Thurgoland

Front Elevation

Side Elevation

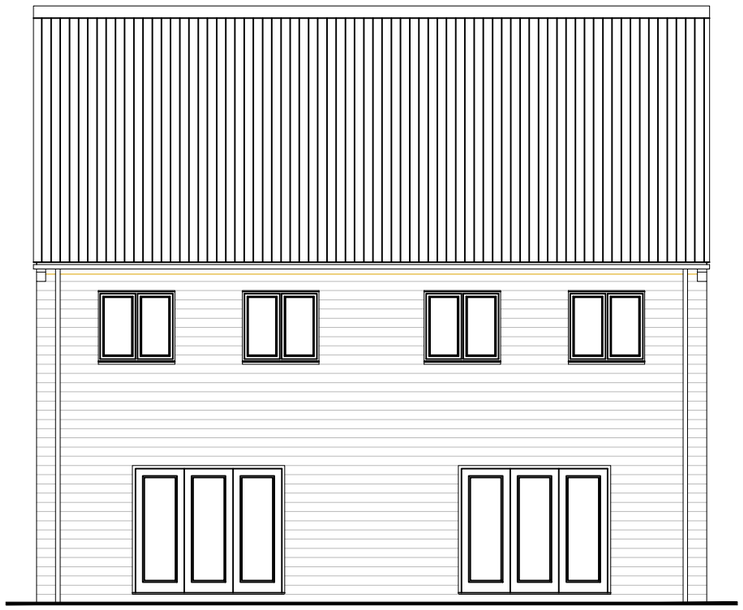

Rear Elevation

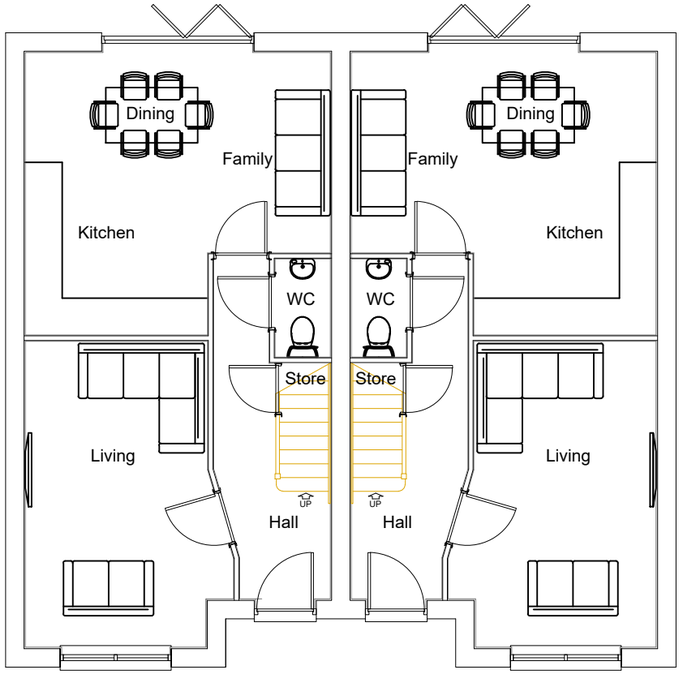

Ground Floor Plan

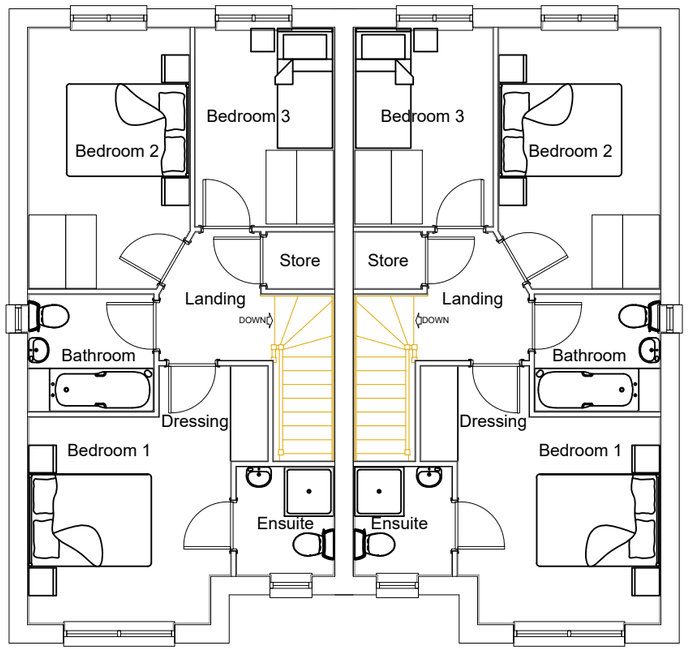

First Floor Plan

Side Elevation

Rev	By	Note	Date

Berkeley DeVeer

Thorp Arch Grange Walton Road Thorp Arch Wetherby LS23 7BA
T: 01937 543 595 F: 01937 582 333 E: info@berkeleydeveer.co.uk

PROJECT Cote Lane, Thurgoland
TITLE B301 House Type
DATE Feb 2019 SCALE 1:100@A3
DWG. NO. B301.01 REVISION -
DRAWN CHECKED

DO NOT SCALE FROM DRAWINGS. ANY DISCREPANCIES TO BE NOTIFIED TO THE ARCHITECTS. COPYRIGHT RESERVED

B301 House Type