Revision		Date
A	FIRST ISSUE	21/05/2020
B	AMENDMENTS TO ELEVATIONS	03/07/2020


NOTES

1) This drawing is the copyright of the draughtsman and may not be reproduced or used except by written permission.


2) Dimensions must not be scaled from this drawing. The Contractor is to check and verify all building and site dimensions before work is put in hand.

3) This drawing must be read and checked against any other specialists drawings.


W

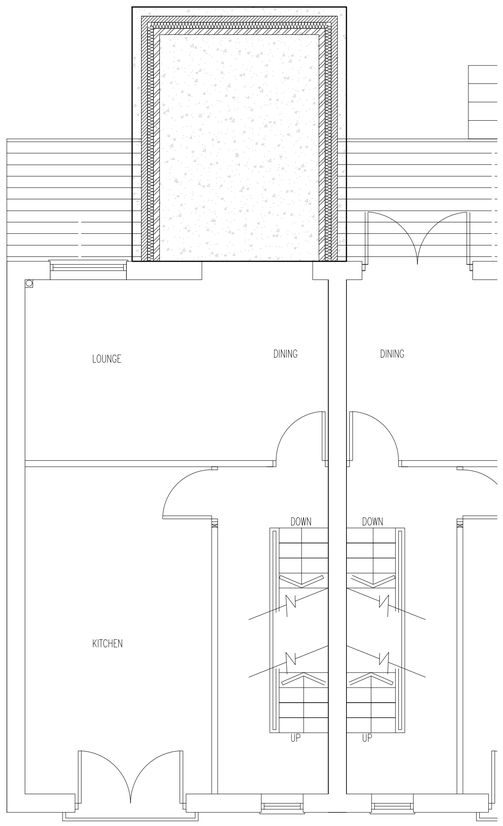

PROPOSED FOUNDATION PLAN
SCALE 1:50

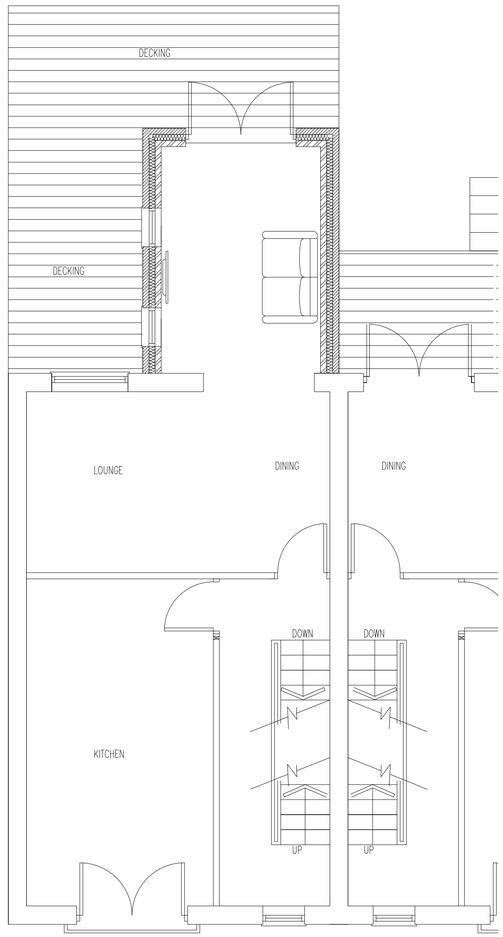

PROPOSED UPPER GROUND FLOOR PLAN
SCALE 1:50

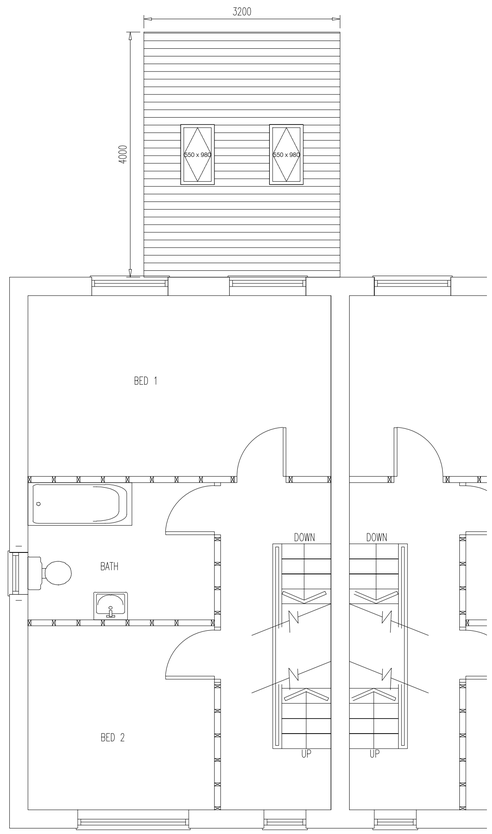


PROPOSED FIRST FLOOR PLAN
SCALE 1:50




PROPOSED REAR ELEVATION
SCALE 1:50

S

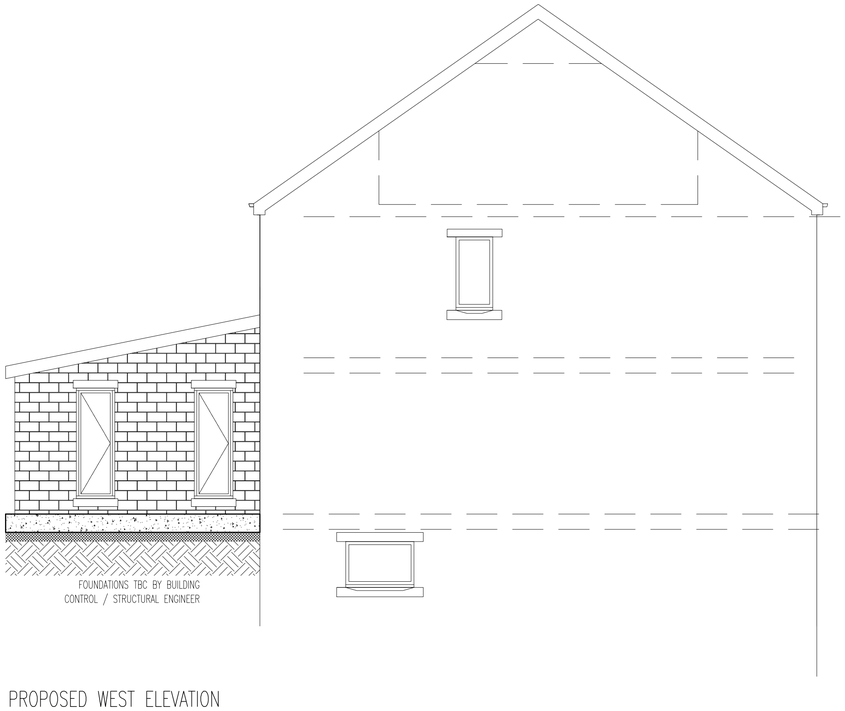

PROPOSED WEST ELEVATION
SCALE 1:50

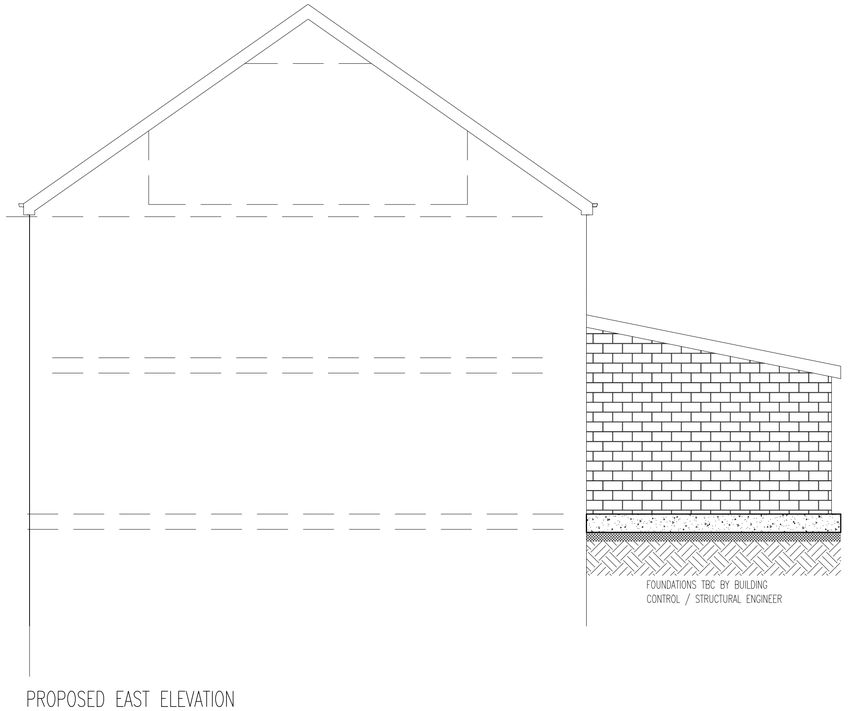

PROPOSED EAST ELEVATION
SCALE 1:50

Whitshaw Builders Ltd.

Daf	*Client*
New Rd	*Job*
-	
Proposed Plans & Elevations	*Title*

DRAWN	CHECKED	DATE	SCALE	A1 ISSUE
K M	-	May 2020	AS SHOWN	
REVISION	DRAWING STATUS		Job No	DRAWING No
B	FOR APPROVAL		01	003

© COPYRIGHT EXISTS ON THE DESIGNS AND INFORMATION SHOWN ON THIS DRAWING
The Contractor must verify all dimensions on site before making shop drawings or commencing work of any kind. No dimensions to be scaled from this drawing. Engineer to be notified of any discrepancies in dimensions immediately.