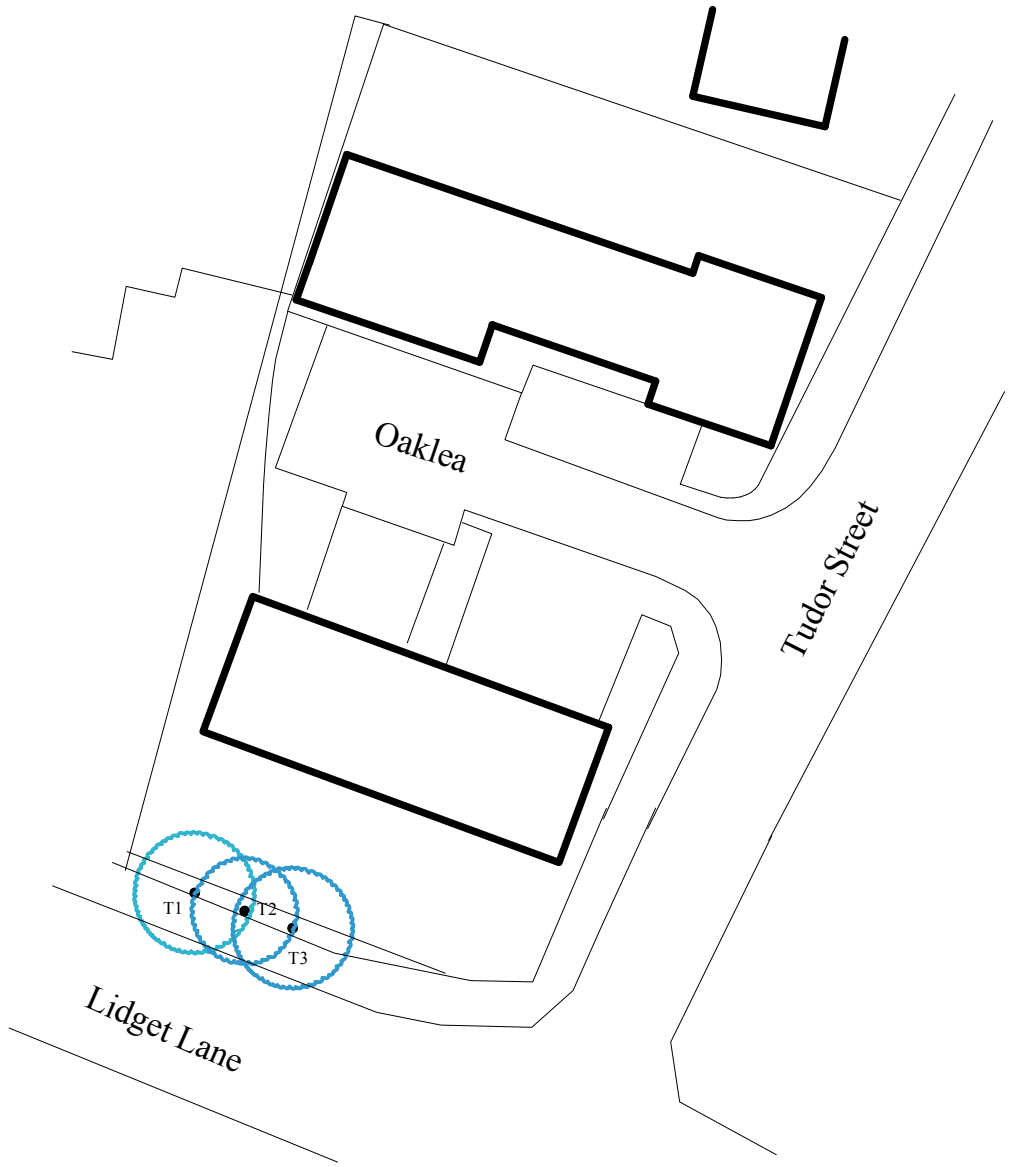


N
W E
S

Appendix 5: Site Plan

1 - 9 Oaklea, off Tudor Street, Barnsley, S63 0EX.
JCA Ref: 10191/AW.

SCALE 1:500	PAPER SIZE A4

SURVEYED BY: AW	DRAWN BY: CS	APPROVED BY: SH

SAFETY CATEGORIES

Detailed definitions of the safety categories can be found in Section 2.3 of the arboricultural report.

	SAFETY CATEGORY A: NO WORKS REQUIRED
	SAFETY CATEGORY B: WORKS OR MONITORING REQUIRED
	SAFETY CATEGORY R: TREE TO BE REMOVED
	CENTRE OF TREE/SHRUB
	CENTRE OF TREE/SHRUB TO BE REMOVED

JCA Limited

Arboricultural & Forestry Consultants