
Do not scale from this drawing.
The contractor is to check all dimensions on site and report any discrepencies to MHA.
© 2020 Michael Hyde and Associates. All rights reserved. This drawing has been produced for Mr & Mrs. Evans for Mystery Wood Barn and is not intended for use by any other person or any other purpose.
MHA Architects is a trading name of Michael Hyde and Associates, a limited company registered in England and Wales under company number 1178091 whose registered office is at Suite 1B Origin, 70 Spring Gardens, Manchester, M2 2BQ.

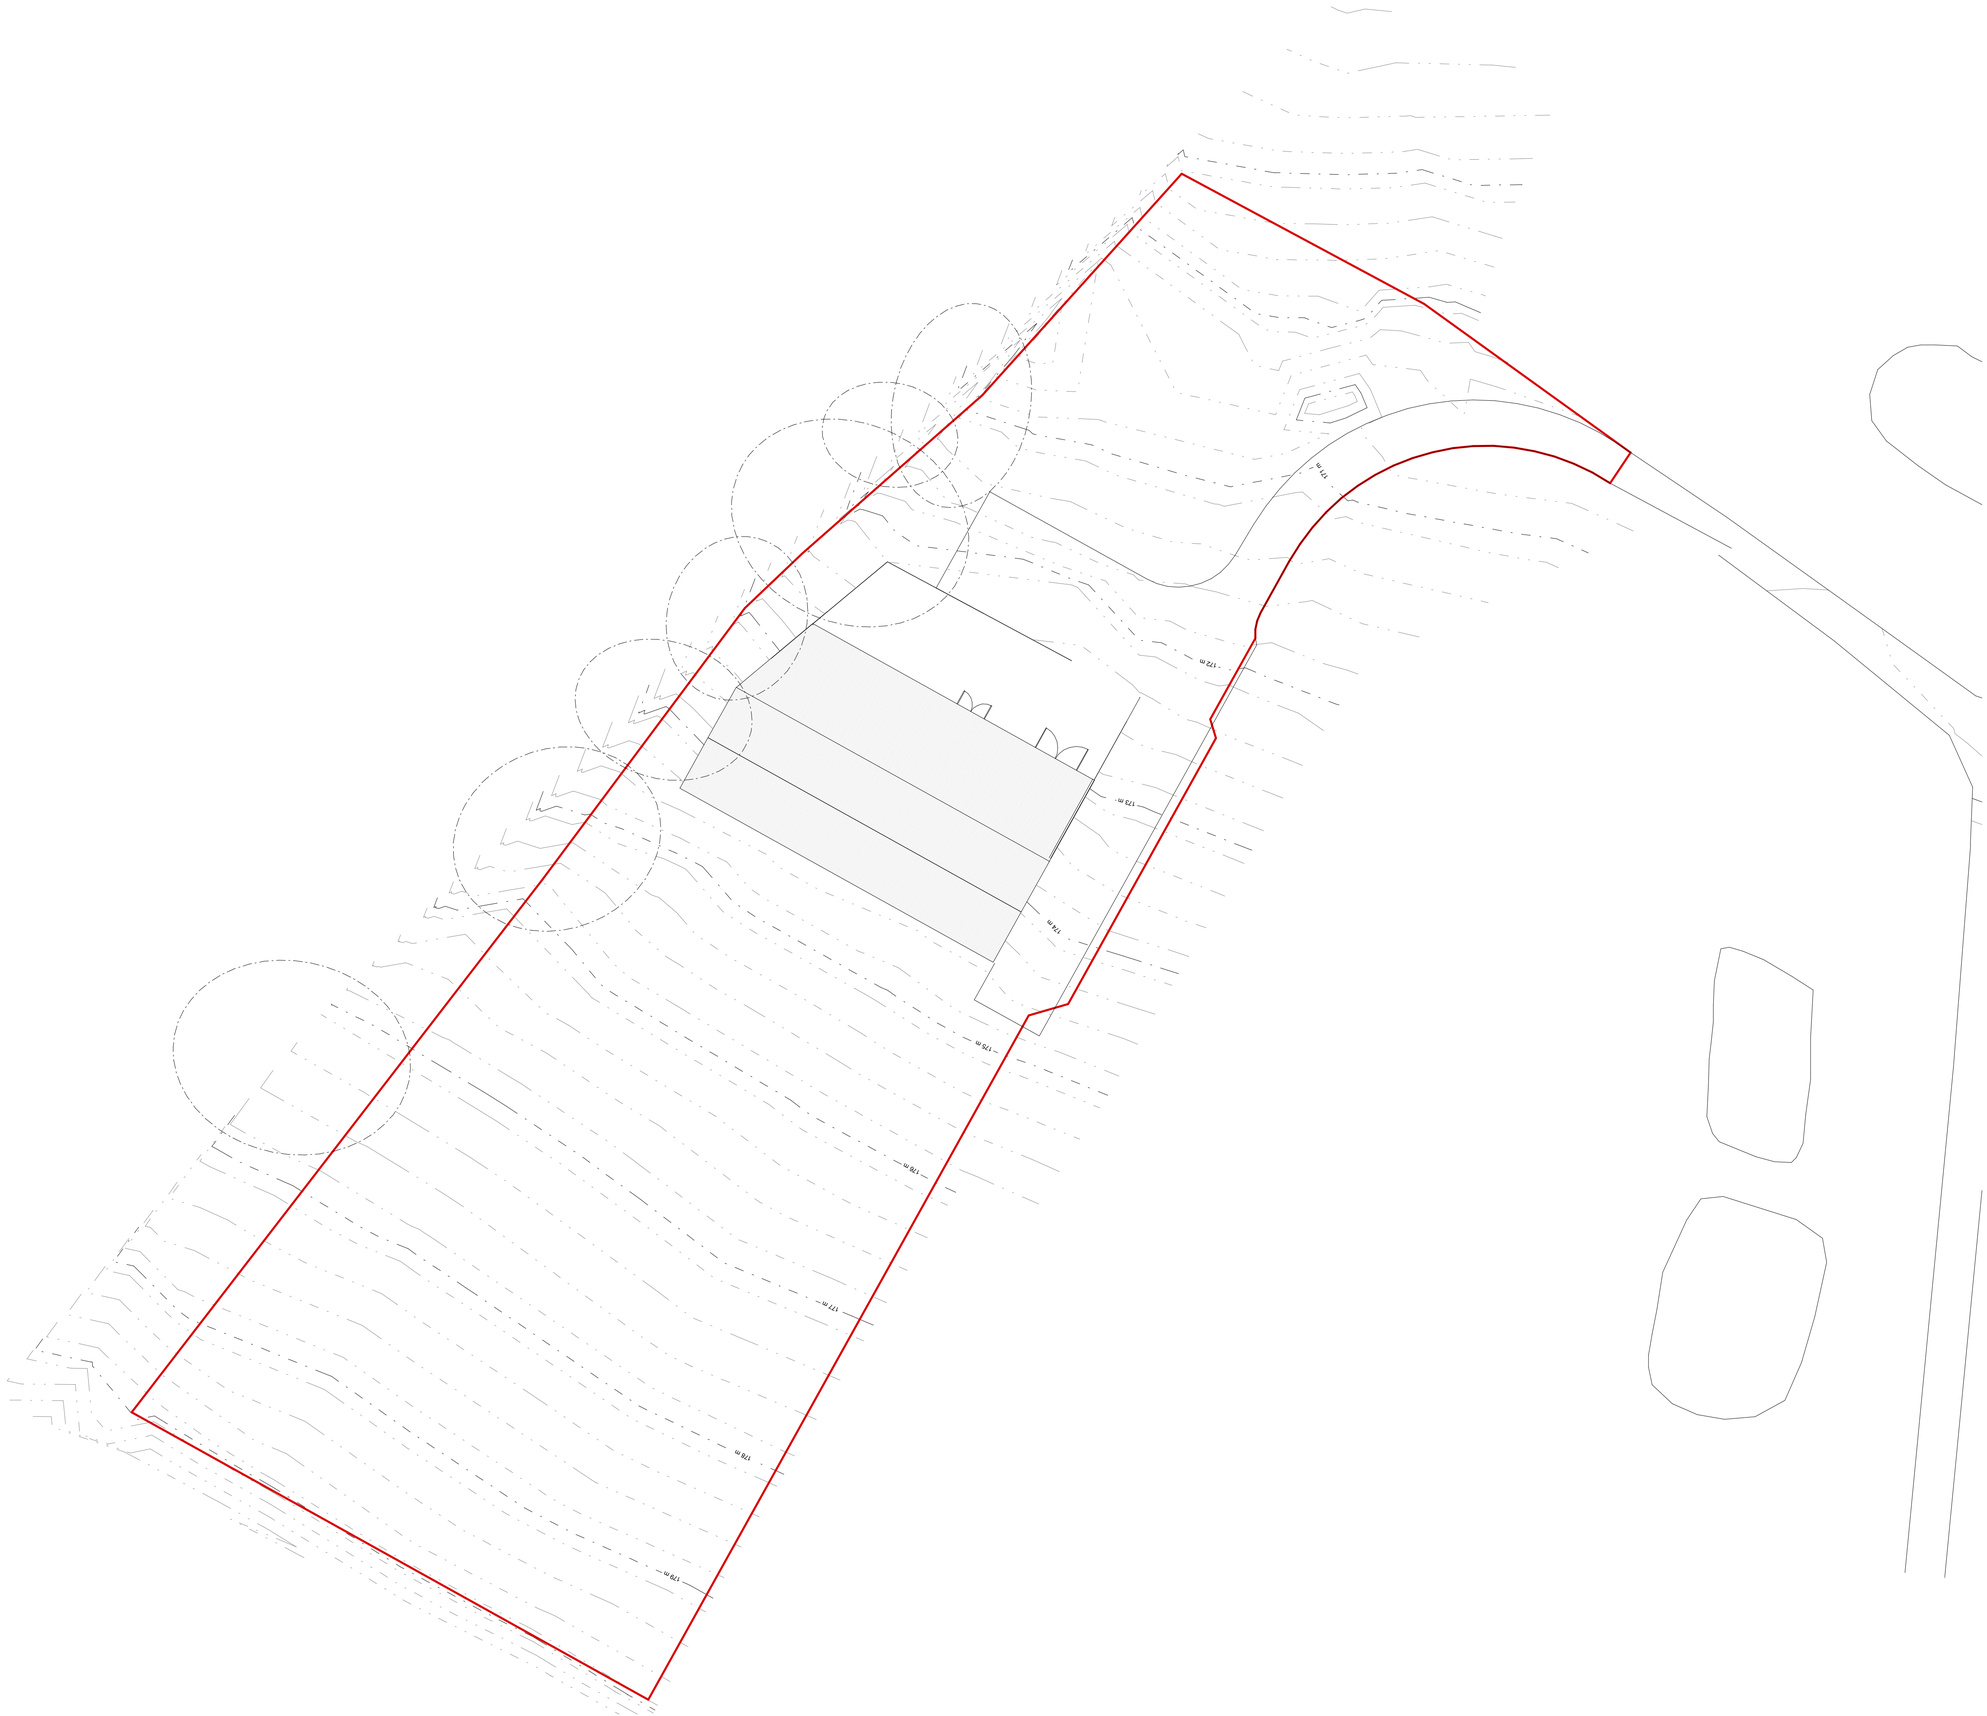

REV	DATE	DESCRIPTION	DRN	CHK
P2	2020-08-20	Phase 2 planning application pack	GW	CY
P1	2020-06-19	Planning issue	GW	CY

CLIENT
Mr & Mrs. Evans

PROJECT TITLE
Mystery Wood Barn
Hoylandswaine

TITLE
Existing Site Plan

SUITABILITY
Suitable For Information

DRAWN / CHECKED	INITIAL ISSUE DATE	SCALE
GW / CY	Jun 2020	1 : 200 @ A1

DRAWING ID

Project	Originator	Volume	Level	Type	Role	Number	Status	Revision
3EV1	- MHA	- SA	- ZZ	- DR	- A	- 01002	- S2	- P2

mha ARCHITECTS
Abbey House
11 Leopold Street
Sheffield
S1 2GY
t +44 (0)114 272 7123
f +44 (0)114 275 3043
e contact@mhaarchitects.com
w www.mhaarchitects.com