
144sqm

99sqm

77sqm

17

VISIBILITY SPLAYS

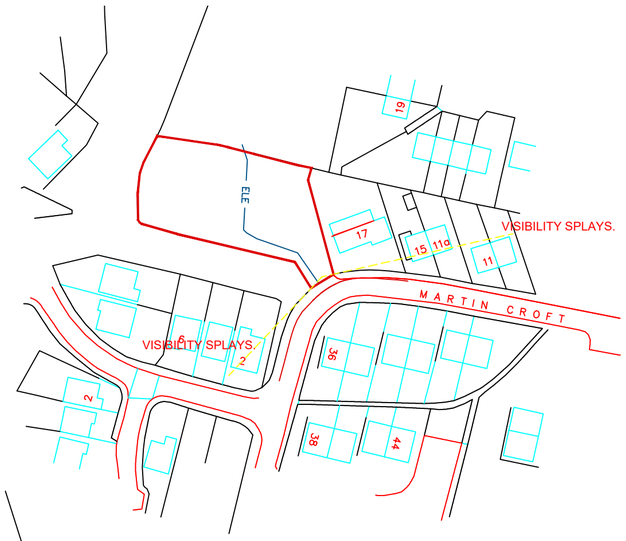

LOCATION PLAN
SCALE 1 : 1250

White Agus PARTNERSHIP
ARCHITECTURAL SERVICES
OFFICE ONE
34 VICTORIA ROAD
BARNSLEY.
S70 2BU
Phone: 01226 208482
Email: info@whiteaguspartnership.co.uk
Web: www.whiteaguspartnership.co.uk

Project.	Client.		
RESIDENTIAL DEVELOPMENT AT MARTIN CROFT, SILKSTONE BARNSLEY, S75 4JS	DEVELOPMENTS BY BOUTIQUE		
Drawing Title. SITE PLAN	Date. APRIL 2020	Scale. 1:200 @ A2	
	Ref. 19-072	Dwg. No. 10	Rev.

Date	Suffix	Description	Date	Suffix	Description