

CONTRACTORS MUST VERIFY ALL DIMENSIONS ON SITE BEFORE COMMENCING ANY WORK ON SHOP DRAWINGS

IF THIS DRAWING EXCEEDS THE QUANTITIES IN ANY WAY THE ARCHITECTS ARE TO BE INFORMED BEFORE THE WORK IS INITIATED


Martin Anthony Design Copyright

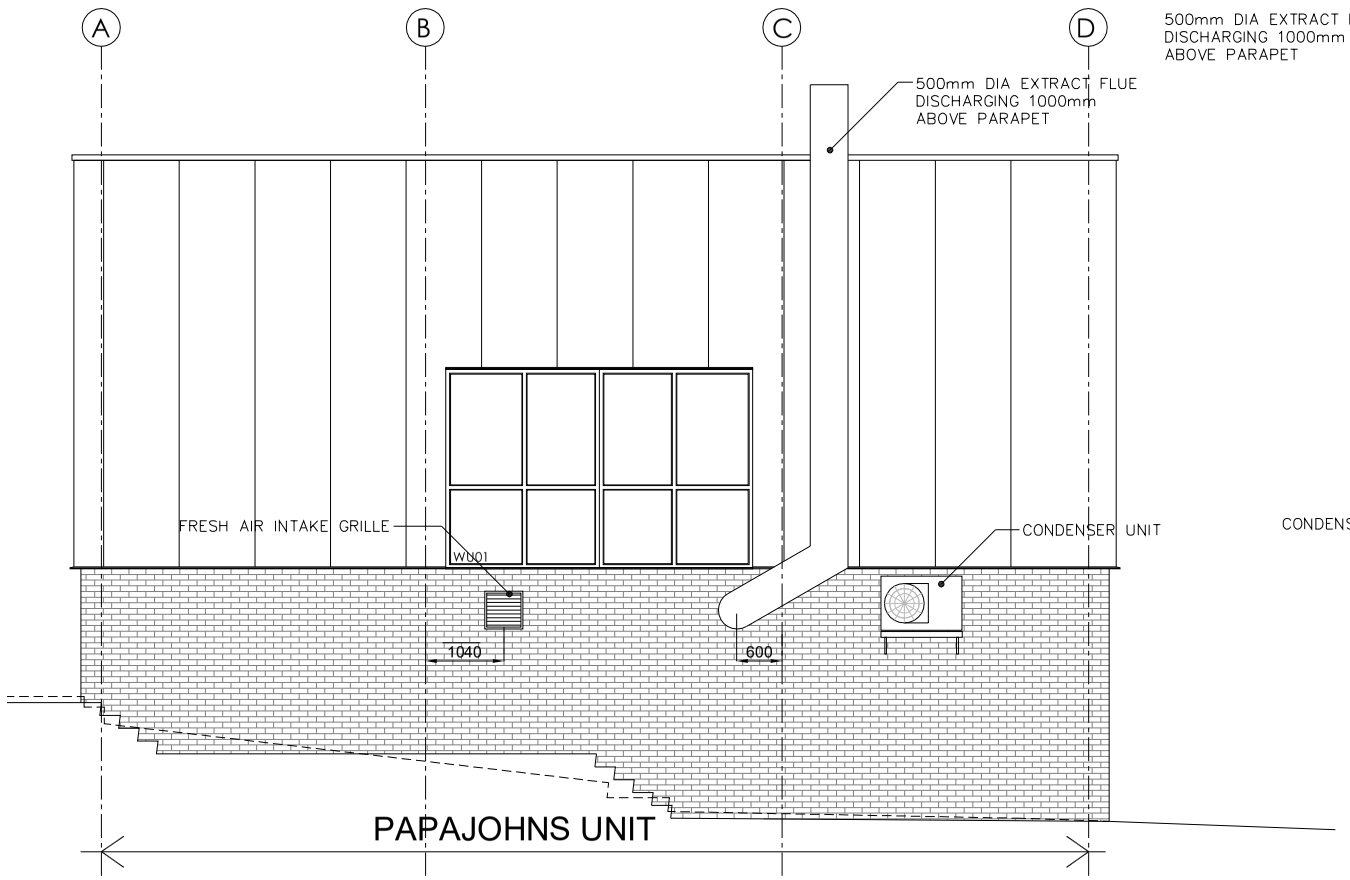


PROPOSED SIDE ELEVATION

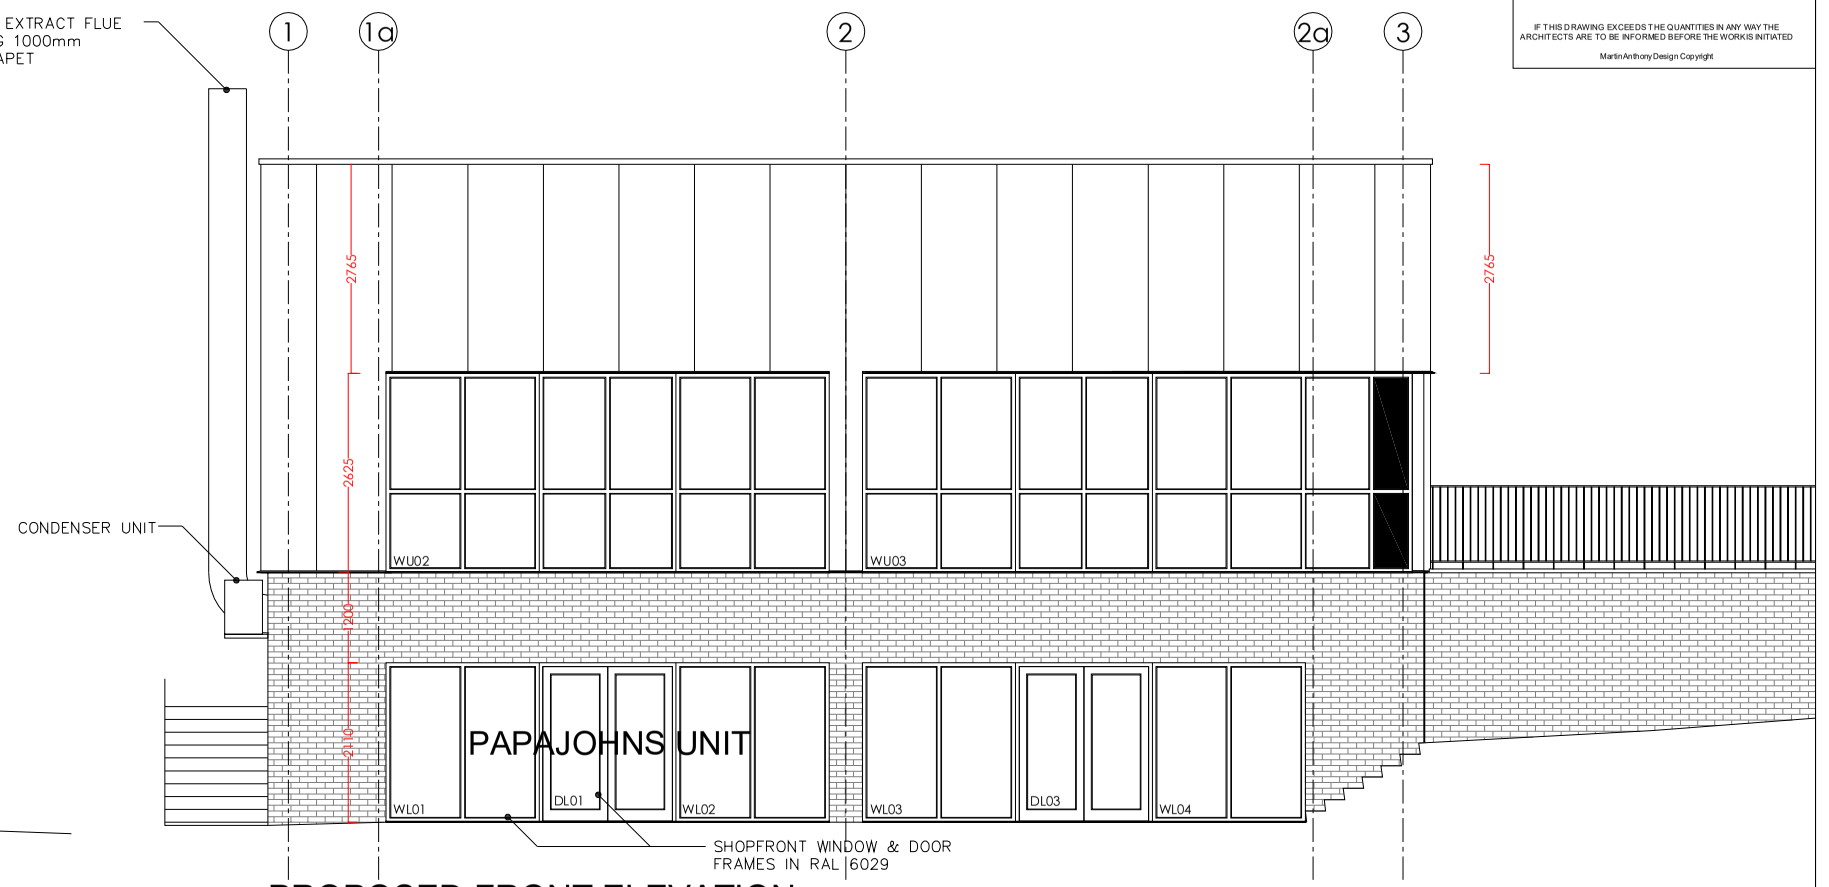

PROPOSED FRONT ELEVATION
FACING UPPER NEW STREET

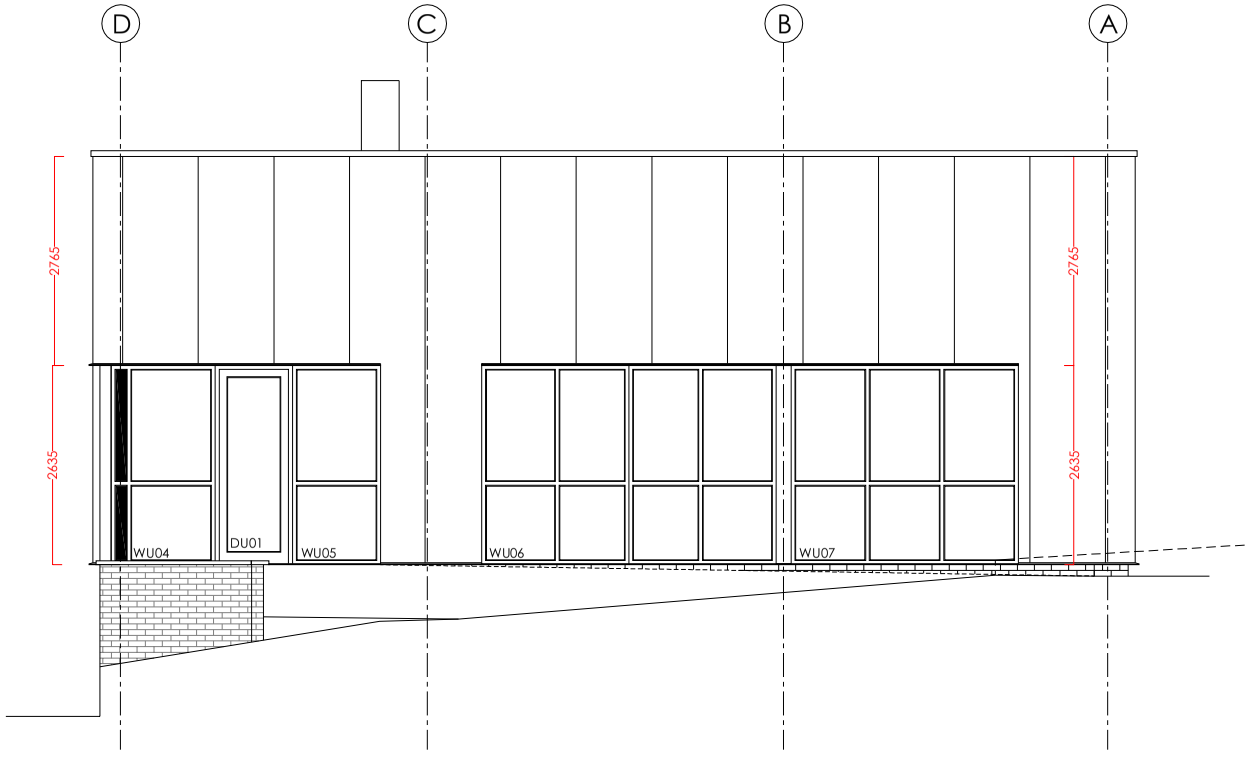

PROPOSED SIDE ELEVATION
FACING THOMAS STREET

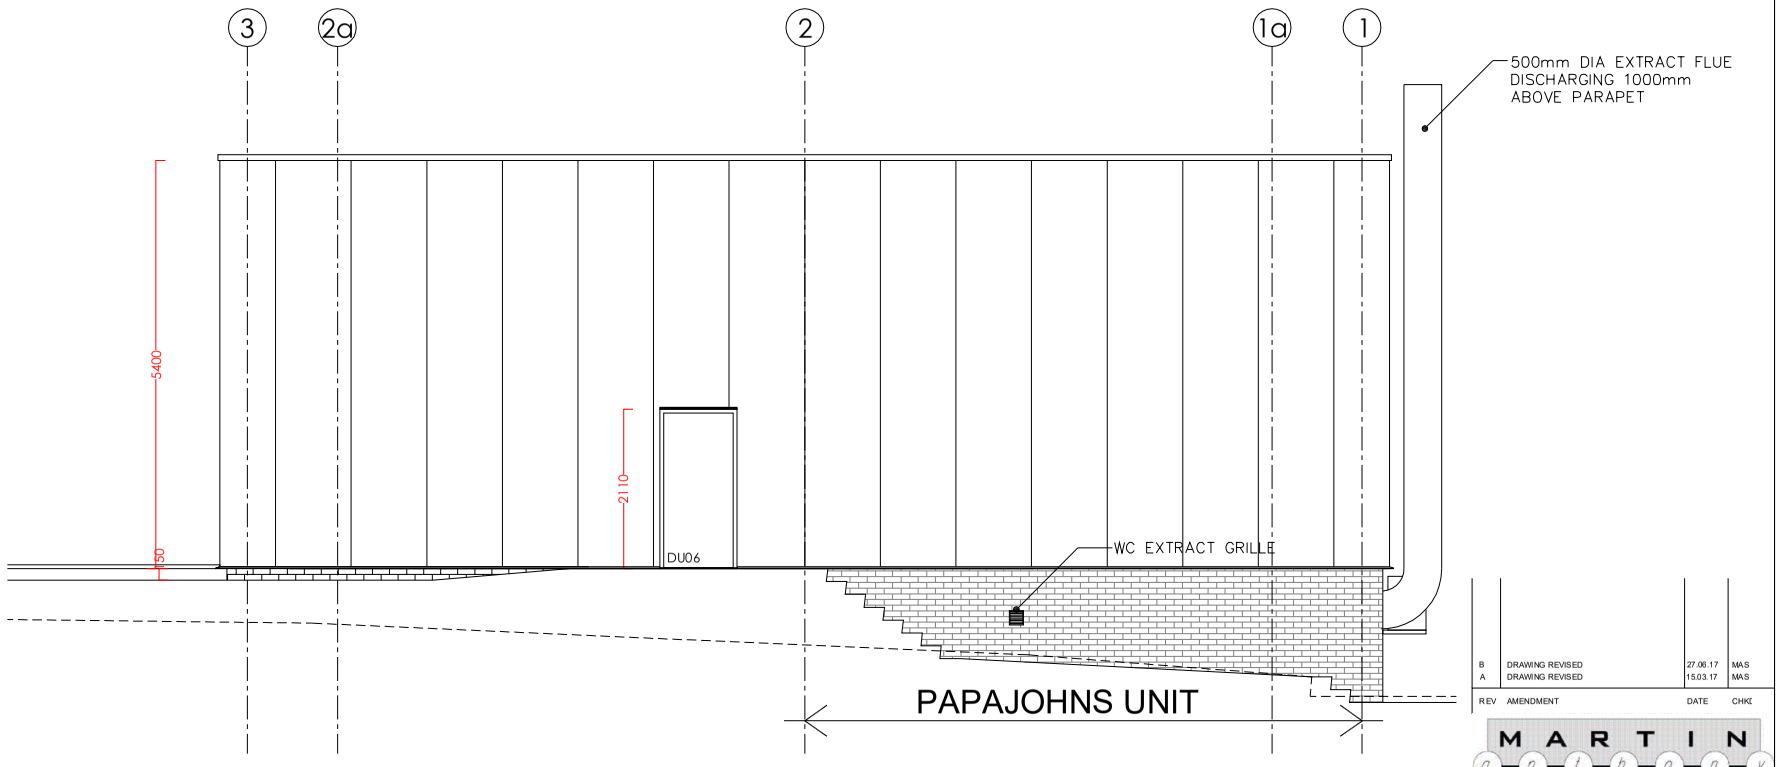

PROPOSED REAR ELEVATION

REV	AMENDMENT	DATE	CHKD
B	DRAWING REVISED	27.06.17	MAS
A	DRAWING REVISED	15.03.17	MAS

MARTIN anthony DESIGN

CLIENT
PapaJohns(GB)Ltd

PROJECT
UPPER NEW STREET
BARNSLEY

DRAWING TITLE
PROPOSED ELEVATIONS

0 1 Meter 2 Meter 3 Meter 4 Meter 5 Meter
0.25 0.50 0.75
Scale Bar

SCALE	DRAWN BY	CHECKED	DATE
1:100@A3	MAS	-	FEB'17

DRAWING NUMBER	REVISION
00763-04	B