TITLE NUMBER

SYK482909

SOUTH YORKSHIRE : BARNSLEY

N

ORDNANCE SURVEY MAP REFERENCE: SE3207NE

SCALE 1:1250

©CROWN COPYRIGHT. Produced by HMLR. Further reproduction in whole or in part is prohibited without the prior written permission of Ordnance Survey. Licence Number GD 272728.




This title plan shows the general position of the boundaries: it does not show the exact line of the boundaries. Measurements scaled from this plan may not match measurements between the same points on the ground. For more information see Land Registry Public Guide 7 - *Title Plans*.

This official copy shows the state of the title plan on 23 June 2004 at 16:24:56. It may be subject to distortions in scale. Under s.67 of the Land Registration Act 2002, this copy is admissable in evidence to the same extent as the original.

Issued on 23 June 2004.

This title is dealt with by the Nottingham (East) District Land Registry.

HM LAND REGISTRY GF 06/2004

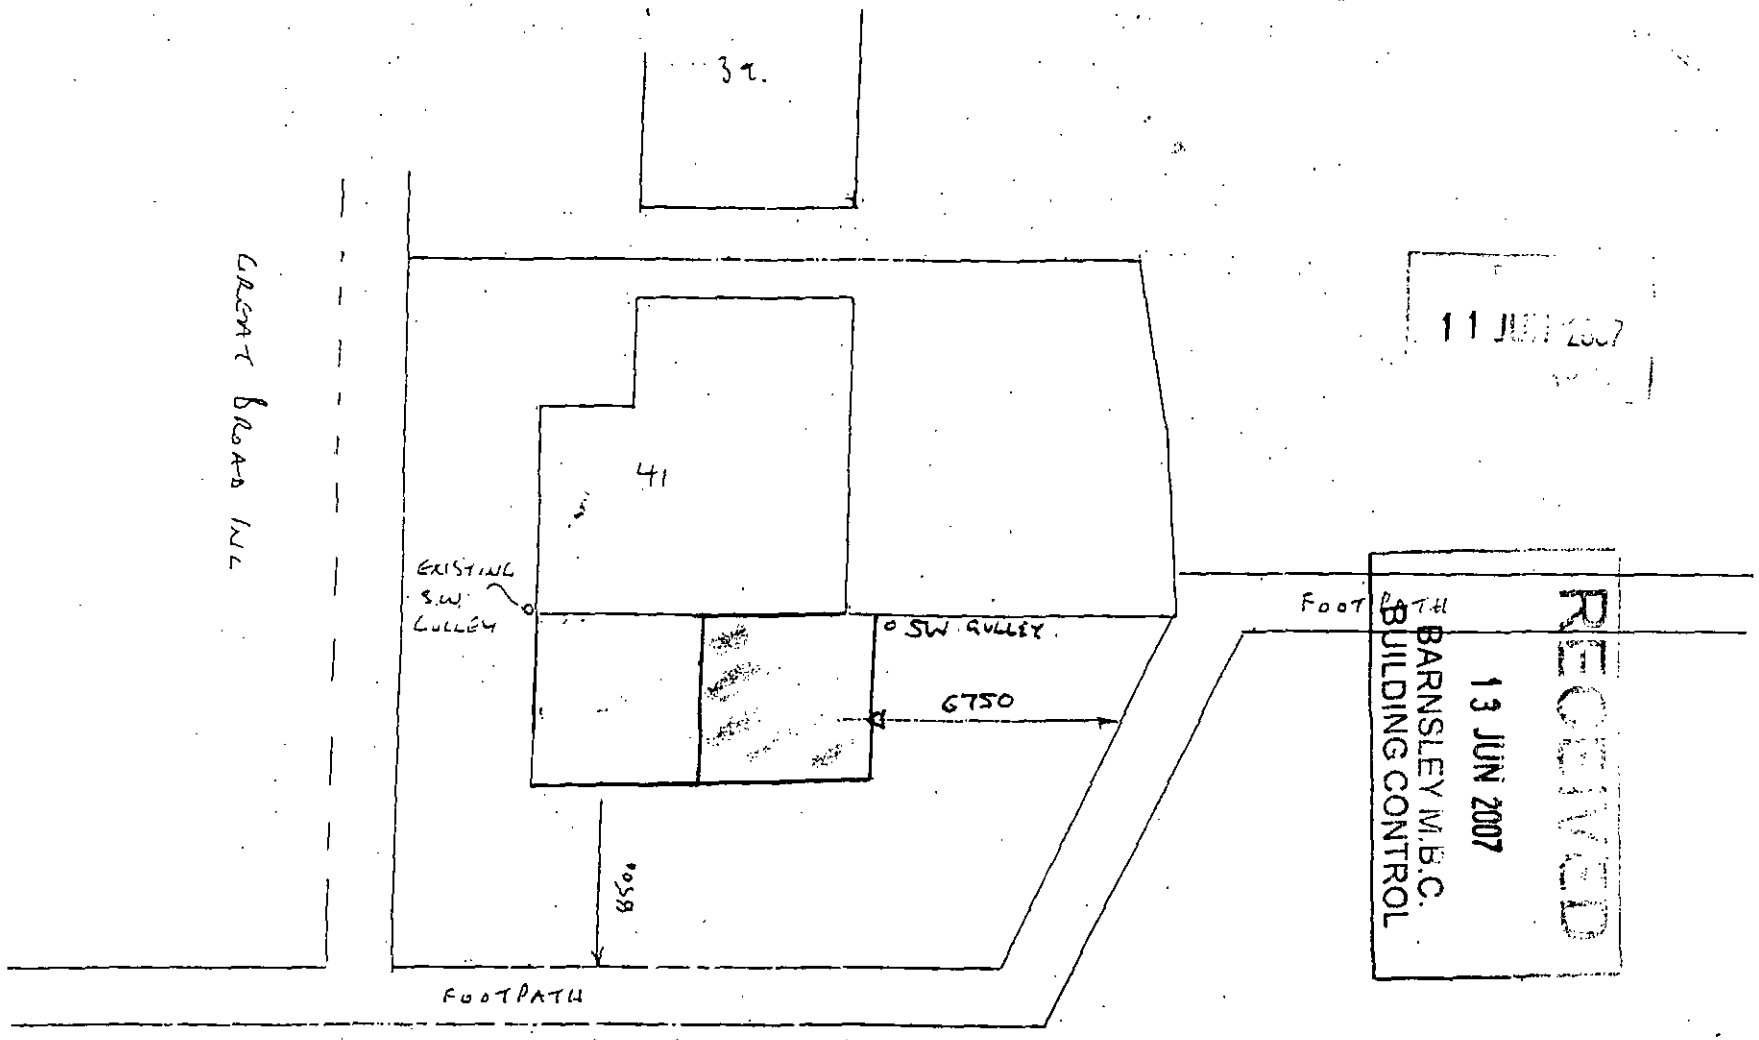

SITE PLAN FOR:- MR PSTABLES
41 GREAT BROAD INC
REDBROOK
BARNSLEY

SCALE 1:200