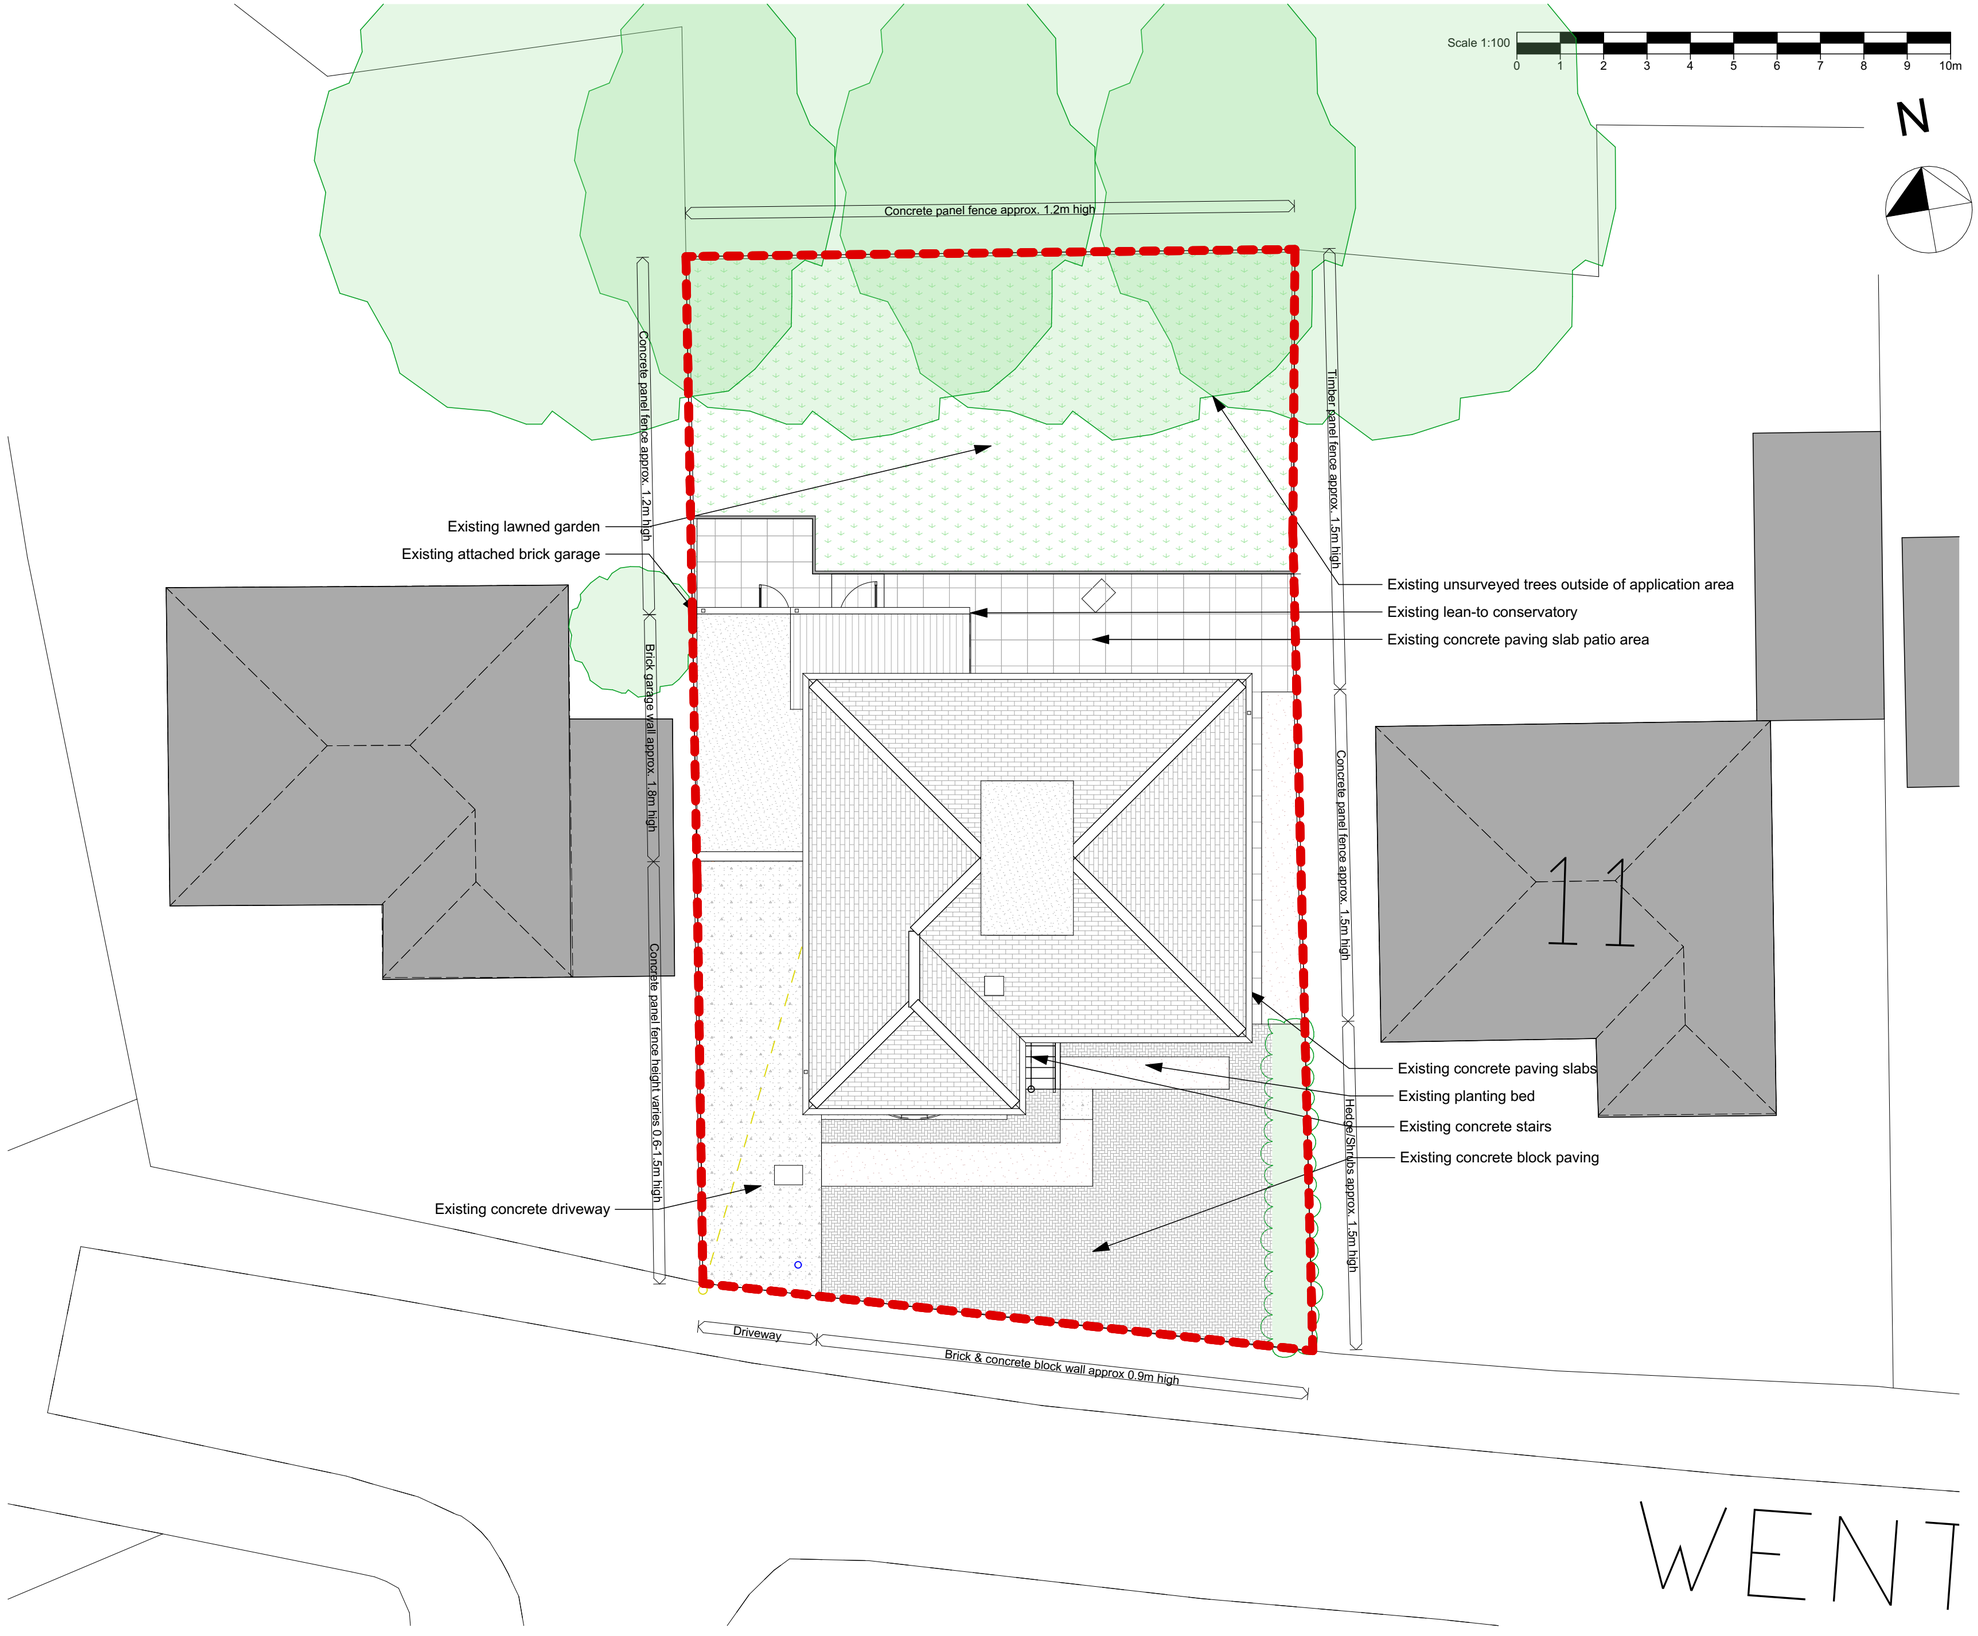


NOTE
Drawing use for status issued for only. Feasibility & Planning drawings are not intended for construction or manufacture. J Mahoney Architects Ltd cannot accept any responsibility for issues arising due to this.

All dimensions to be checked on site and any discrepancies to be notified prior to the commencement of work.

Do not scale from this drawing. If in doubt ask

© J Mahoney Architects

Approx Site Area as outlined in Red =
342.4 m² / 0.034 Ha

All areas estimated from land registry title SYK314944, OS data and subject to confirmation by land survey

OS information shown purchased from Streetwise maps
© Crown Copyright and database rights 2025 OS 100047474.

Rev	Revison Notes	Date	Initial
B	Updated to planning status	18.02.25	JFM
A	Initial issue	28.01.25	JFM

status
PLANNING

J Mahoney Architects
Design & Planning

J Mahoney Architects,
25 Millstones, Oxspring
Sheffield, S36 8WZ

Tel: 07577572695
Email: Jmahoneyarchitects@gmail.com

client
Mitchel Wilshire & Megan Amott

job title
10 Wentworth Way,
Dodworth,
S75 3RA

drg title
Existing Site Plan

date	drawn
January 2025	JFM

scale	sheet
1:100	A2

drwg no & revision
MML-JMA-ZZ-00-DR-A-(01)001B