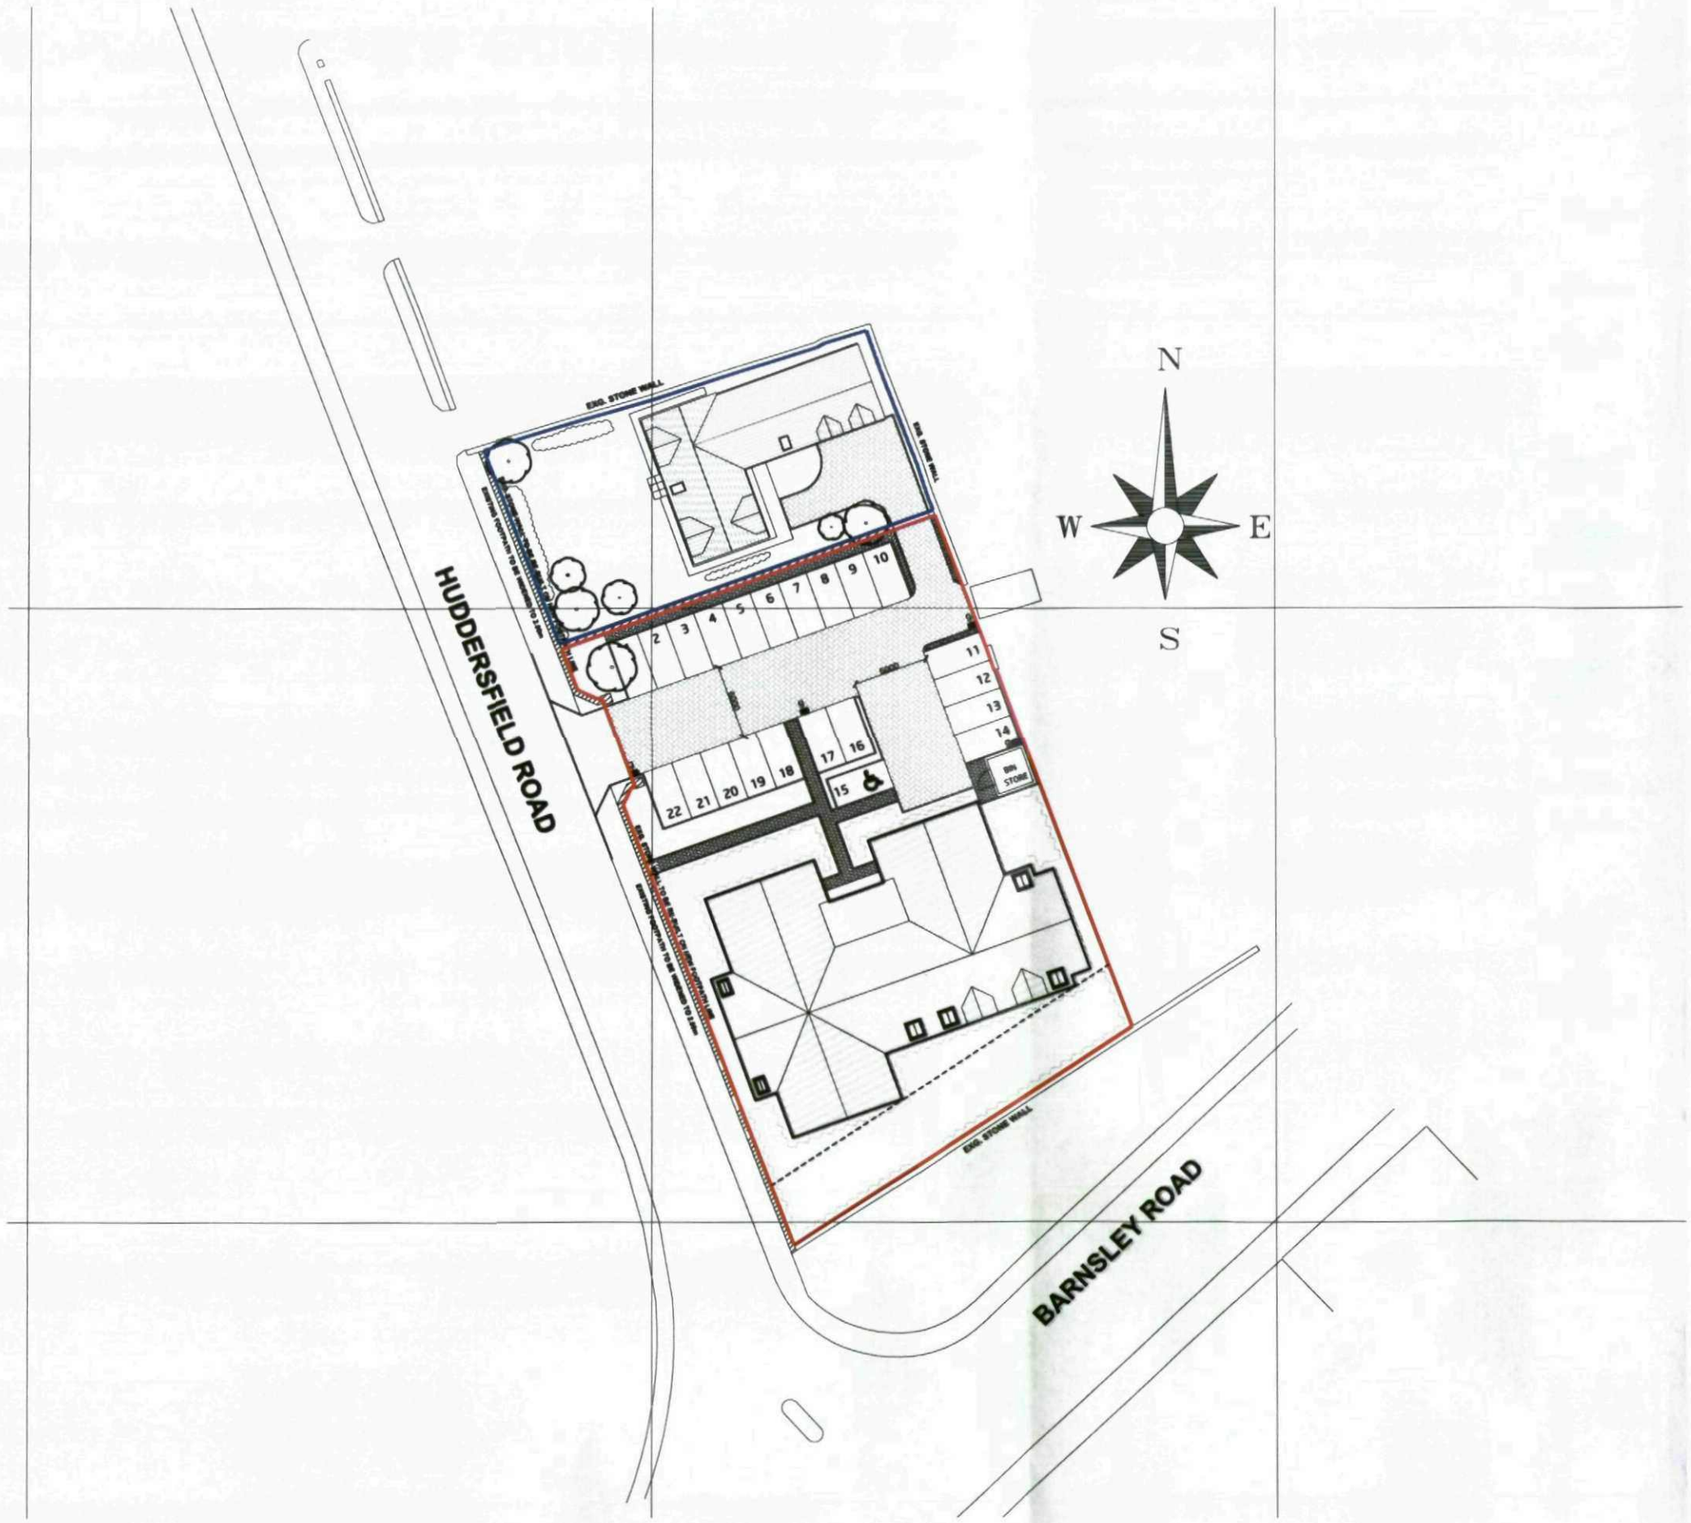


Huddersfield Rd, PENISTONE

DO NOT SCALE - ALL DIMENSIONS & LEVELS TO BE CHECKED ON SITE - THIS DRAWING IS COPYRIGHT

revision	date	content	initials

project: Huddersfield Road
Penistone


client: Jones Homes

title: Site Layout

date	scale	drawn
10/06/11	1:500@A3	OMB

drawing number		checked
2416_100	H	

niemen architects
Niemen Architects
Deck 2 The Waterscape
42 Leeds & Bradford Road
Kirkstall Leeds LS5 3EG
Tel: 0113 239 5400
Fax: 0113 239 5401
office@niemen.co.uk
www.niemen.co.uk

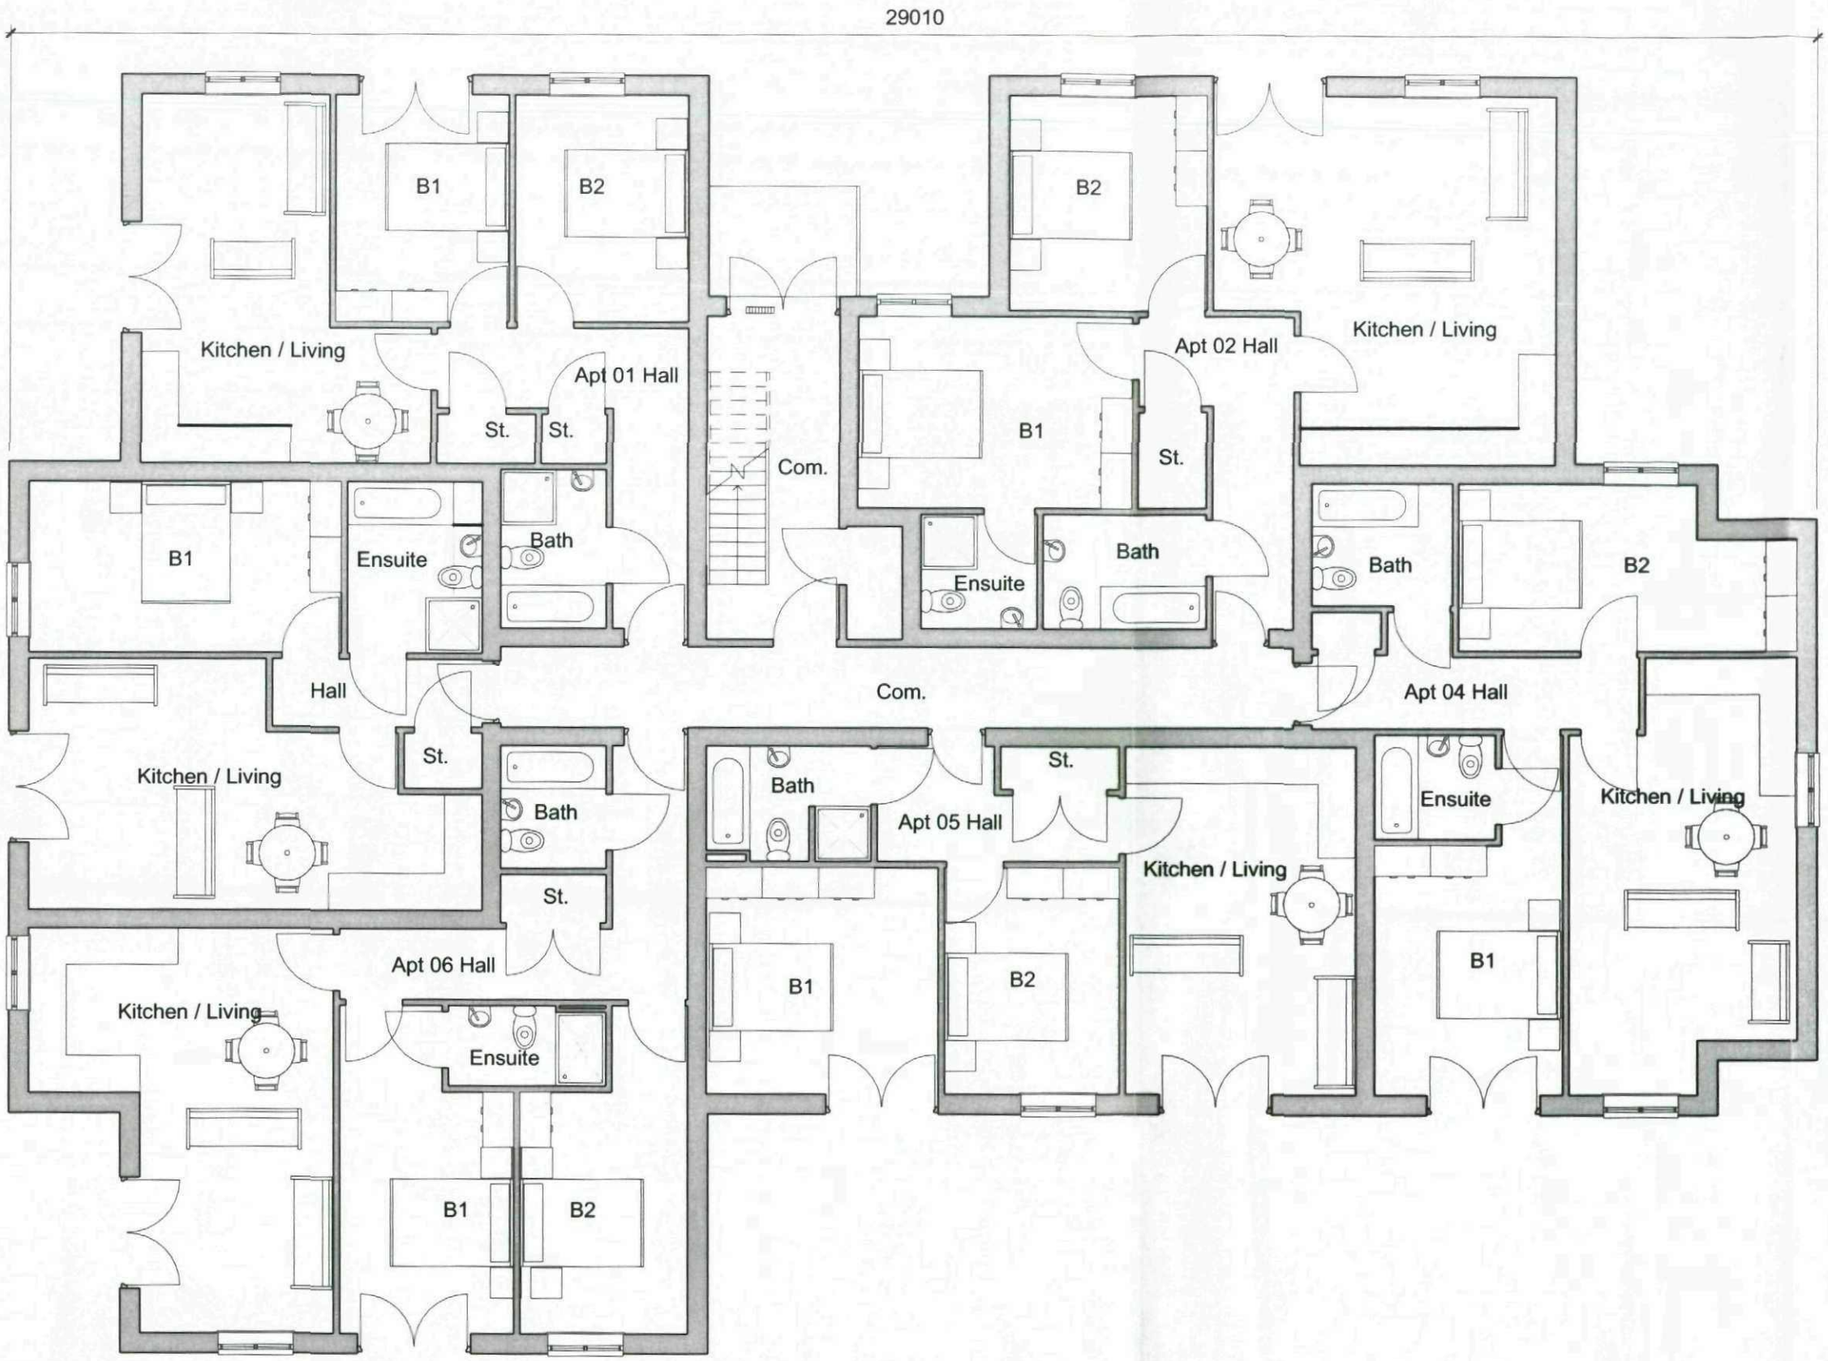

Area Schedule		
Unit	Area	Level
Apt 01	642 ft²	Grd
Apt 02	526 ft²	Grd
Apt 03	761 ft²	Grd
Apt 04	636 ft²	Grd
Apt 05	738 ft²	Grd
Apt 06	802 ft²	Grd
Apt 07	642 ft²	1st
Apt 08	526 ft²	1st
Apt 09	761 ft²	1st
Apt 10	636 ft²	1st
Apt 11	738 ft²	1st
Apt 12	802 ft²	1st
Apt 13	642 ft²	2nd
Apt 14	504 ft²	2nd
Apt 15	739 ft²	2nd
Apt 16	534 ft²	2nd
Apt 17	663 ft²	2nd
Apt 18	802 ft²	2nd

GROUND FLOOR PLAN

1 : 100


niemen architects

Jones Homes

Huddersfield Rd,
Penistone

Ground Floor Plan

Project number	2416	2416-101H	
Date	8/4/2011		
Drawn by	OMB		
Checked by	Checker	Scale	1 : 100 Paper A3

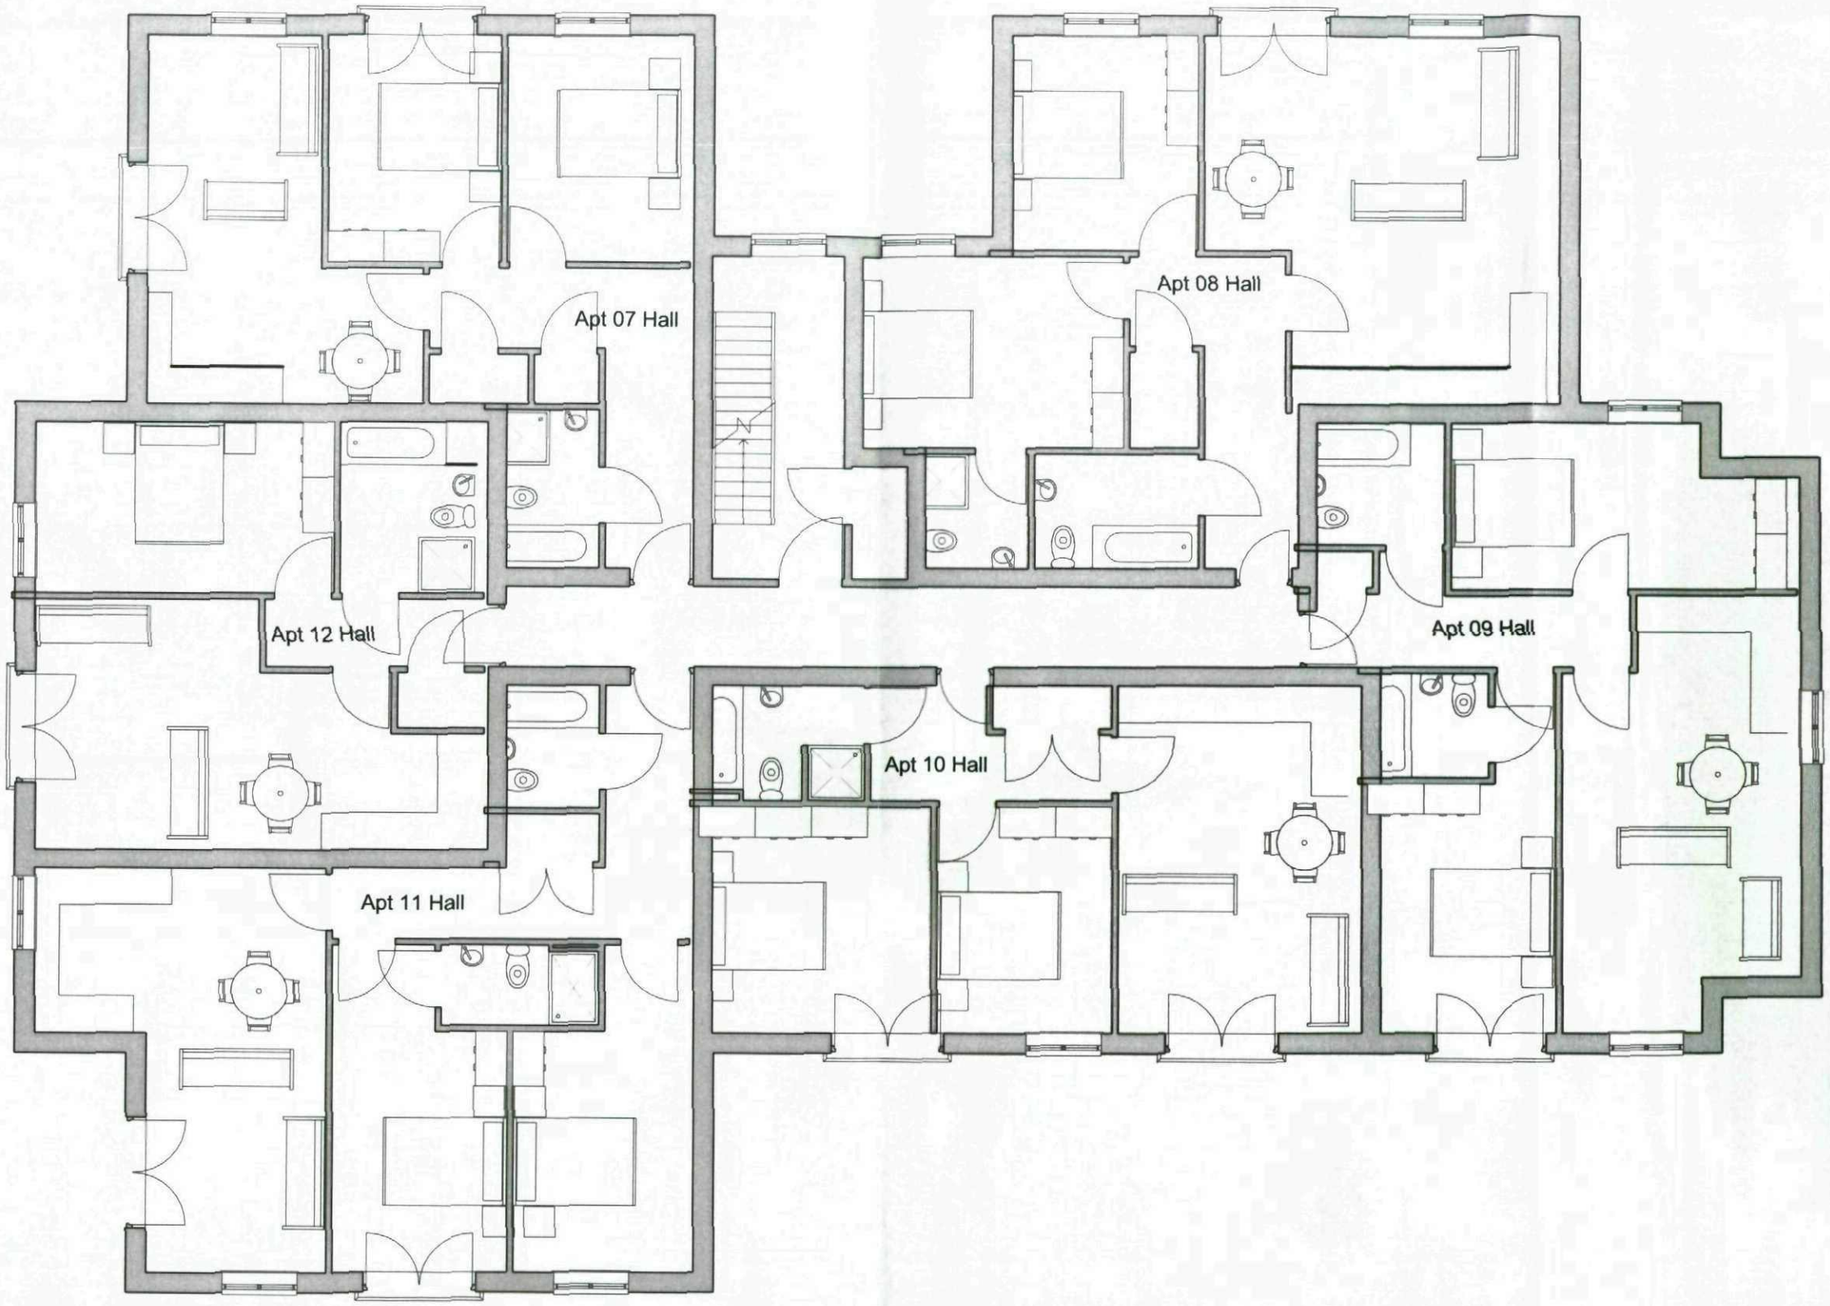

First Floor Plan

1 : 100

niemen architects

Jones Homes

Huddersfield Rd,
Penistone

First Floor Plan			
Project number	2416	2416-102H	
Date	8/4/2011		
Drawn by	OMB		
Checked by	Checker	Scale	1 : 100 Paper A3



Second Floor Plan

1 : 100

niemen architects

Jones Homes

Huddersfield Rd,
Penistone

Second Floor Plan

Project number	2416	2416-103H	
Date	8/4/2011		
Drawn by	Author		
Checked by	Checker	Scale	1 : 100 Paper A3




South Elevation

1 : 200




North Elevation

1 : 200

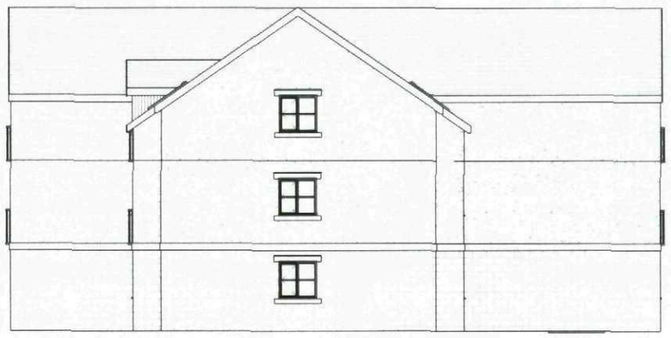

East Elevation

1 : 200

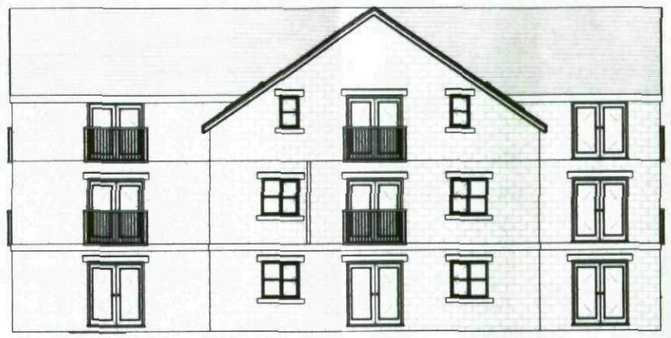

West Elevation

1 : 200

niemen architects

Jones Homes

Huddersfield Rd,
Penistone

Elevations

Project number	2416	2416-104H	
Date	8/4/2011		
Drawn by	OMB		
Checked by	N/A	Scale	1 : 200 Paper A3



Southern Perspective



Northern Perspective

niemen architects

Jones Homes

Huddersfield Rd,
Penistone

Perspectives

Project number	2416	2416-105H	
Date	8/4/2011		
Drawn by	Author		
Checked by	Checker	Scale	Paper A3