


Drawing No.	Rev No.
MSF001 -008	A

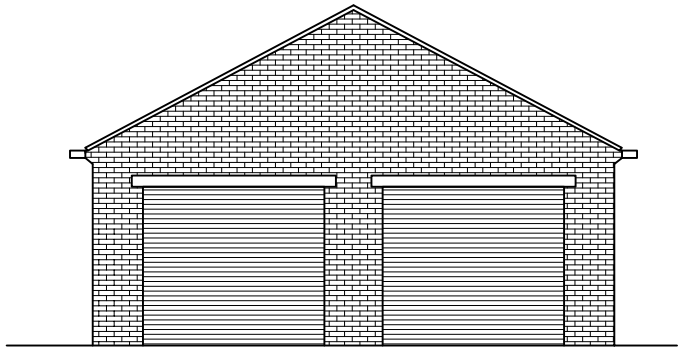


PROPOSED FRONT ELEVATION
SCALE 1:100 AT A3

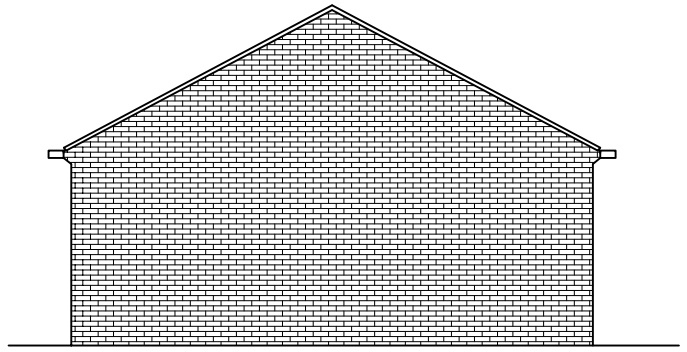


PROPOSED REAR ELEVATION
SCALE 1:100 AT A3

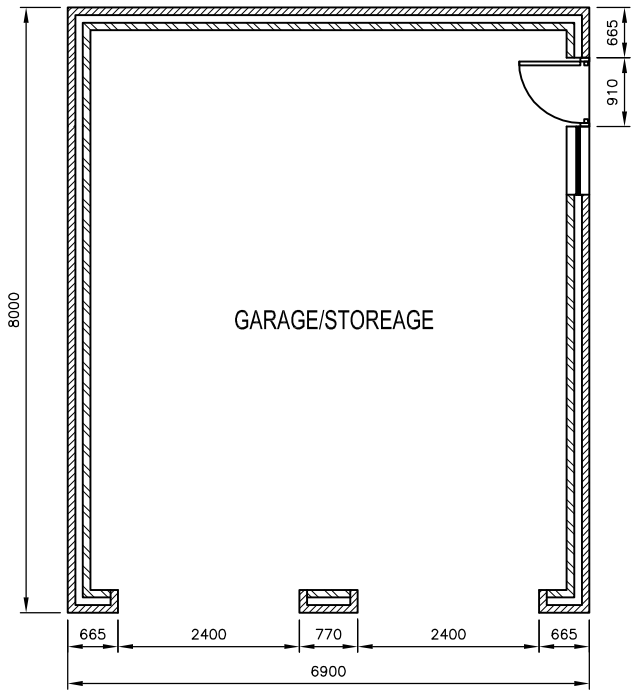

PROPOSED GROUND FLOOR PLAN
SCALE 1:100 AT A3

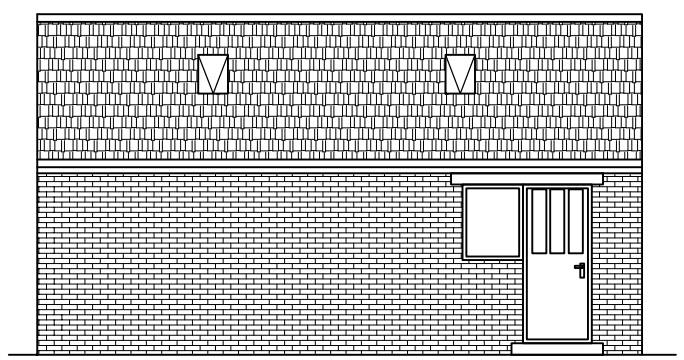

PROPOSED SIDE ELEVATION
SCALE 1:100 AT A3

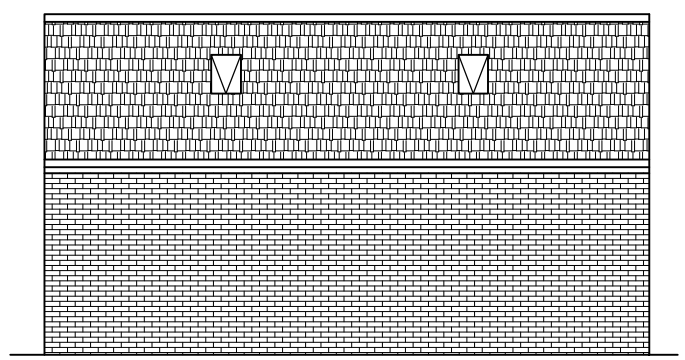

PROPOSED SIDE ELEVATION
SCALE 1:100 AT A3

DO NOT SCALE: Contractor to check all dimensions and report any omissions or errors

NOTES

Rev	Description	By	Chk	App	Date
A	Roof & garage roof changed	JRB			20/03/14

JRB DESIGNS Ltd
1 Savile Road
Cudworth
Barnsley
S72 8LT
Tel: 01226 383542
Fax: 01226 380078
Mob: 07970 541192
Email: john@jrbdesigns.co.uk

This drawing is copyright. © jrbdesigns Ltd.

Client
MR. S FOSTER

Drawing Title
GARAGE

Address
8 FENN ROAD
TANKERSLEY
BARNSLEY
S75 3DE

Project Title:
PROPOSED TWO STOREY SIDE & SINGLE REAR EXTENSIONS

Purpose of Issue:
PLANNING

Drawing Status
FIRST ISSUE

Scale at A3	Drawn By	Date		
AS SHOWN	JRB	04/12/2013		
Checked By	Date	Approved By	Date	
	04/12/2013		04/12/2013	
Project No.	Drawing No.	Revision		
MSF001	008	A		

APPROVAL [X] INFORMATION [ ] TENDER [ ] CONTRACT [ ] CONSTRUCTION [ ]