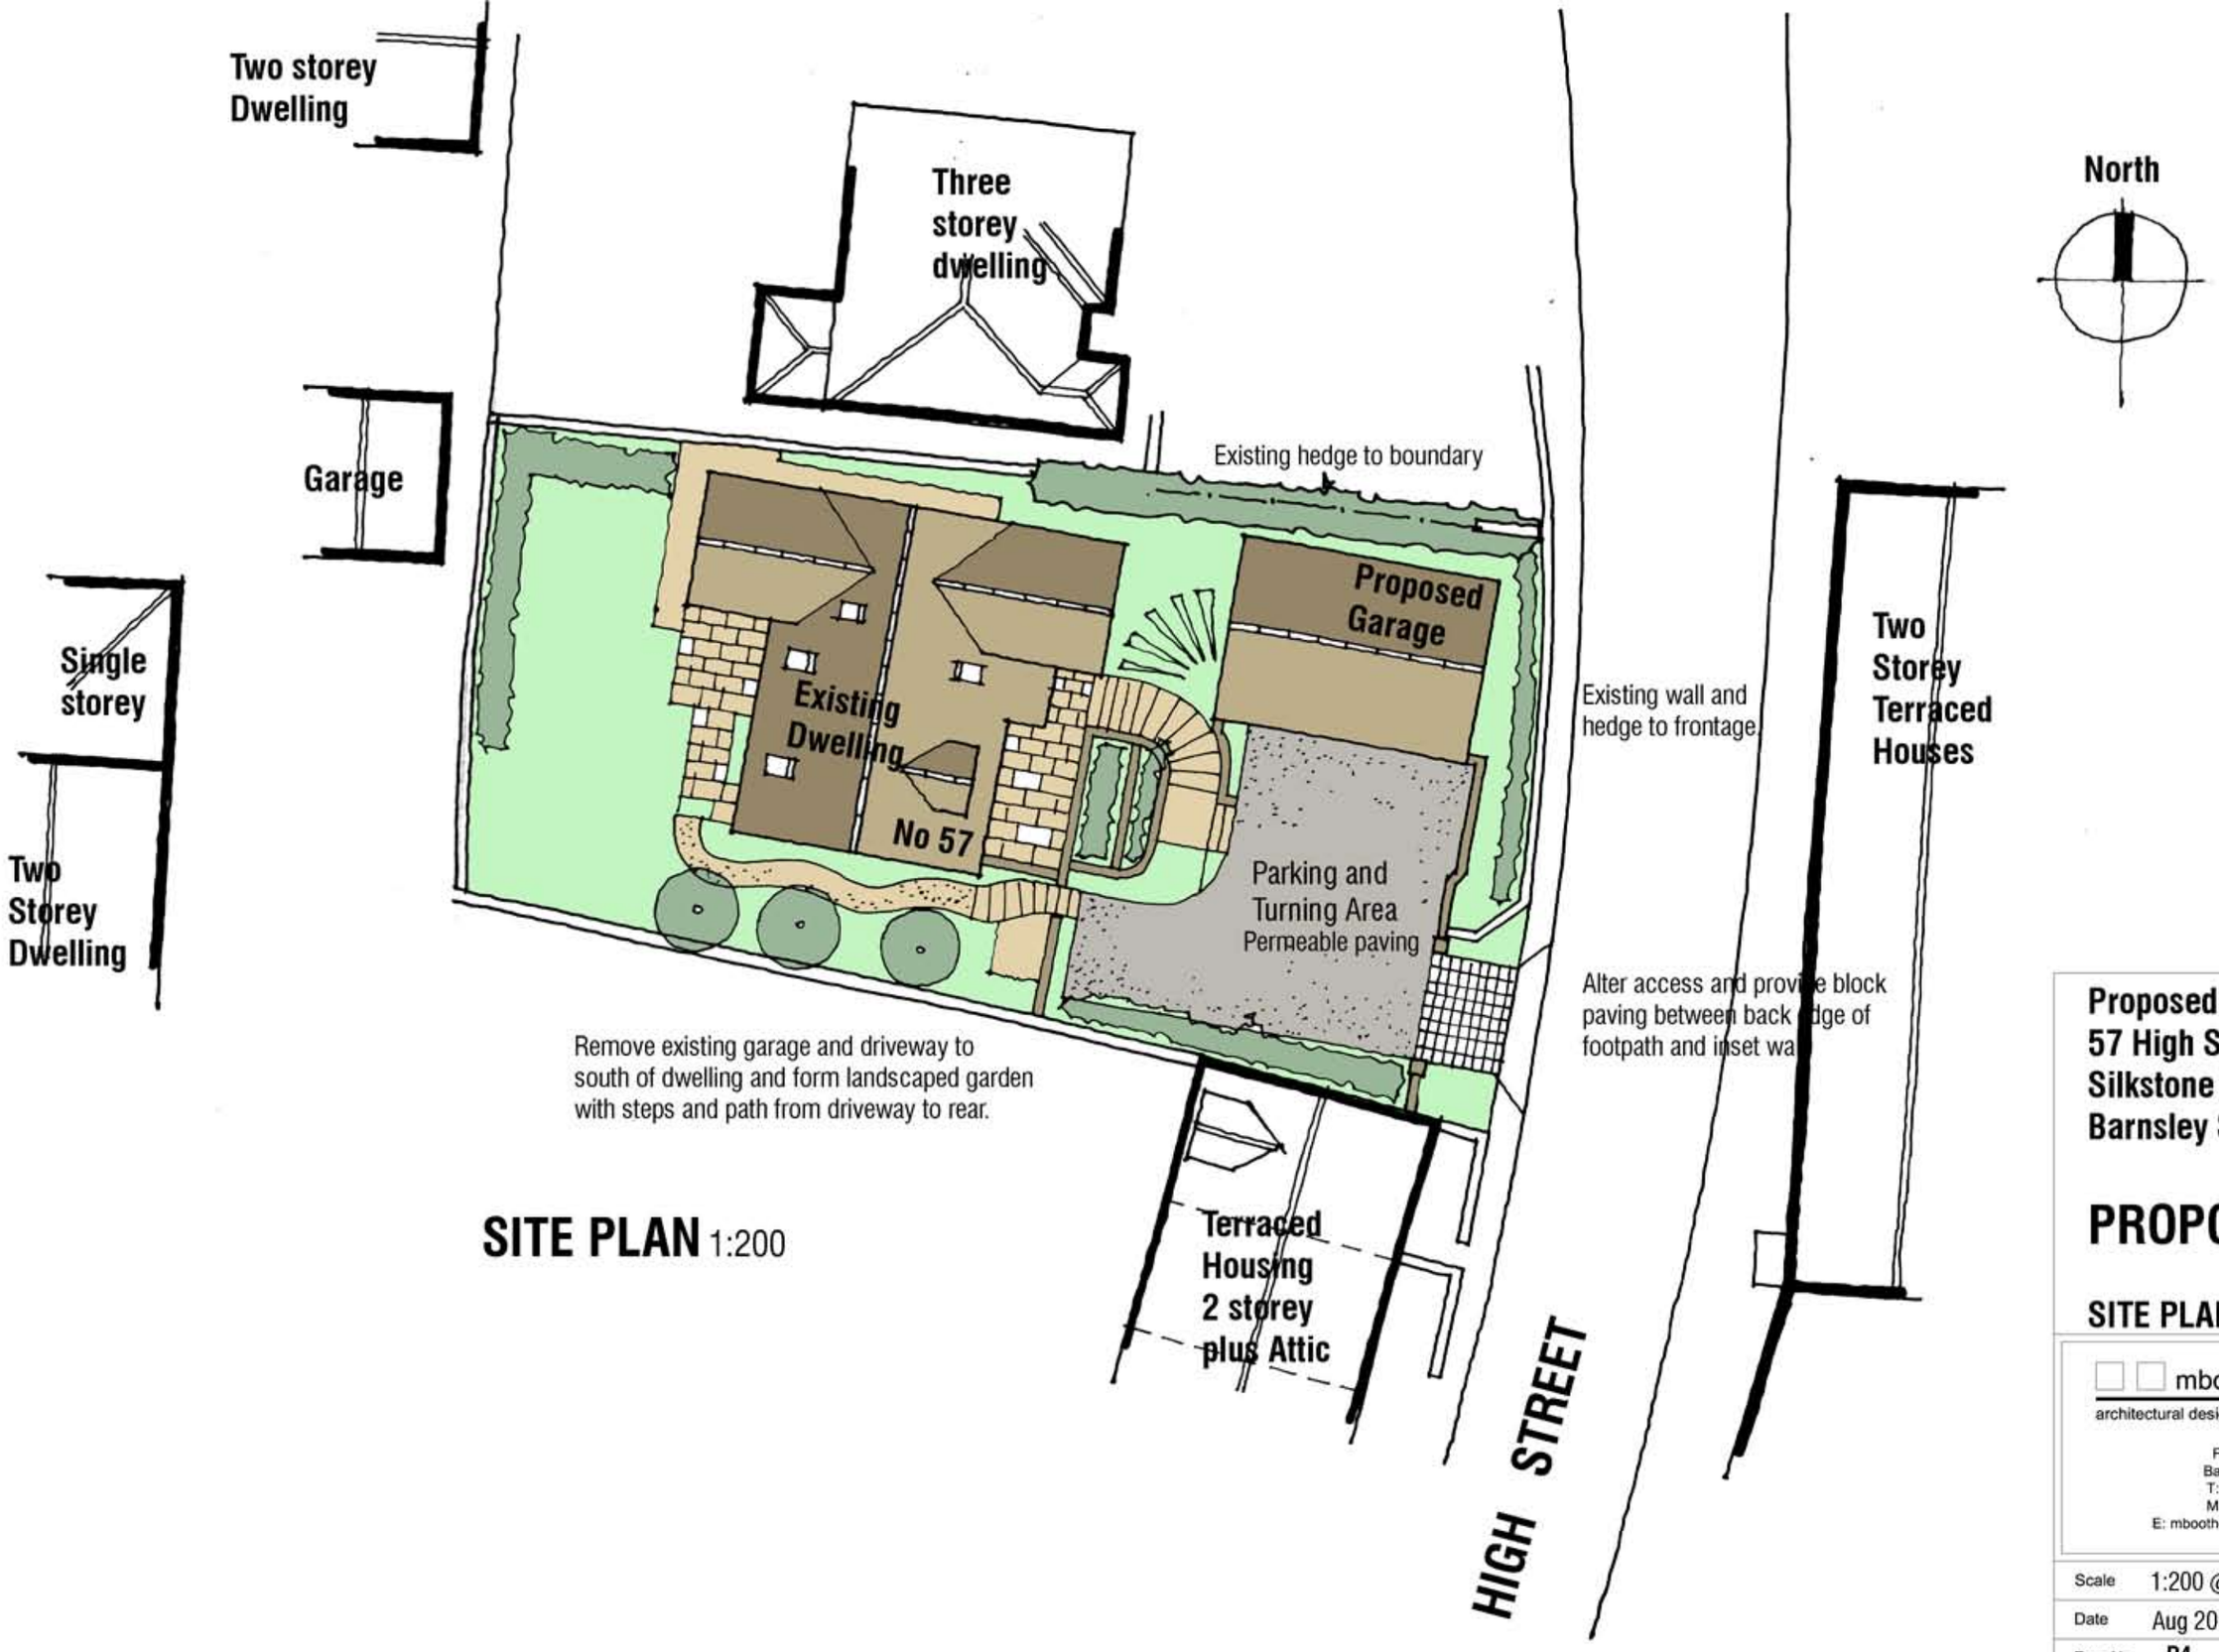


SITE PLAN 1:200

Proposed Extension
57 High Street
Silkstone
Barnsley S75 4JR

PROPOSALS

SITE PLAN

mboothdesign
architectural design and building consultants

Fairfield House
Barnsley S70 2FL
T: 01226 286256
M: 07881898300
E: mboothdesign@btconnect.com

Scale	1:200 @ A3	Drawn	MJB
Date	Aug 2014	Ref.	12.62
Dwg No.	P4	Rev.	

0cm 2cm 4cm

Copyright mboothdesign Ltd. All dimensions in millimeters unless otherwise stated. Dimensions for setting out in existing buildings are to be checked and verified on site.