A1 L


Rev	Revision note	Date	By	Checked
A	Elevations Updated in Accordance Latest Floor Plans.	18/09/23	GNS	GNS




FRONT ELEVATION
Scale 1:75



SIDE ELEVATION
Scale 1:75

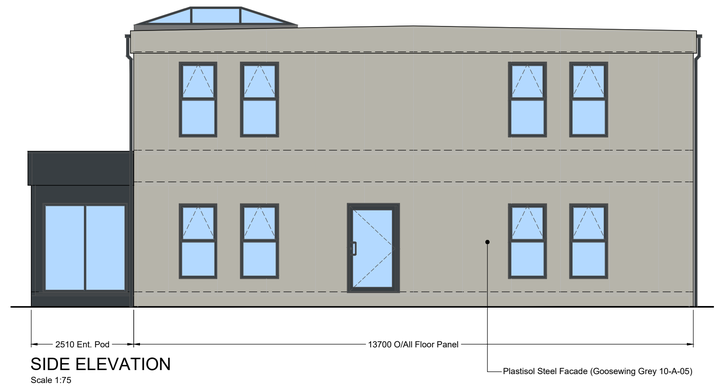

SIDE ELEVATION
Scale 1:75

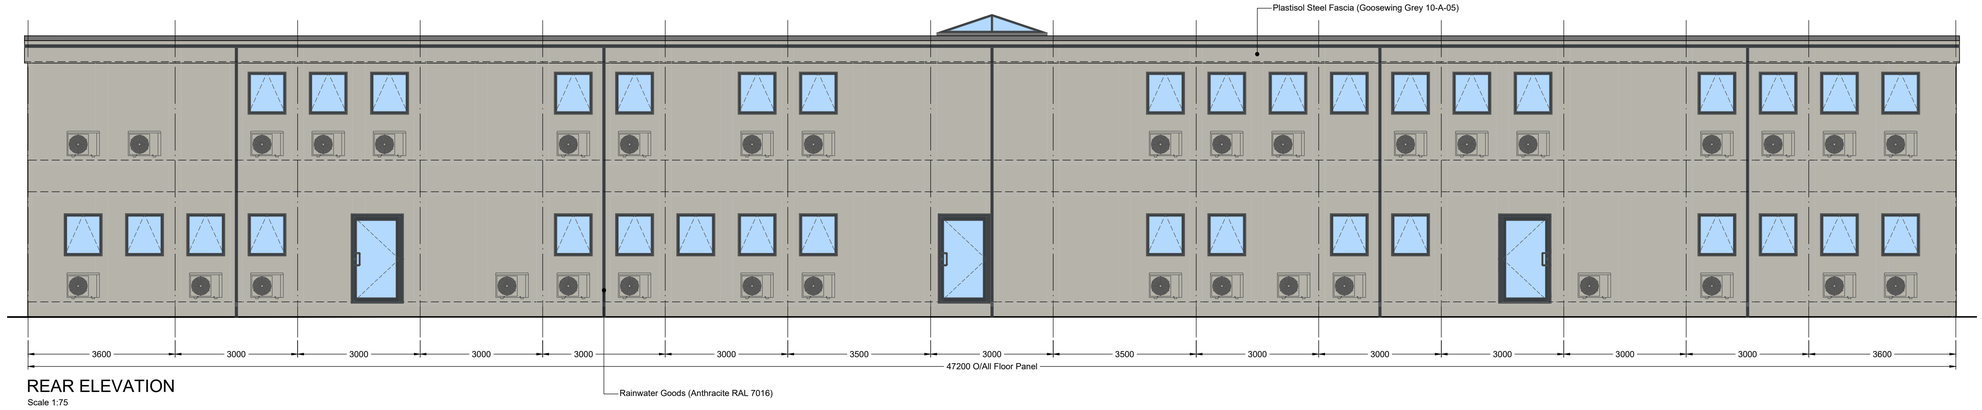

REAR ELEVATION
Scale 1:75

KINGSTON modular systems

Client: NAYLOR INDUSTRIES PLC				
Project: BARNSLEY OFFICE BLOCK 15 ON 15 MODULAR BUILDING				
Drawing Title: BUILDING ELEVATIONS				
Drawn By: GNS	Checked By: GNS	Date: 28/07/23	Scale: 1:75	
Works Order Number: KM0425			Sheet Size: A1	
Drawing Number: SQ-2209-02			Rev: A	

© This drawing is the copyright of Kingston Modular Systems Ltd. It must not be reproduced in any form or passed to a third party without prior written consent from Kingston Modular Systems Ltd.
DIMENSIONS SHOWN IN mm. DO NOT SCALE IF IN DOUBT ASK