




PROPOSED FRONT ELEVATION

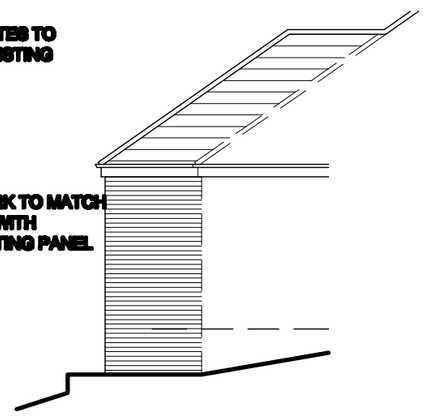


PROPOSED SIDE ELEVATION

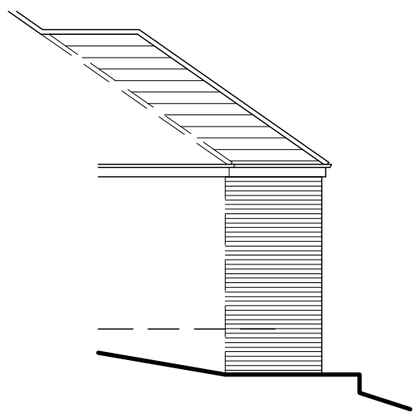


PROPOSED SIDE ELEVATION

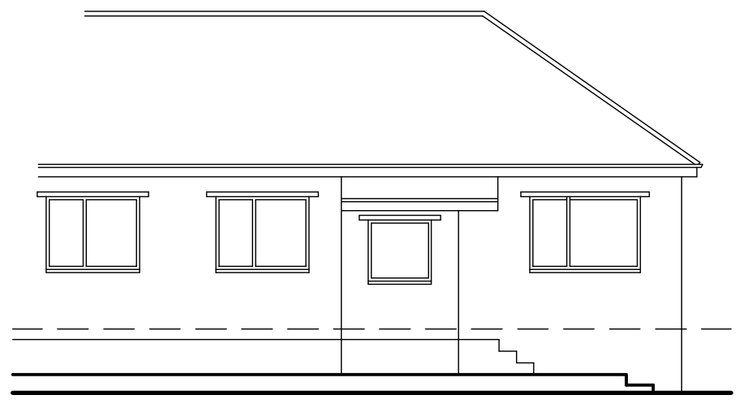


EXISTING FRONT ELEVATION

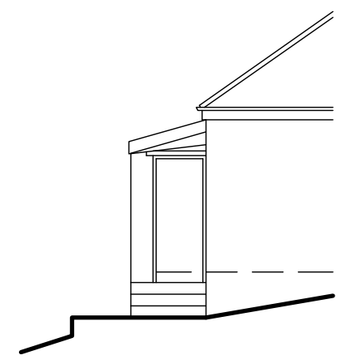


EXISTING SIDE ELEVATION

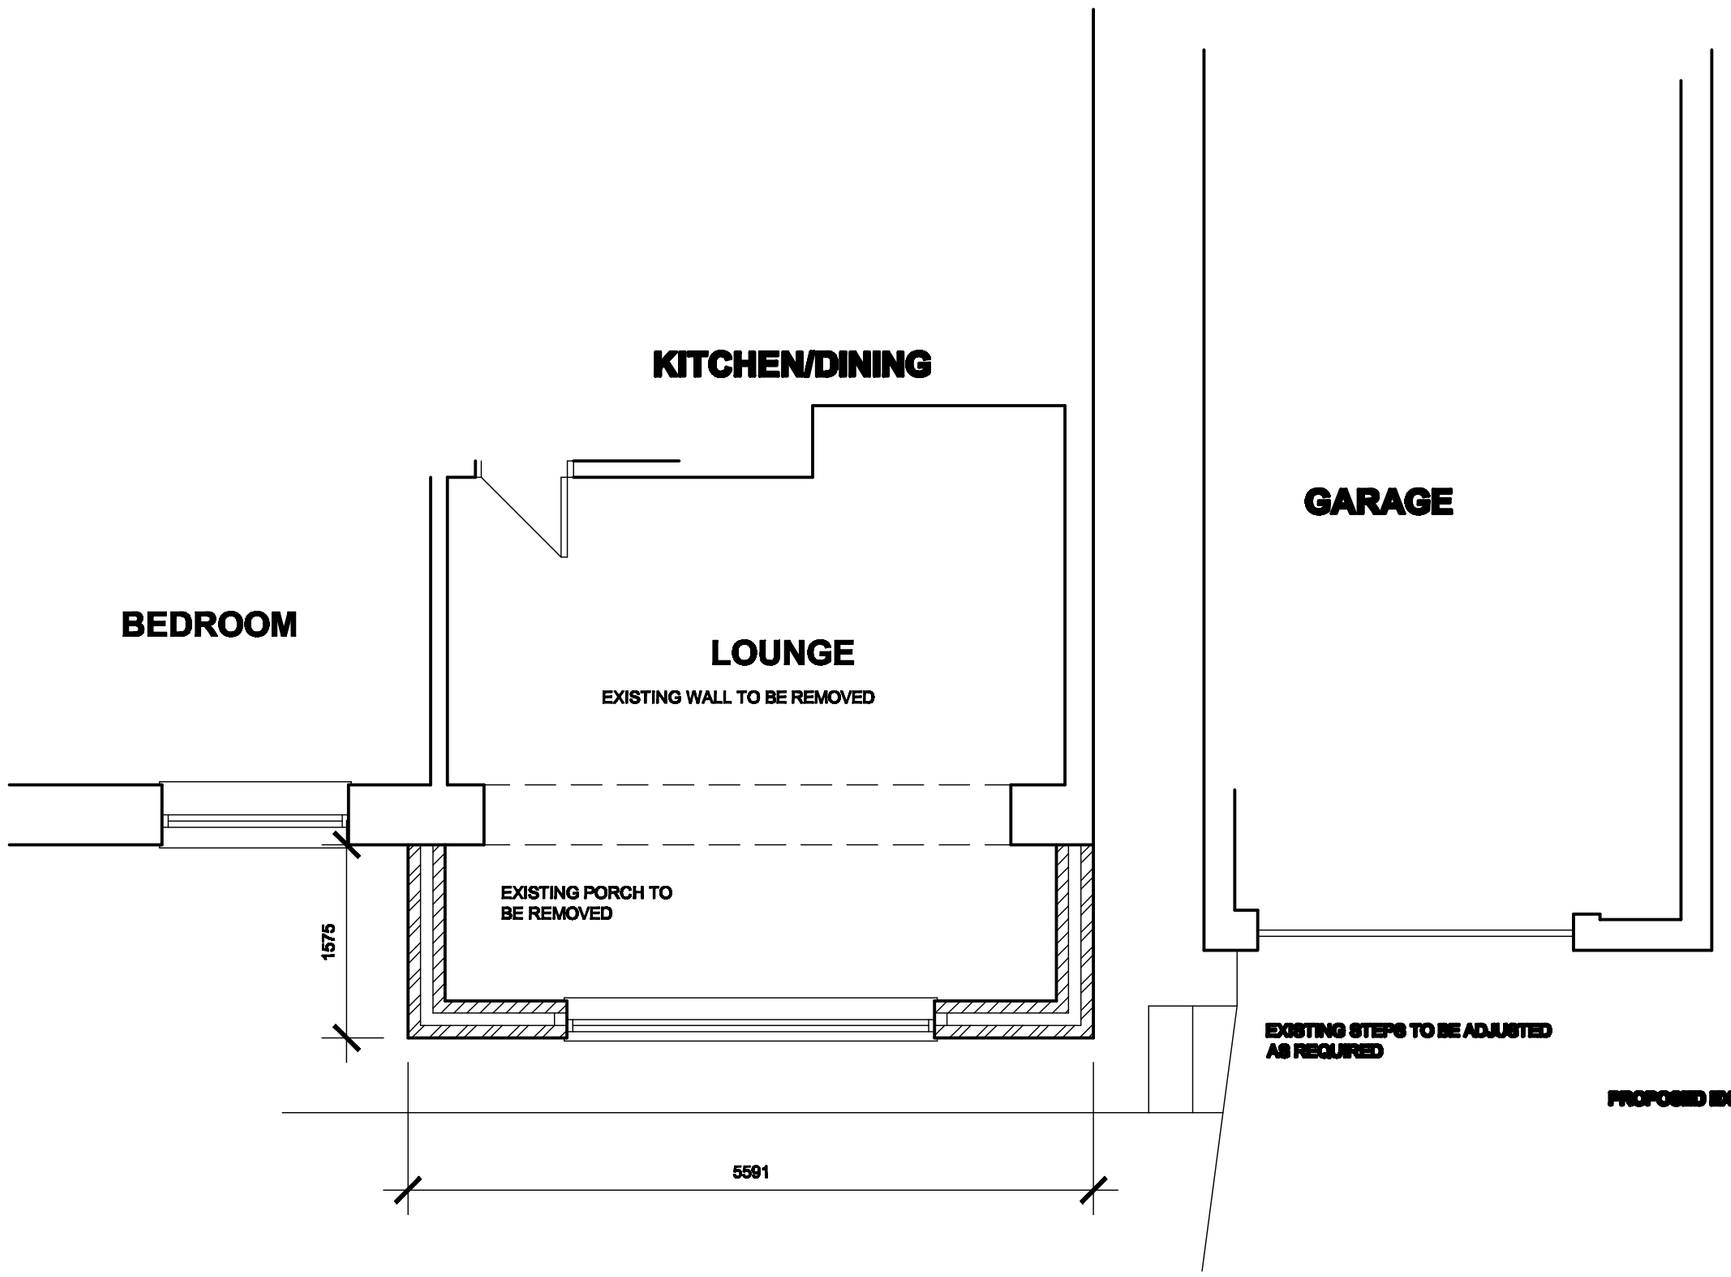

PLAN AS PROPOSED

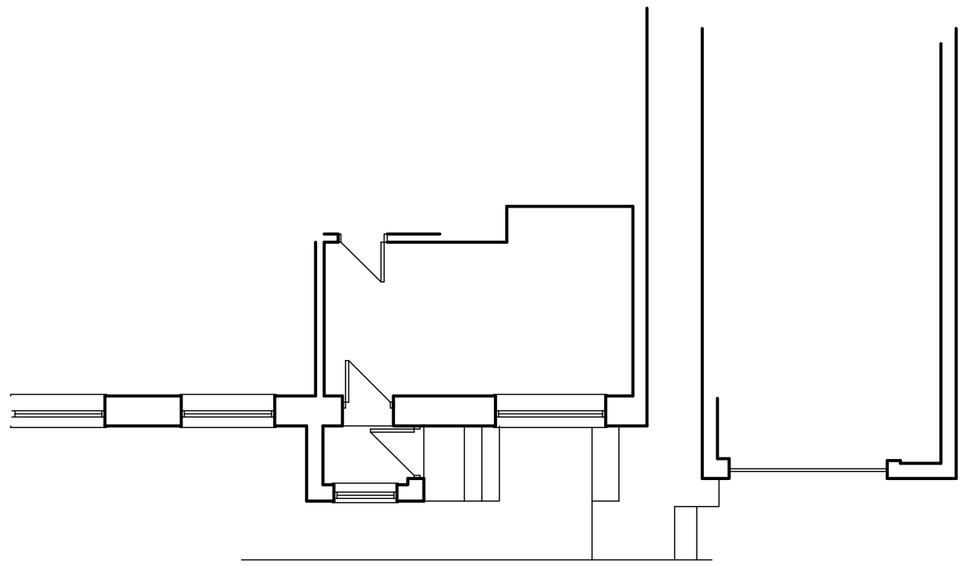

PLAN AS EXISTING

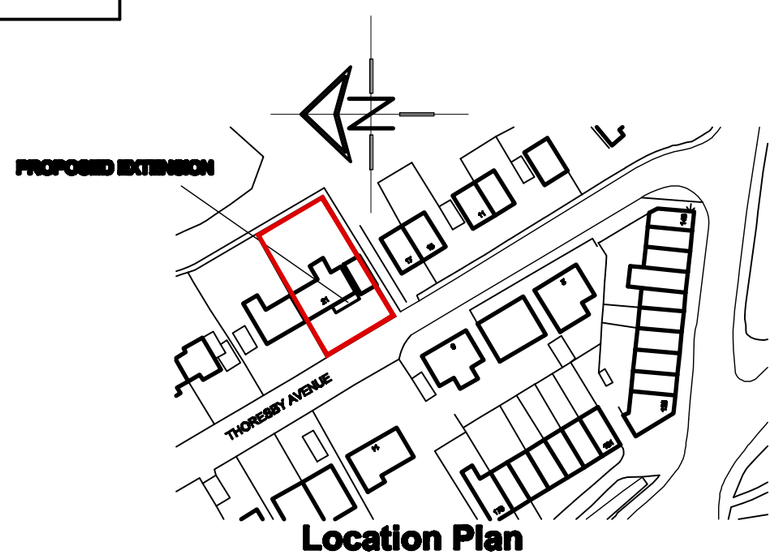

Location Plan
Scale 1:1250

White Agus Partnership
128B, NEW ROAD, STAINCROSS, BARNSLEY. S75 6PP
PHONE/FAX. 01226 208482
E mail: agus@btinternet.com
CHARTERED SURVEYORS AND BUILDING DESIGN CONSULTANTS

Project. PROPOSED EXTENSION 21 THORESBY AVENUE MONK BRETTON, BARNSLEY	Client. MR BEDFORD
Drawing Title. PLANS AND ELEVATIONS	Date. SEPT 2010
	Scale. 1:50 & 1:100 @ A2
	Ref. 10–044
	Dwg. No. 01
	Rev.

Date	Suffix	Description	Date	Suffix	Description