
| Drawing No. | Rev No. |
|---|---|
| 3001 -008 | |

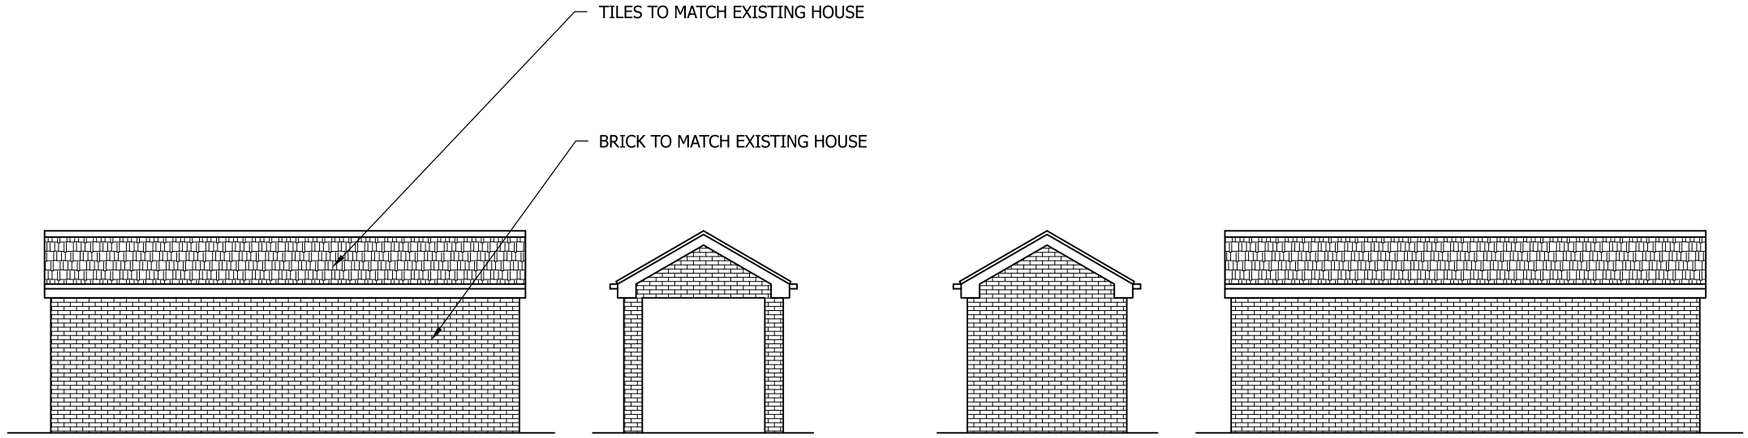



PROPOSED SIDE ELEVATION
SCALE 1:100 AT A3

PROPOSED FRONT ELEVATION
SCALE 1:100 AT A3

PROPOSED REAR ELEVATION
SCALE 1:100 AT A3

PROPOSED SIDE ELEVATION
SCALE 1:100 AT A3

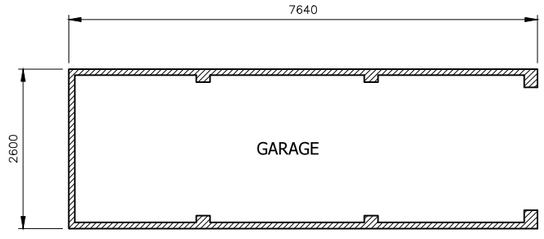


PROPOSED PLAN
SCALE 1:100 AT A3

DO NOT SCALE: Contractor to check all dimensions and report any omissions or errors

NOTES

| Rev | Description | By | Chk | App | Date |
|---|---|---|---|---|---|

JRB DESIGNS Ltd
1 Saville Road
Cudworth
Barnsley
S72 8LT
Tel: 01226 383542
Fax: 01226 380078
Mob: 07970 541192
Email: john@jrbdesigns.co.uk

This drawing is copyright. © jrbdesigns Ltd.

Client
MRS. J BUCKLEY

Drawing Title
CARAGE

Address
12 HAYFIELD CLOSE
DODWORTH
BARNSLEY
S75

Project Title:
PROPOSED SINGLE STOREY SIDE EXTENSION

Purpose of Issue:
PLANNING

Drawing Status
FIRST ISSUE

| Scale at A3 | Drawn By | Date | |
|---|---|---|---|
| AS SHOWN | JRB | 14/01/2021 | |
| Checked By | Date | Approved By | Date |
| | 14/01/2021 | | 14/01/2021 |
| Project No. | Drawing No. | | Revision |
| MJB001 | 008 | | - |

APPROVAL [X] INFORMATION [ ] TENDER [ ] CONTRACT [ ] CONSTRUCTION [ ]