



FRONT ELEVATION




SIDE ELEVATION

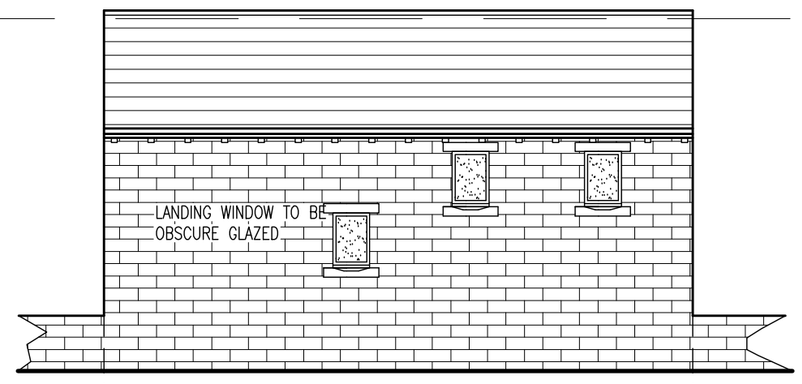


REAR ELEVATION

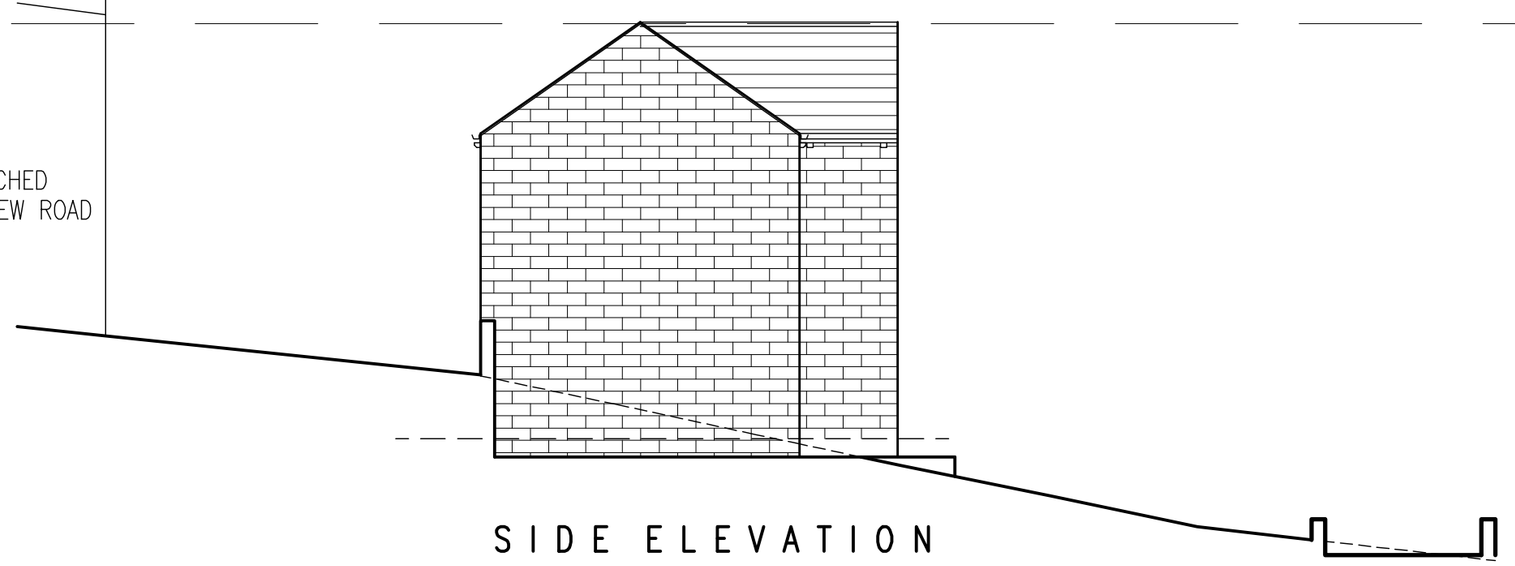

SIDE ELEVATION

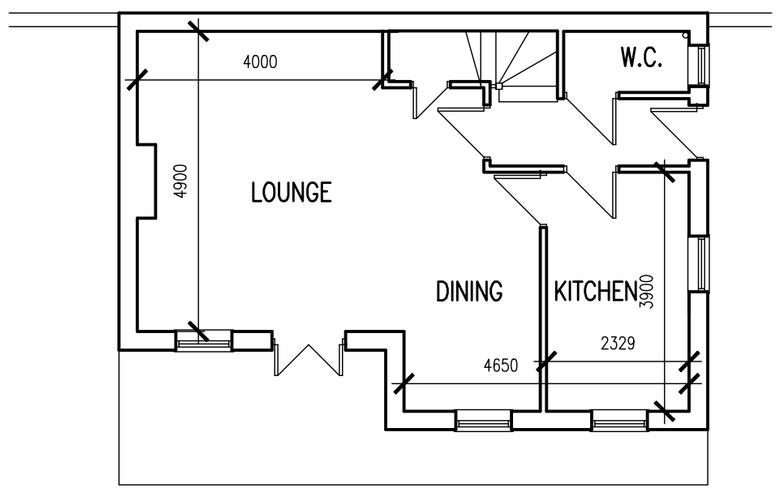

GROUND FLOOR PLAN

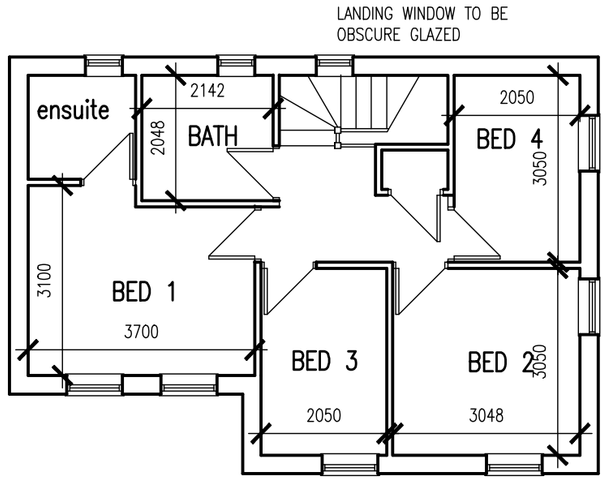

FIRST FLOOR PLAN

White Agus Partnership

PROVIDENCE VILLA,
42 SACKVILLE STREET,
BARNSLEY.
S70 2DB

Phone: 01226 208482
Fax: 01226 283030
Email: info@whiteaguspartnership.co.uk
Web: www.whiteaguspartnership.co.uk

SURVEYORS AND BUILDING DESIGN CONSULTANTS

Project. **PROPOSED DWELING-LAND AT 198 NEW ROAD STAINCROSS, BARNSLEY**	Client. **PRICE & BRETTON**
Drawing Title. **PLANS AND ELEVATIONS**	Date. **JAN 2009** / Scale. **1:100@ A2**
	Ref. **08–106** / Dwg. No. **04** / Rev. **A**

Date	Suffix	Description	Date	Suffix	Description
26–10–09	A	REVISED TO 4 BED DWELLING			