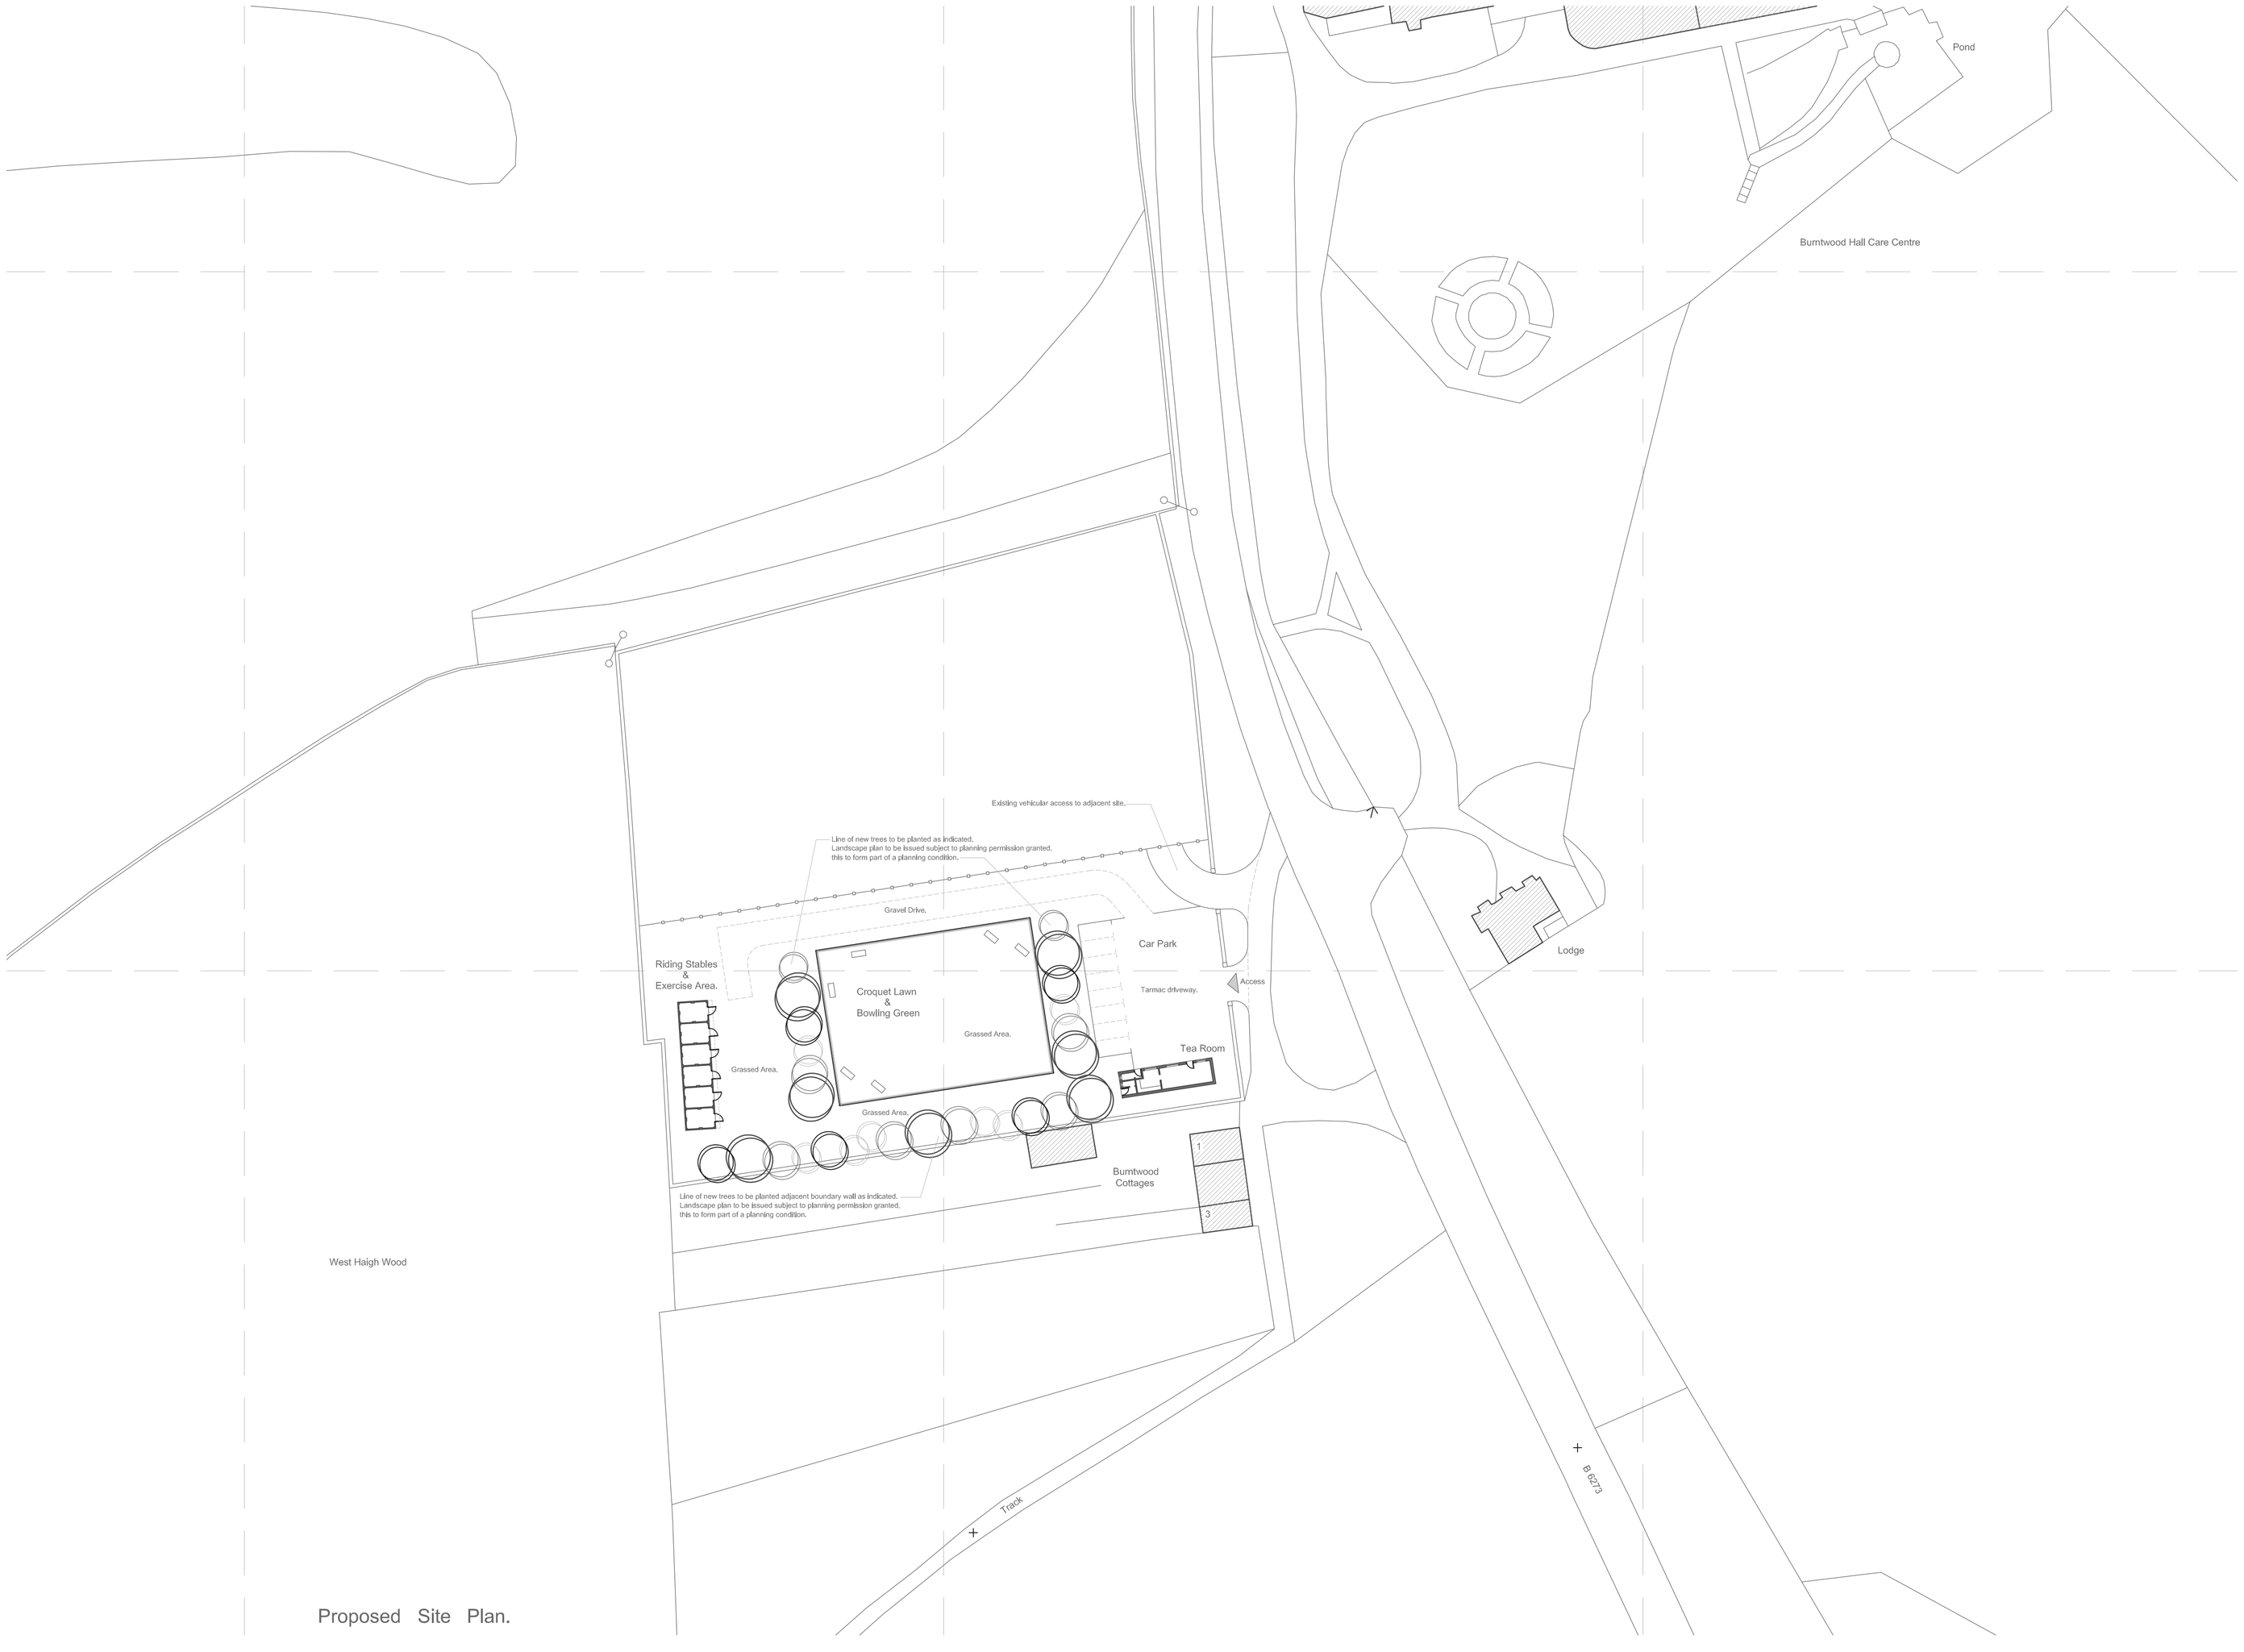



Proposed Site Plan.

All dimensions and levels to be checked on site by contractor prior to commencing work. Do not scale from drawing. Notify Architect immediately of any discrepancies or amendments.

COPYRIGHT.

NOTES

REVISIONS

| REV. | DATE | DESCRIPTION |
|---|---|---|
| A | 05/11/12 | Preliminary Issue. |

PROJECT

Proposed Tea Room, Putting Green and Stables on Land Adjacent to Burntwood Cottages, Southmoor Road, Brierley, Barnsley S72 9HD.

DRAWING TITLE

Proposed Site Plan.

CLIENT

Mr Rook.

DATE

November 2012

SCALE

1 : 500.

| Job No. | DWG No. |
|---|---|
| Rook | 2 |

REVISION

A