A2 size sheet

ELEVATIONS - Scale 1:100




REAR ELEVATION




SIDE ELEVATION (R)



SIDE ELEVATION (L)

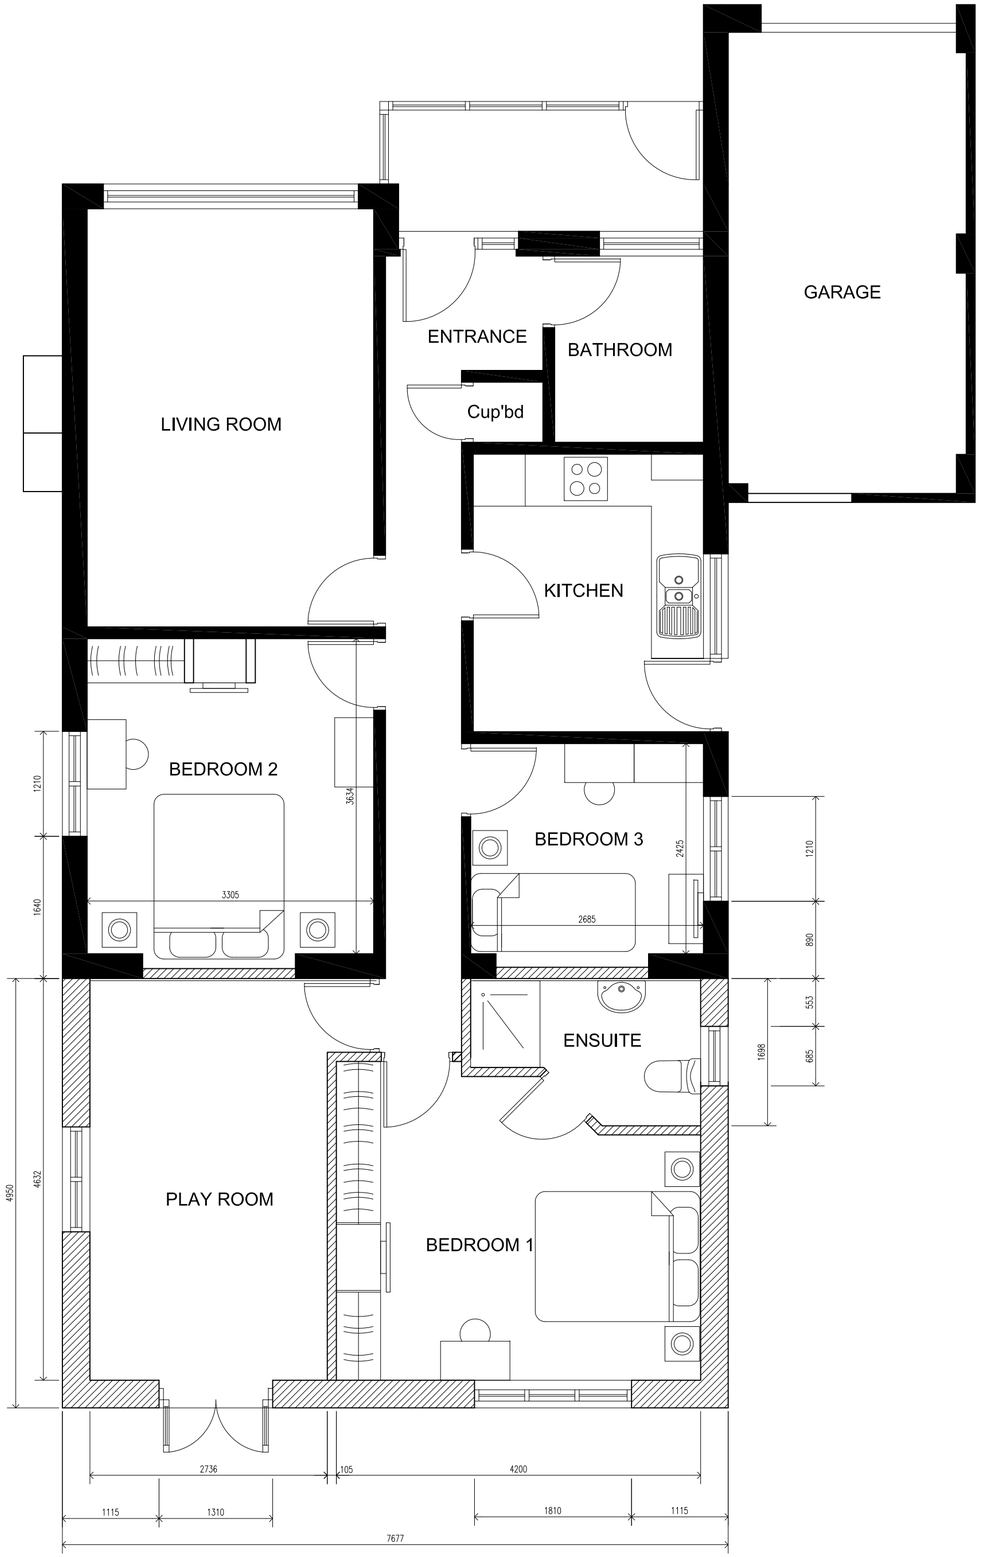

LAYOUT PLAN - Scale 1:50

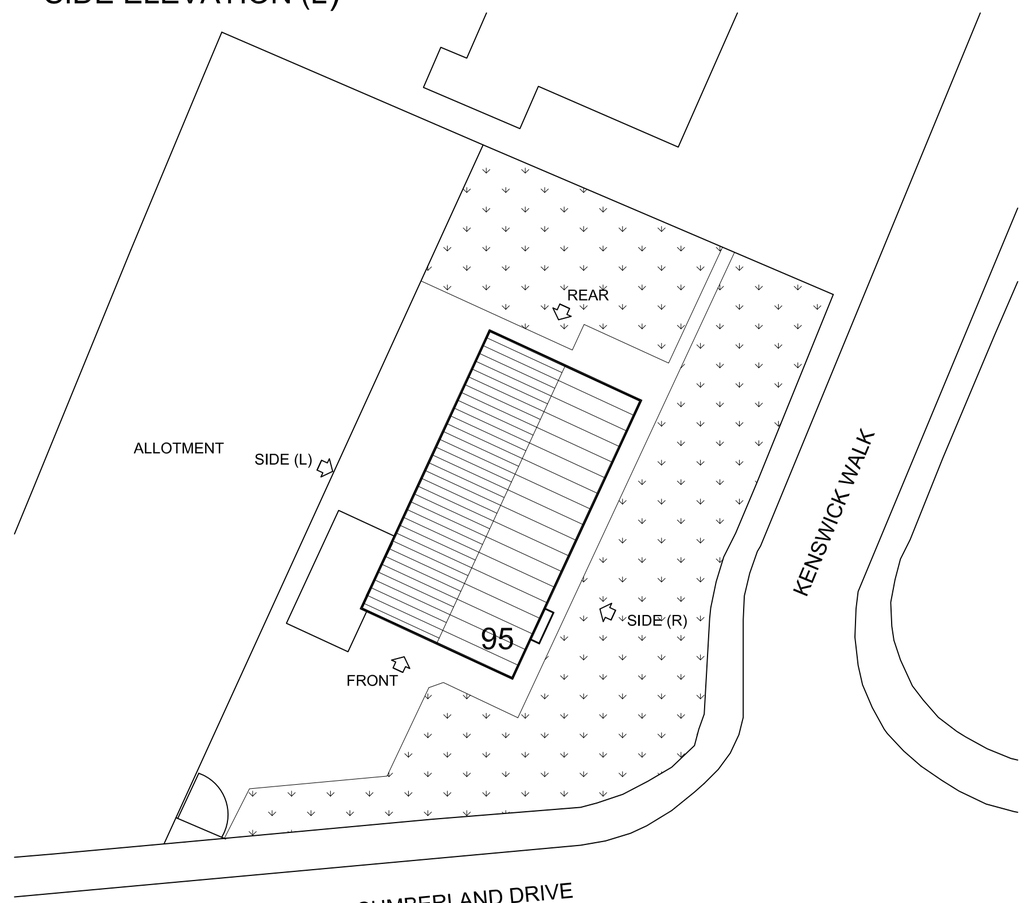

SITE PLAN - Scale 1:200

Notes:

Roof:

- To match existing; a possible match is Marley Anglia Concrete Interlocking Roof Tile, colour in Antique Brown

Walls:

- New walls to match existing. Brick to be used is "Hanson's London Antique Rustic".
- Walls connecting to rear to be blended into existing walls every course.

Guttering and fall pipes

- To be white Upvc in white colour.
- Gutters to be "Ogee" style with square fall pipes.
- Fascias and soffits to be Upvc in black colour finish.

Rev:	Date:	Description:	By:

07762656187
steven@drawit.biz
www.drawit.biz
15 Medway Close
Barugh Green
Barnsley
S75 1NY

Draw it

Purpose:	PLANNING
Status:	EXISTING
Dwg of:	Layout Plan, Elevations & Site Plan
Client:	Mr. M. Bowell
Site Address:	95 Cumberland Drive, Ardsley Barnsley, S71 5DF
Project:	Proposed rear extension
Drawn by:	SH
Date:	04/10/2012
Rev:	
Scale:	As Shown
Dwg No:	1216_103

Important notice: Do not scale off this drawing. Critical dimensions should be checked on site prior to works commencing. Dimensional conflicts should be brought to Draw it's attention as soon as they become apparent. Failure to do so could render the contractor liable for subsequent losses. Copyright in this drawing and any work executed from this drawing remains the property of Draw it.

© Copyright Draw it 2012