

Drawing No.	Rev No.
MJS001 -005	

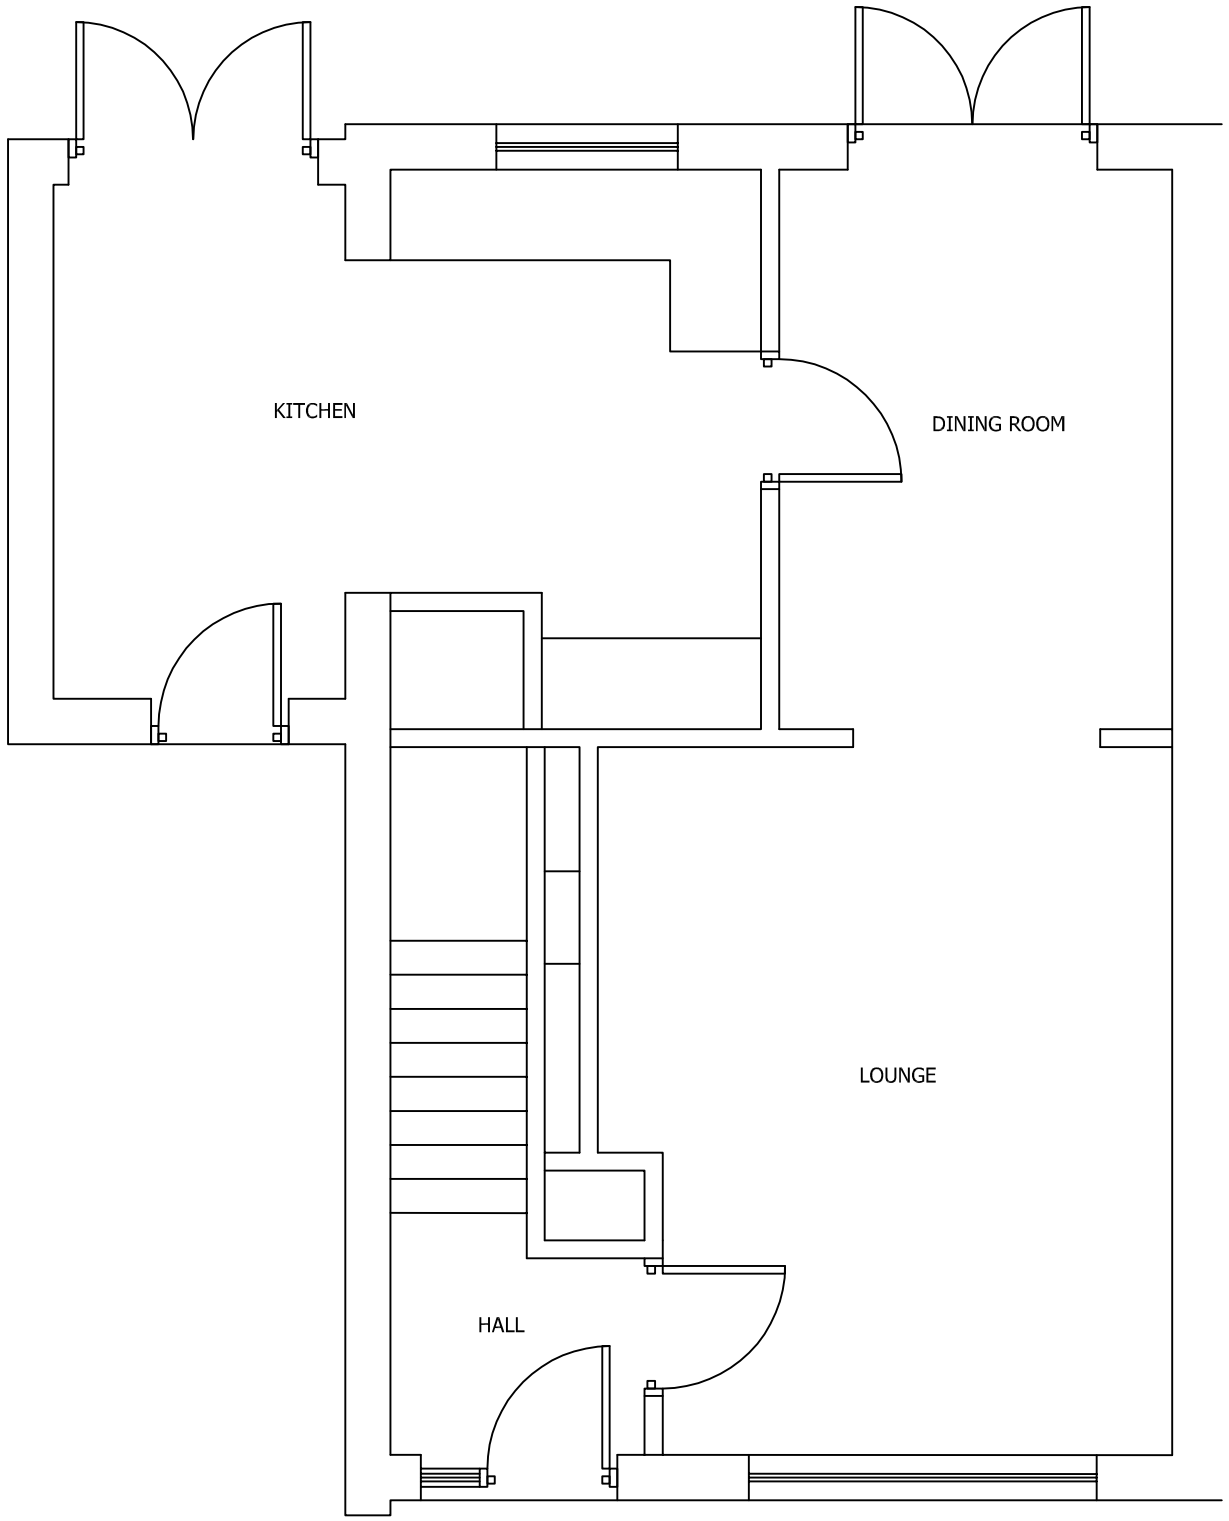

PROPOSED GROUND FLOOR PLAN
SCALE 1:50 AT A3

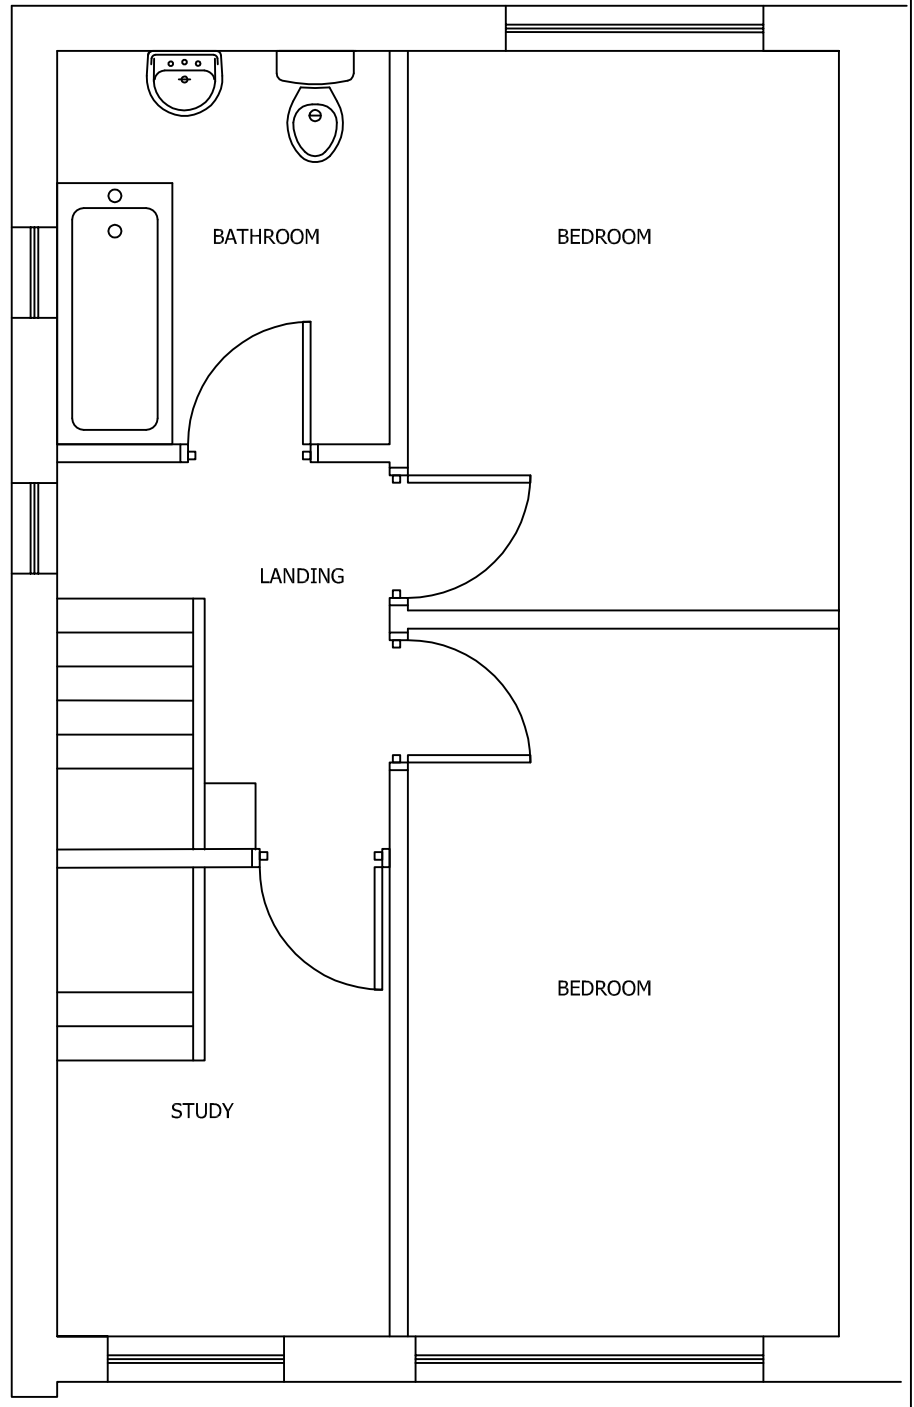

PROPOSED FIRST FLOOR PLAN
SCALE 1:50 AT A3

DO NOT SCALE: Contractor to check all dimensions and report any omissions or errors

NOTES

Rev	Descrlptlon	By	Chk	App	Date

JRB DESIGNS Ltd
166 Churchfield Lane
Darton
Barnsley
S75 5EA
Tel: 01226 383542
Fax: 01226 380078
Mob: 07970 541192
Email: john@jrbdesigns.co.uk

Thls drawlng ls copyrlght. © jrbdeslgns Ltd.

Cllent
MR J SALISBURY

Drawlng Title
EXISTING PLANS

Address
19 ST. DAVIDS DRIVE
ARDSLEY
BARNSLEY
S71 5BH

Project Title:
PROPOSED TWO STOREY SIDE EXTENSION

Purpose of Issue:
PLANNING

Drawlng Status
FIRST ISSUE

Scale at A3	Drawn By	Date	
AS SHOWN	JRB	26/02/2009	
Checked By	Date	Approved By	Date
JS	26/02/2009	JS	26/02/2009
Project No.		Drawlng No.	Revlslon
MJS001		005	-

APPROVAL [X] INFORMATION [ ] TENDER [ ] CONTRACT [ ] CONSTRUCTION [ ]