

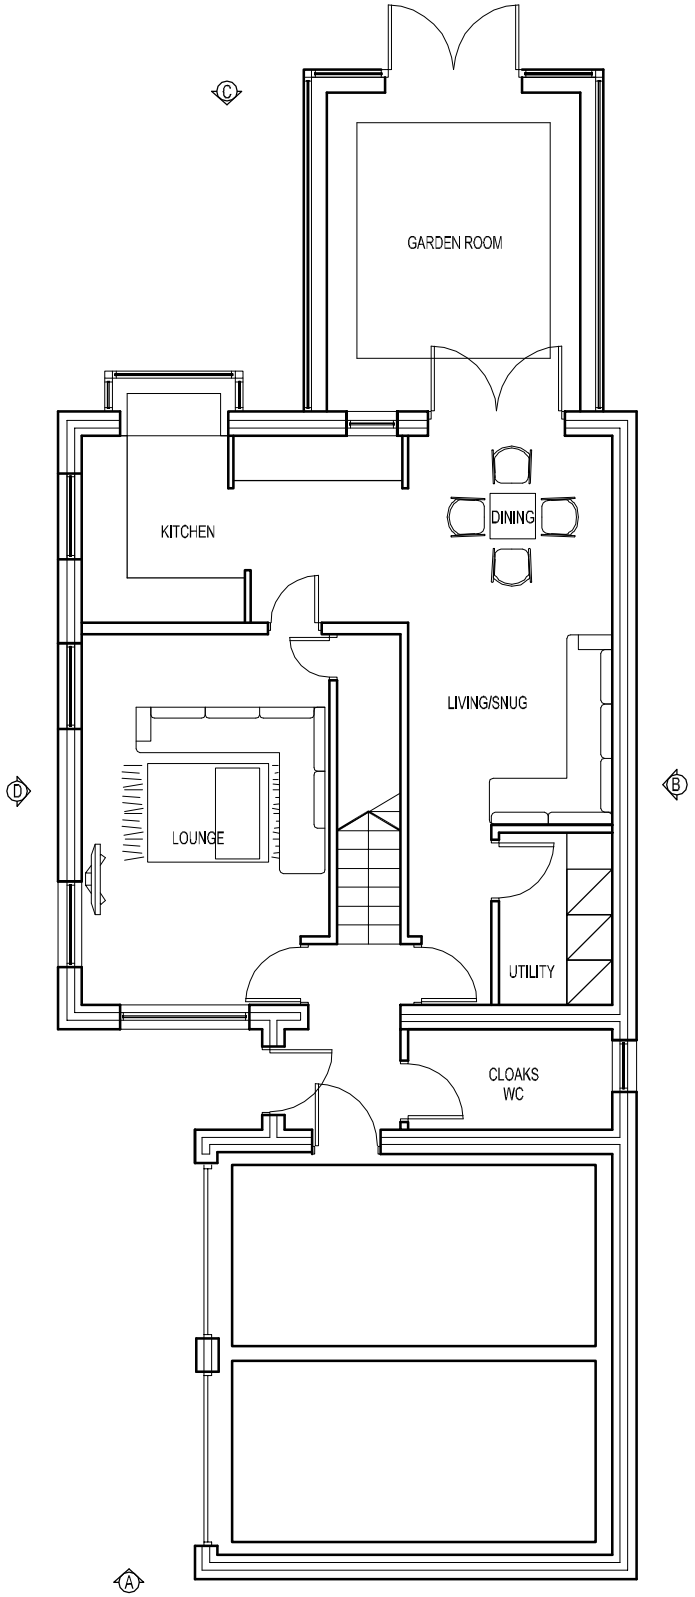



GROUND FLOOR PLAN

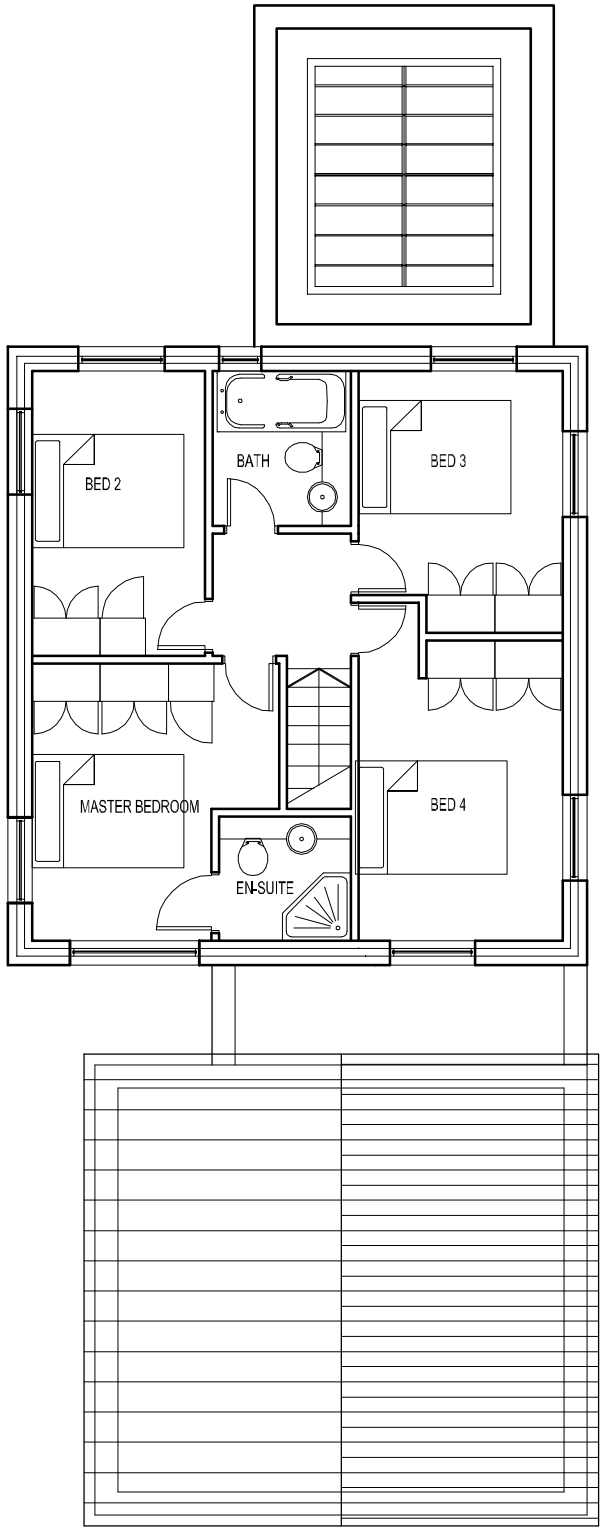

FIRST FLOOR PLAN

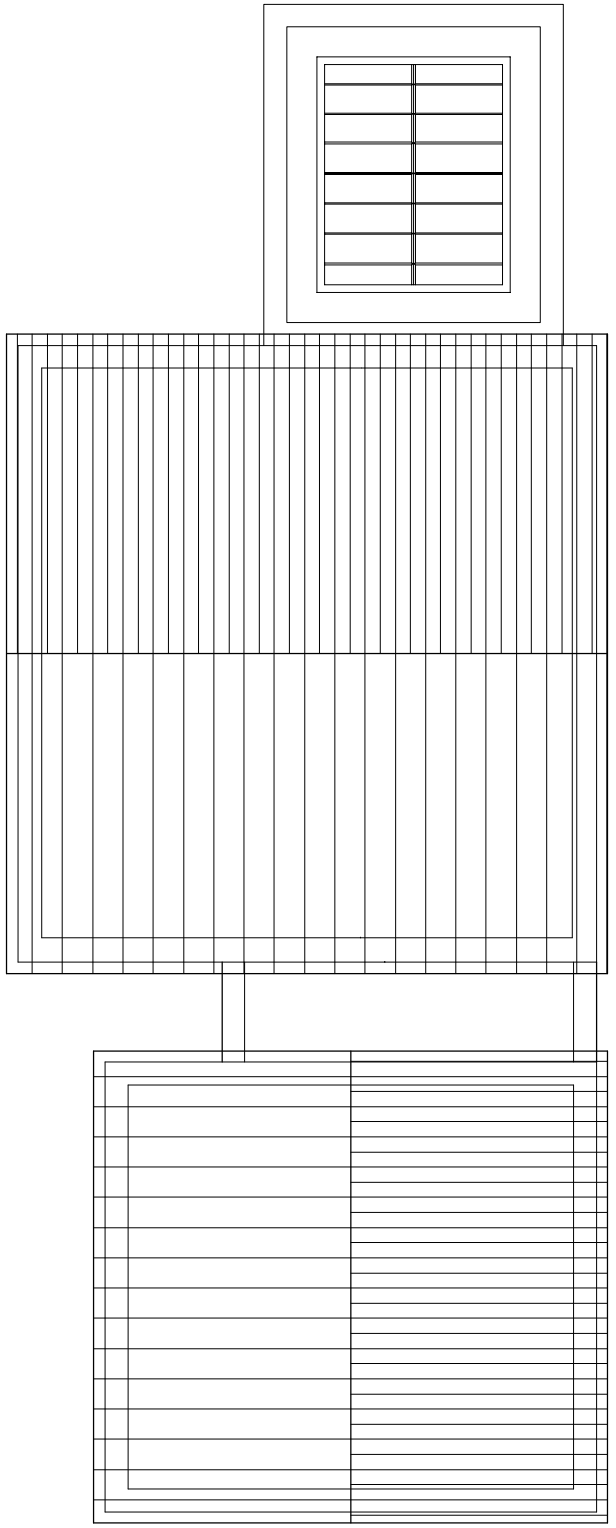


ROOF PLAN

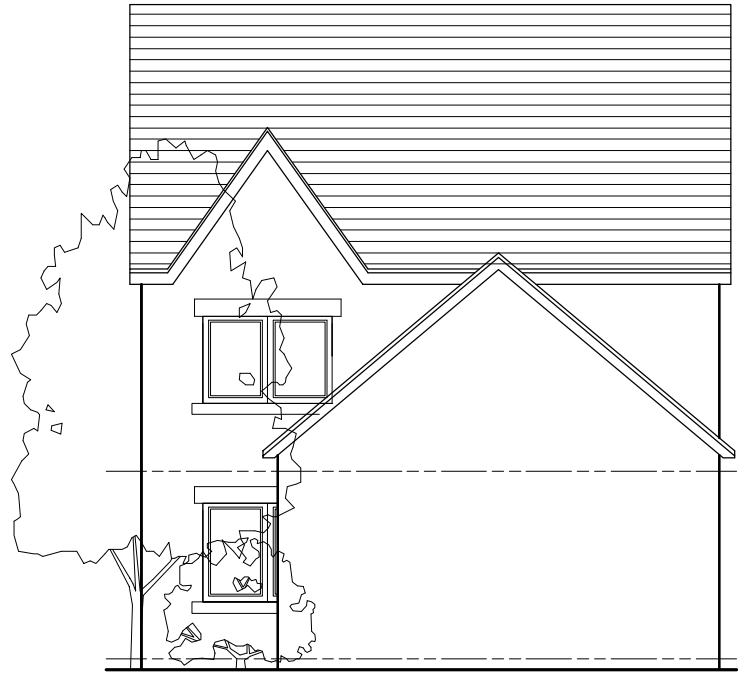

ELEVATION A



ELEVATION C

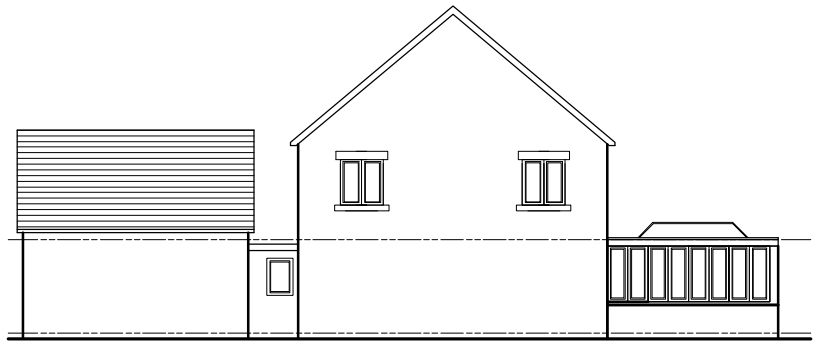

ELEVATION B



ELEVATION D

coda

Coda Studios Ltd
Hope Works, 25 Mowbray St, Sheffield, S3 8EL
t:0870 990 3095 f: 0870 990 3096
e:information@codastudios.co.uk

DRAWN	CHECKED	DATE	SCALE	REVISION
RC	-	06-08	1:100, 1:200	-

Client	*BERES DEVELOPMENTS*
Job	*GREENSIDE, BARNSLEY*
Title	*DETATCHED HOUSE*
Dwg. No.	*1555-003*

© COPYRIGHT EXISTS ON THE DESIGNS AND INFORMATION SHOWN ON THIS DRAWING
The Contractor must verify all dimensions on site before making shop drawings or commencing work of any kind. No dimensions to be scaled from this drawing. Architect to be notified of any discrepancies in dimensions immediately.