

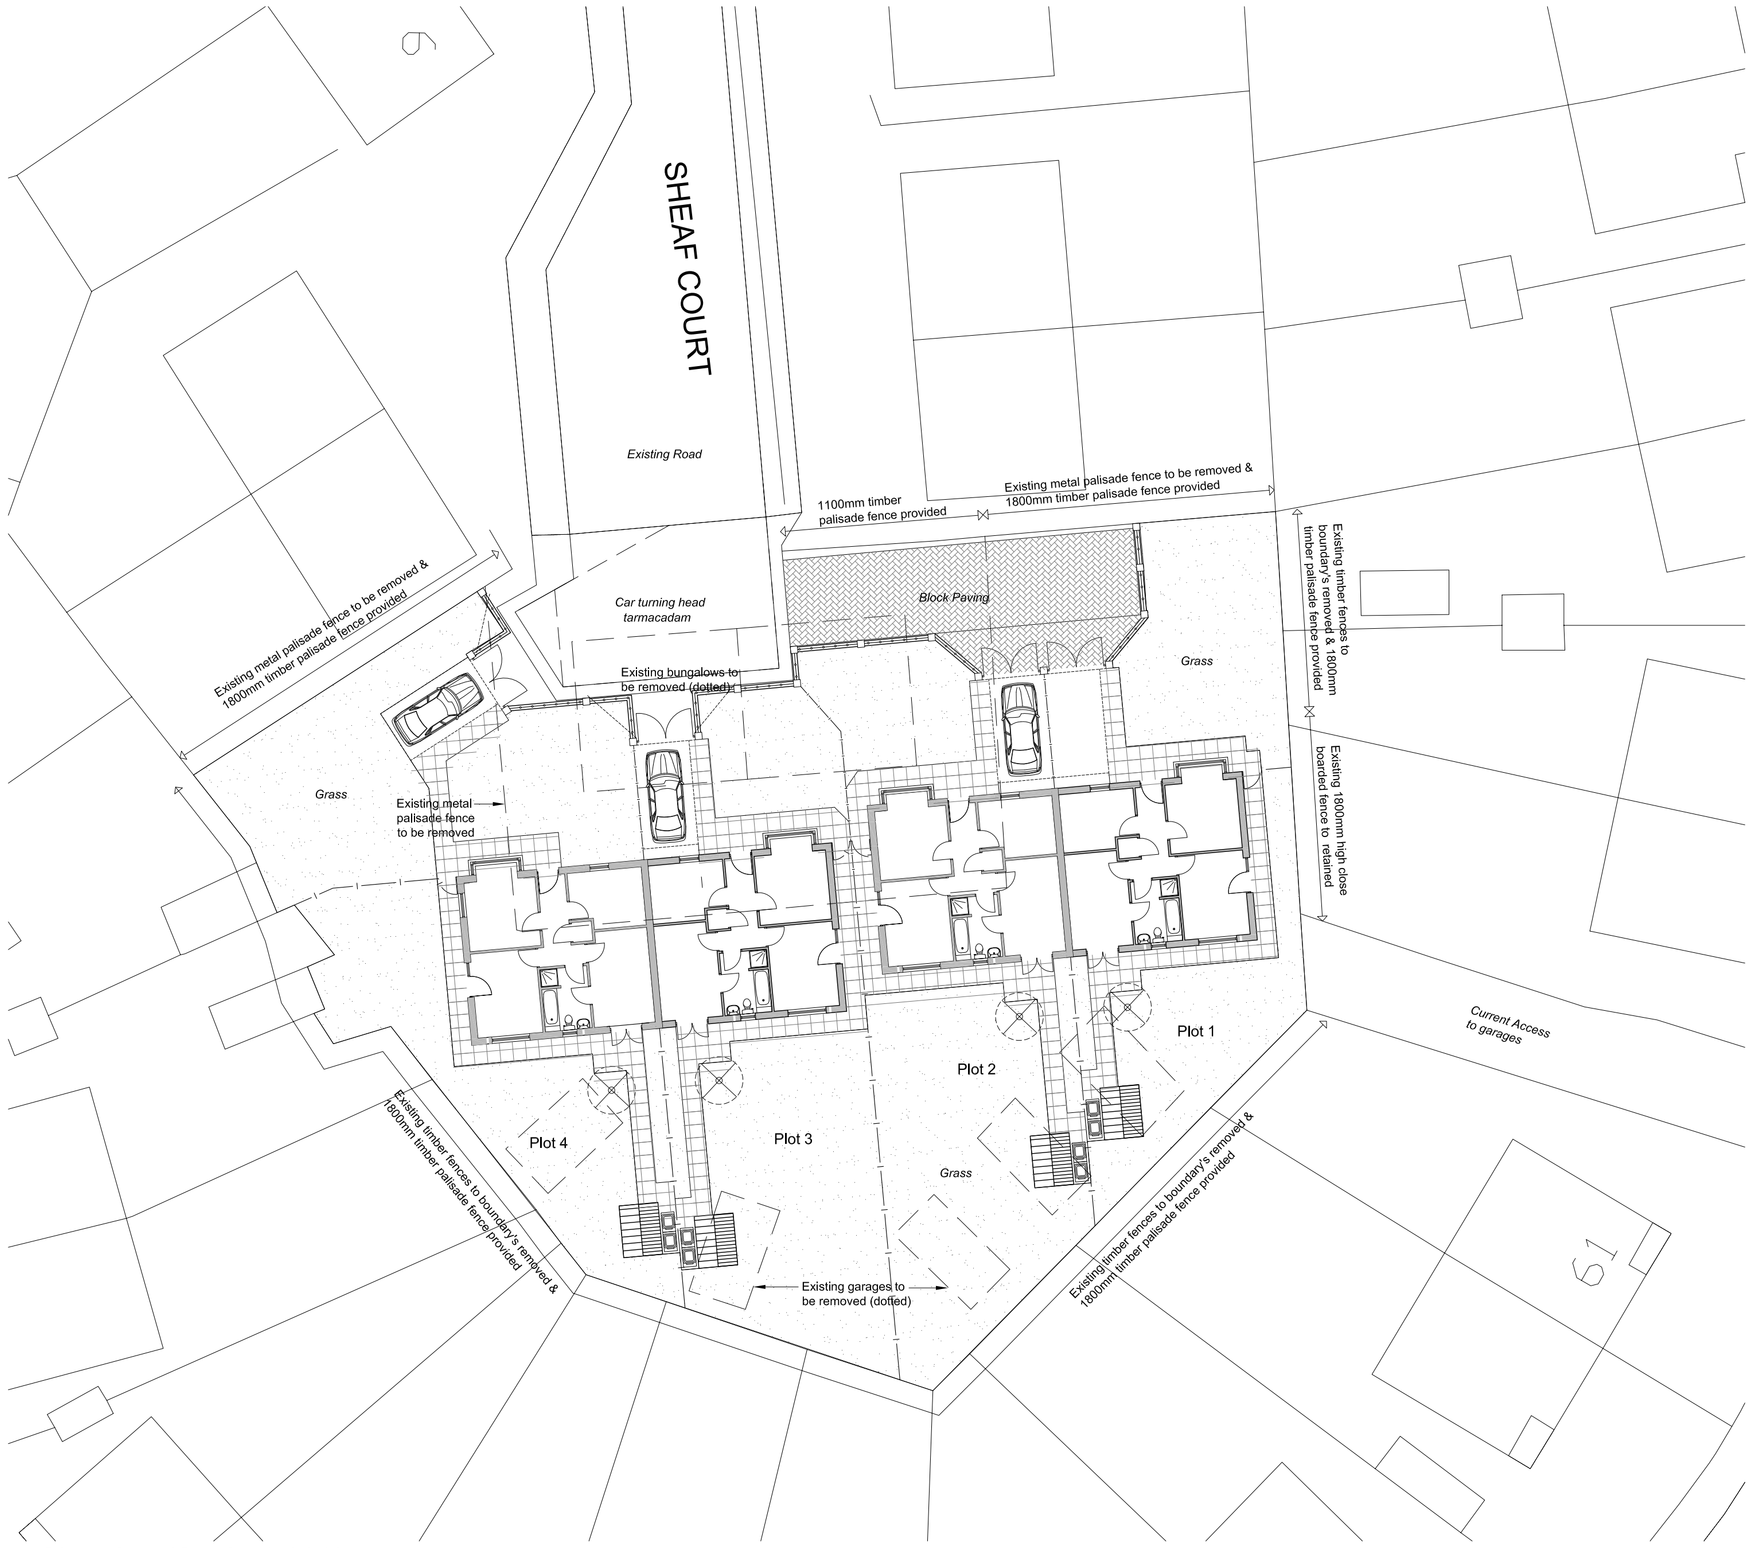



Site plan (Scale 1:200)

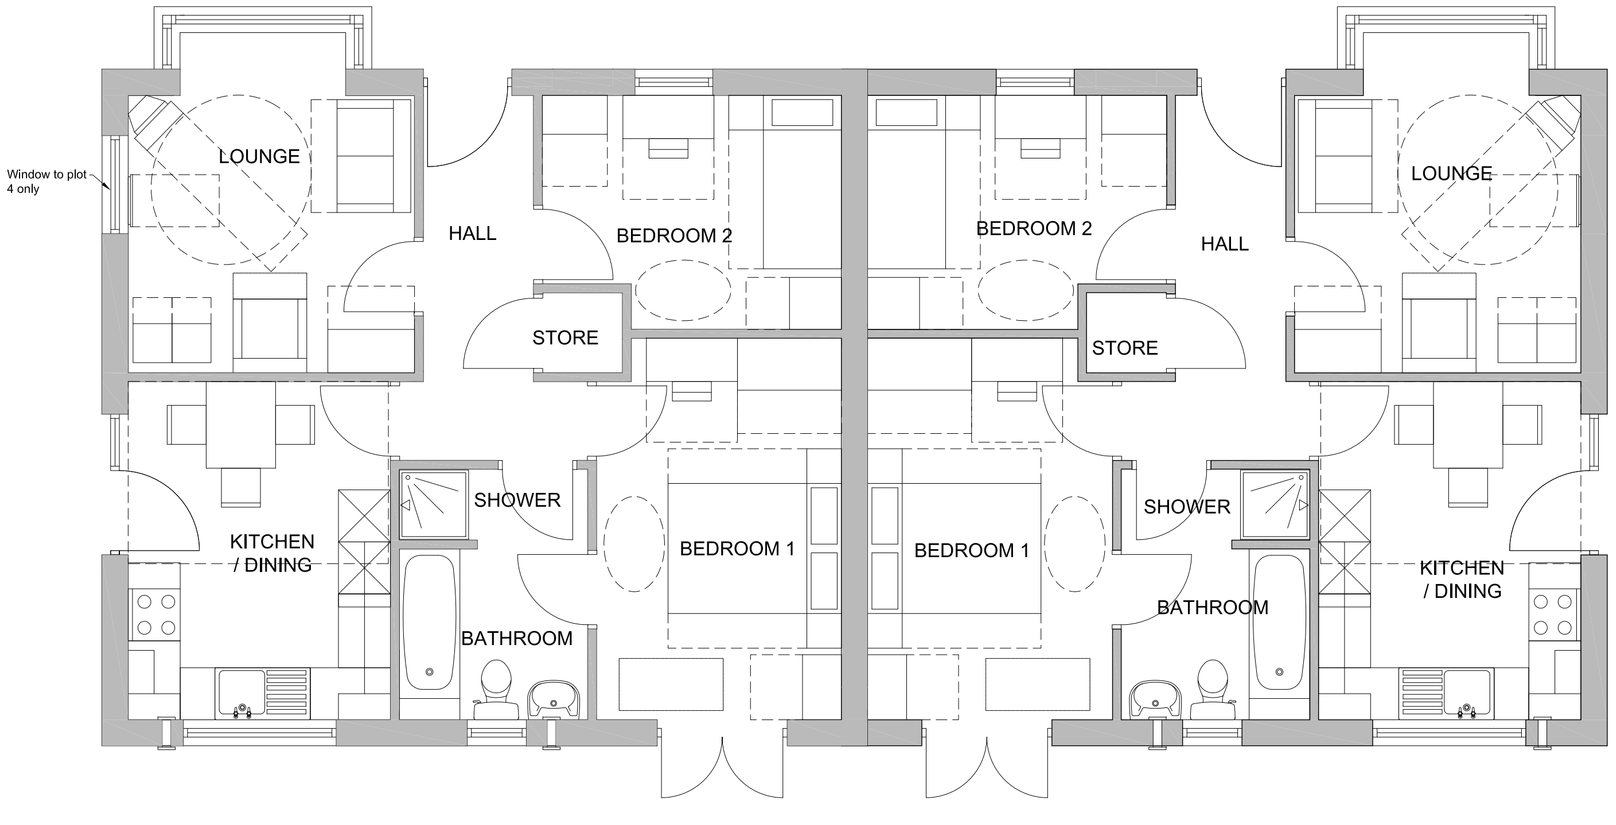


GA Plan (Scale 1:50)

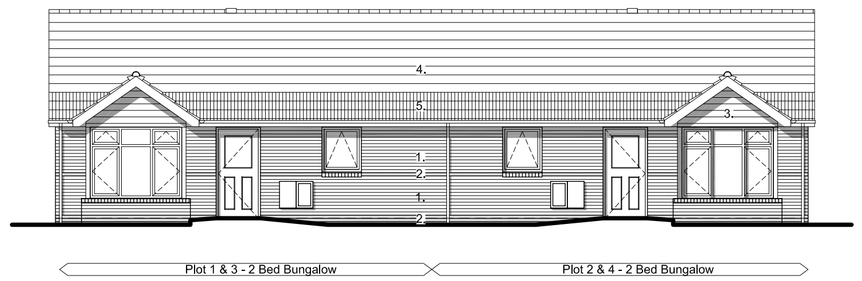


North Elevation

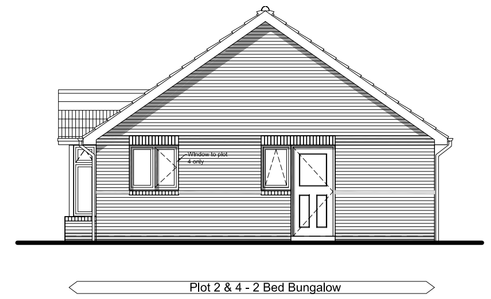

West Elevation

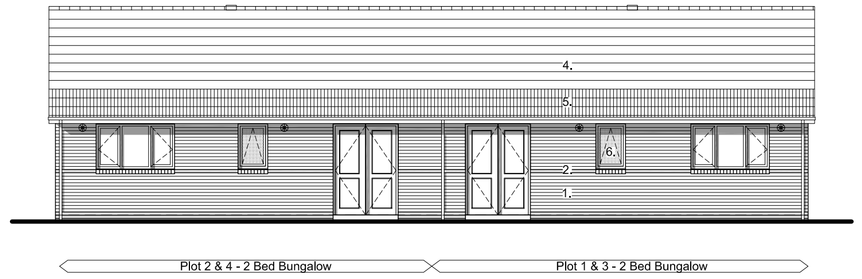

South Elevation

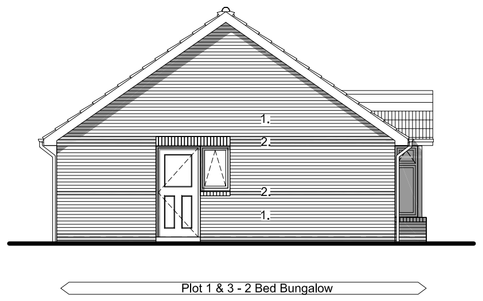

East Elevation


Elevations (Scale 1:100)

Legend:

1. Main Brickwork - Red Multi Brick (To be agreed)
2. Feature Brickwork - Blue Brick (To be agreed)
3. Timber Boarding - Red Cedar Boarding
4. Interlocking Concrete Roof Tile - Grey (To be agreed)
5. Interlocking Concrete Roof Tile - Red (To be agreed) (Hatched)
6. Obscure Glazing

Concrete Ridge Tile - To be agreed

White UPVC Doubled Glazed Windows & Rear Doors - To be agreed

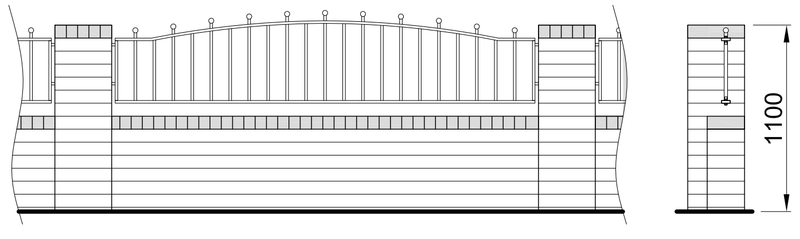

Elevation

Section

550mm high dwarf brick wall with metal railings between brick piers to 1100mm high

Fencing Details (Scale 1:25)

1:25 SCALE BAR
0 .5 1 2 3 Metres

1:50 SCALE BAR
0 .5 1 2 3 5 Metres

1:100 SCALE BAR
0 .5 1 2 3 5 Metres

1:200 SCALE BAR
0 1 2 5 10 20 Metres

© Acanthus WSM Architects

The general contractor is responsible for the verification all dimensions on site and the architect is to be informed of any discrepancy.

The status of information contained in a computer copy of this drawing shall be limited to that conveyed by the paper copy.

Revisions:

Rev A
Scheme revised as instructed by the client.
22.01.2009
RJ

Chevin HOUSING GROUP

drawing status

- approval
- construction
- preliminary
- record
- information
- comment
- tender

Scale 1:200,1:100,1:50&1.25 @ a1

Date sept 08

Drawn RJ

Dwg.No 1218-110-11A

Schedule of Accommodation
4no. 2 bed 3 person bungalows - 60m² (645ft²)

Drawing based on OS map and is subject to topographical survey

Site Layout, Elevations & GA Plan
4no. 2 bed Bungalow
Sheaf Court - Kendray

Acanthus WSM Architects
Woodhall. Woodhall Lane. Leeds LS28 5NY. TEL. 0113 239 3414. FAX 0113 256 9688. E-Mail.. architects@acanthuswsm.com

S:\2218\110 Sheaf Court\Drawings\Planning Application Drawings\1218-110-11A_Site Plan.dwg, 11, 09/06/2009 10:05:06, Layer: Adobe PDF, A1, 1:1