


PROPOSED NORTH WEST ELEVATION
SCALE 1:200

0 2m 4m 6m 8m 10m 20m

SCALE 1:200 IN METRES

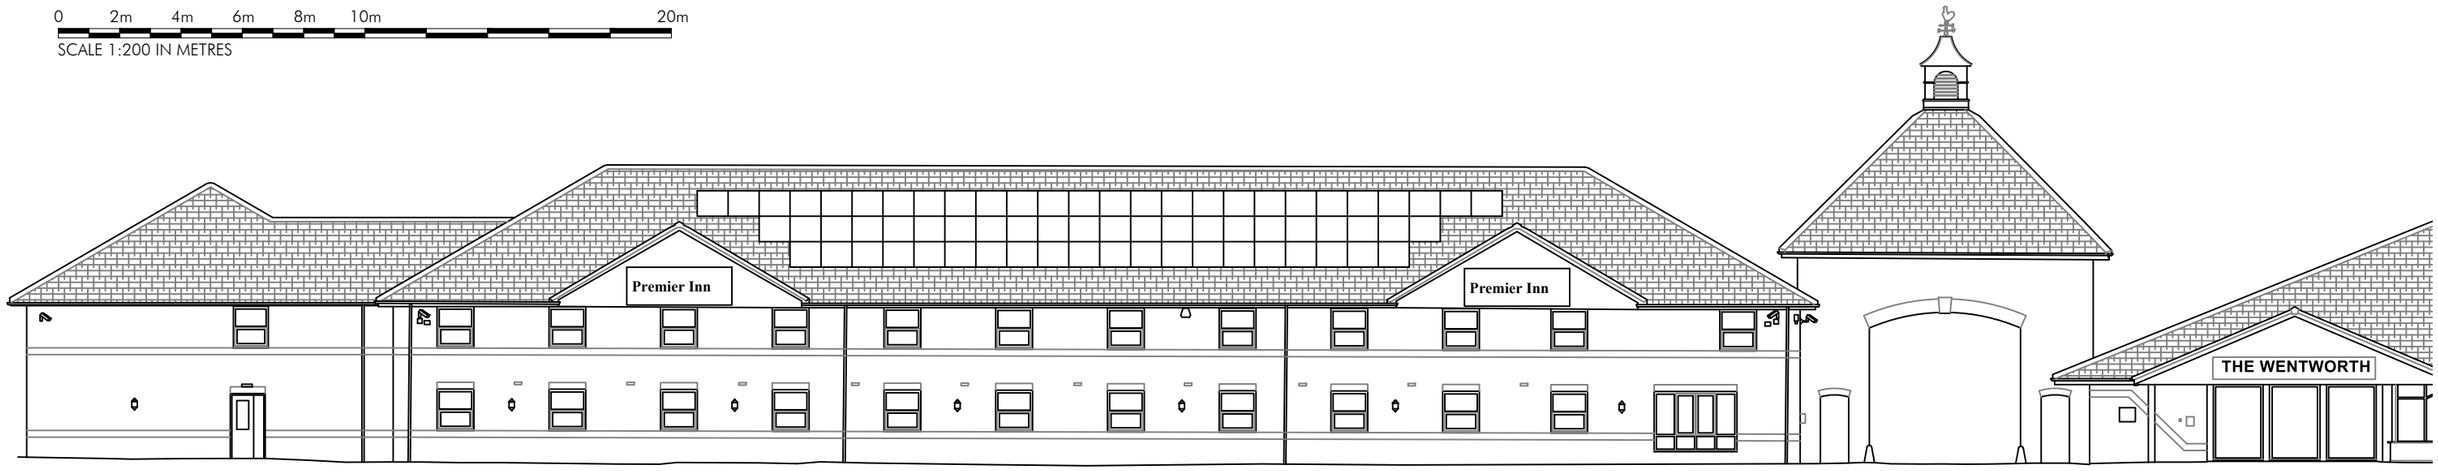

EXISTING NORTH WEST ELEVATION
SCALE 1:200

0 2m 4m 6m 8m 10m 20m

SCALE 1:200 IN METRES

PHD DRAWN	DRAWN REVISION	17/5/24 DATE	VER

PROJECT
PREMIER INN EXTENSION
SHEFFIELD / BARNSLEY (M1 J36)

TITLE
EXISTING BUILDING EXISTING AND
PROPOSED NORTH WEST ELEVATION

SCALE

JOB No	DRAWING No	REV
PI1079	AP2	

ALLISON PIKE
ARCHITECTS & DESIGNERS

7 Buxton Road West, Disley,
Stockport, Cheshire, SK12 2AE.
Website: www.allisonpike.com

Telephone: 01663 763000
Facsimile: 01663 766772
Email: studio@allisonpike.com

© Allison Pike Partnership Limited.