PROPOSED REAR ELEVATION

SCALE 1:100

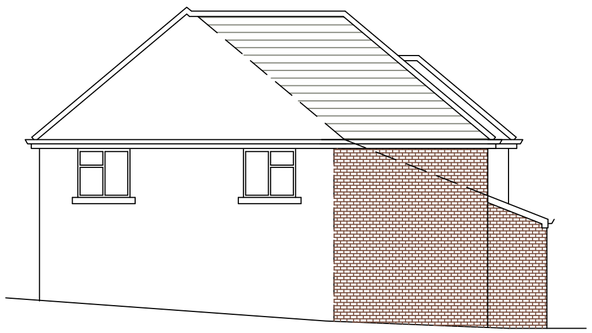

PROPOSED SIDE ELEVATION

SCALE 1:100

EXISTING REAR ELEVATION

SCALE 1:100

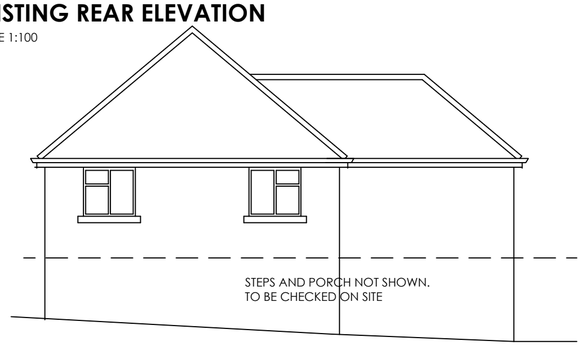

EXISTING SIDE ELEVATION

SCALE 1:100

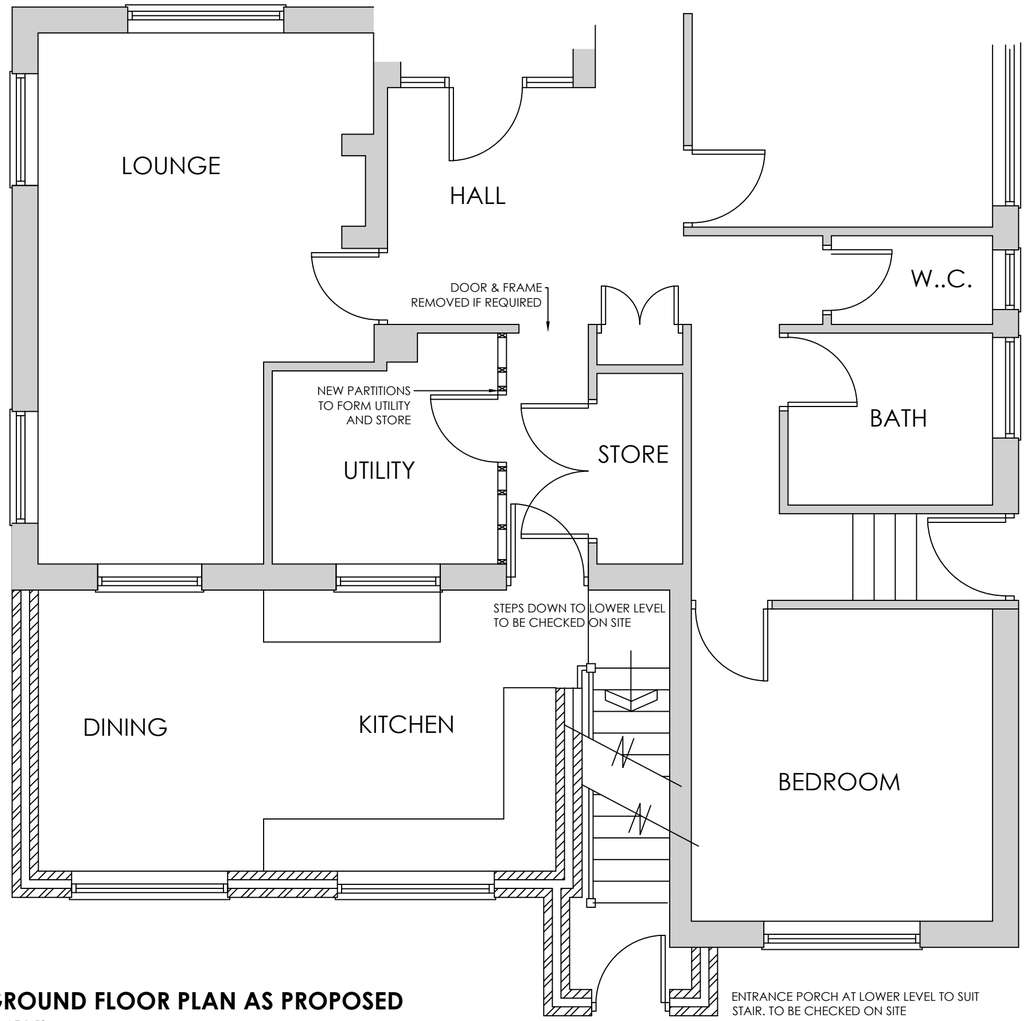

GROUND FLOOR PLAN AS PROPOSED

SCALE 1:50

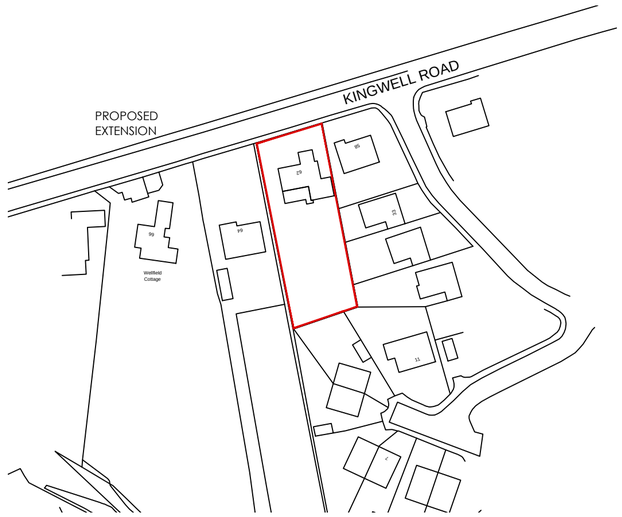

LOCATION PLAN

SCALE 1:1250

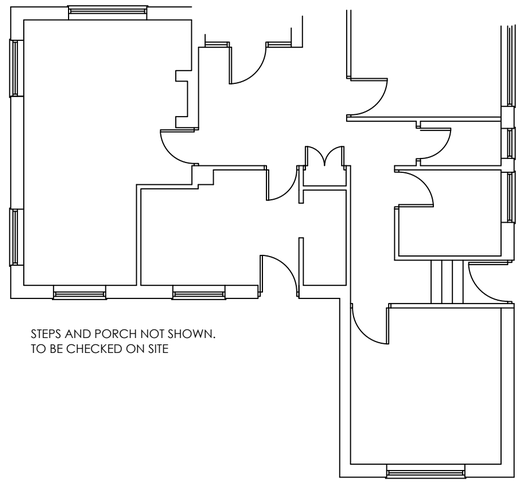

GROUND FLOOR PLAN AS EXISTING

SCALE 1:100

White Agus PARTNERSHIP
8 MORSTON BUSINESS PARK, WHALEY ROAD, BARUGH GREEN, BARNSLEY. S75 1HQ
Phone: 01226 208482
Fax: 01226 283030
Email: info@whiteaguspartnership.co.uk
Web: www.whiteaguspartnership.co.uk
ARCHITECTURAL SERVICES AND SURVEYORS

Project.
PROPOSED EXTENSION & ALTERATIONS
62 KINGWELL ROAD, BARNSLEY
S70 4HG

Client.
MR & MRS S. FISHER

Drawing Title.
PLANS AND ELEVATIONS

Date. SEPT 2014
Scale. 1:50 & 1:100 @ A2
Ref. 14-065
Dwg. No. 01
Rev. B

Date	Suffix	Description	Date	Suffix	Description
23/09/2014	A	REVISED TO CLIENTS REQUIREMENTS			
07/10/2014	B	REVISED TO CLIENTS REQUIREMENTS			