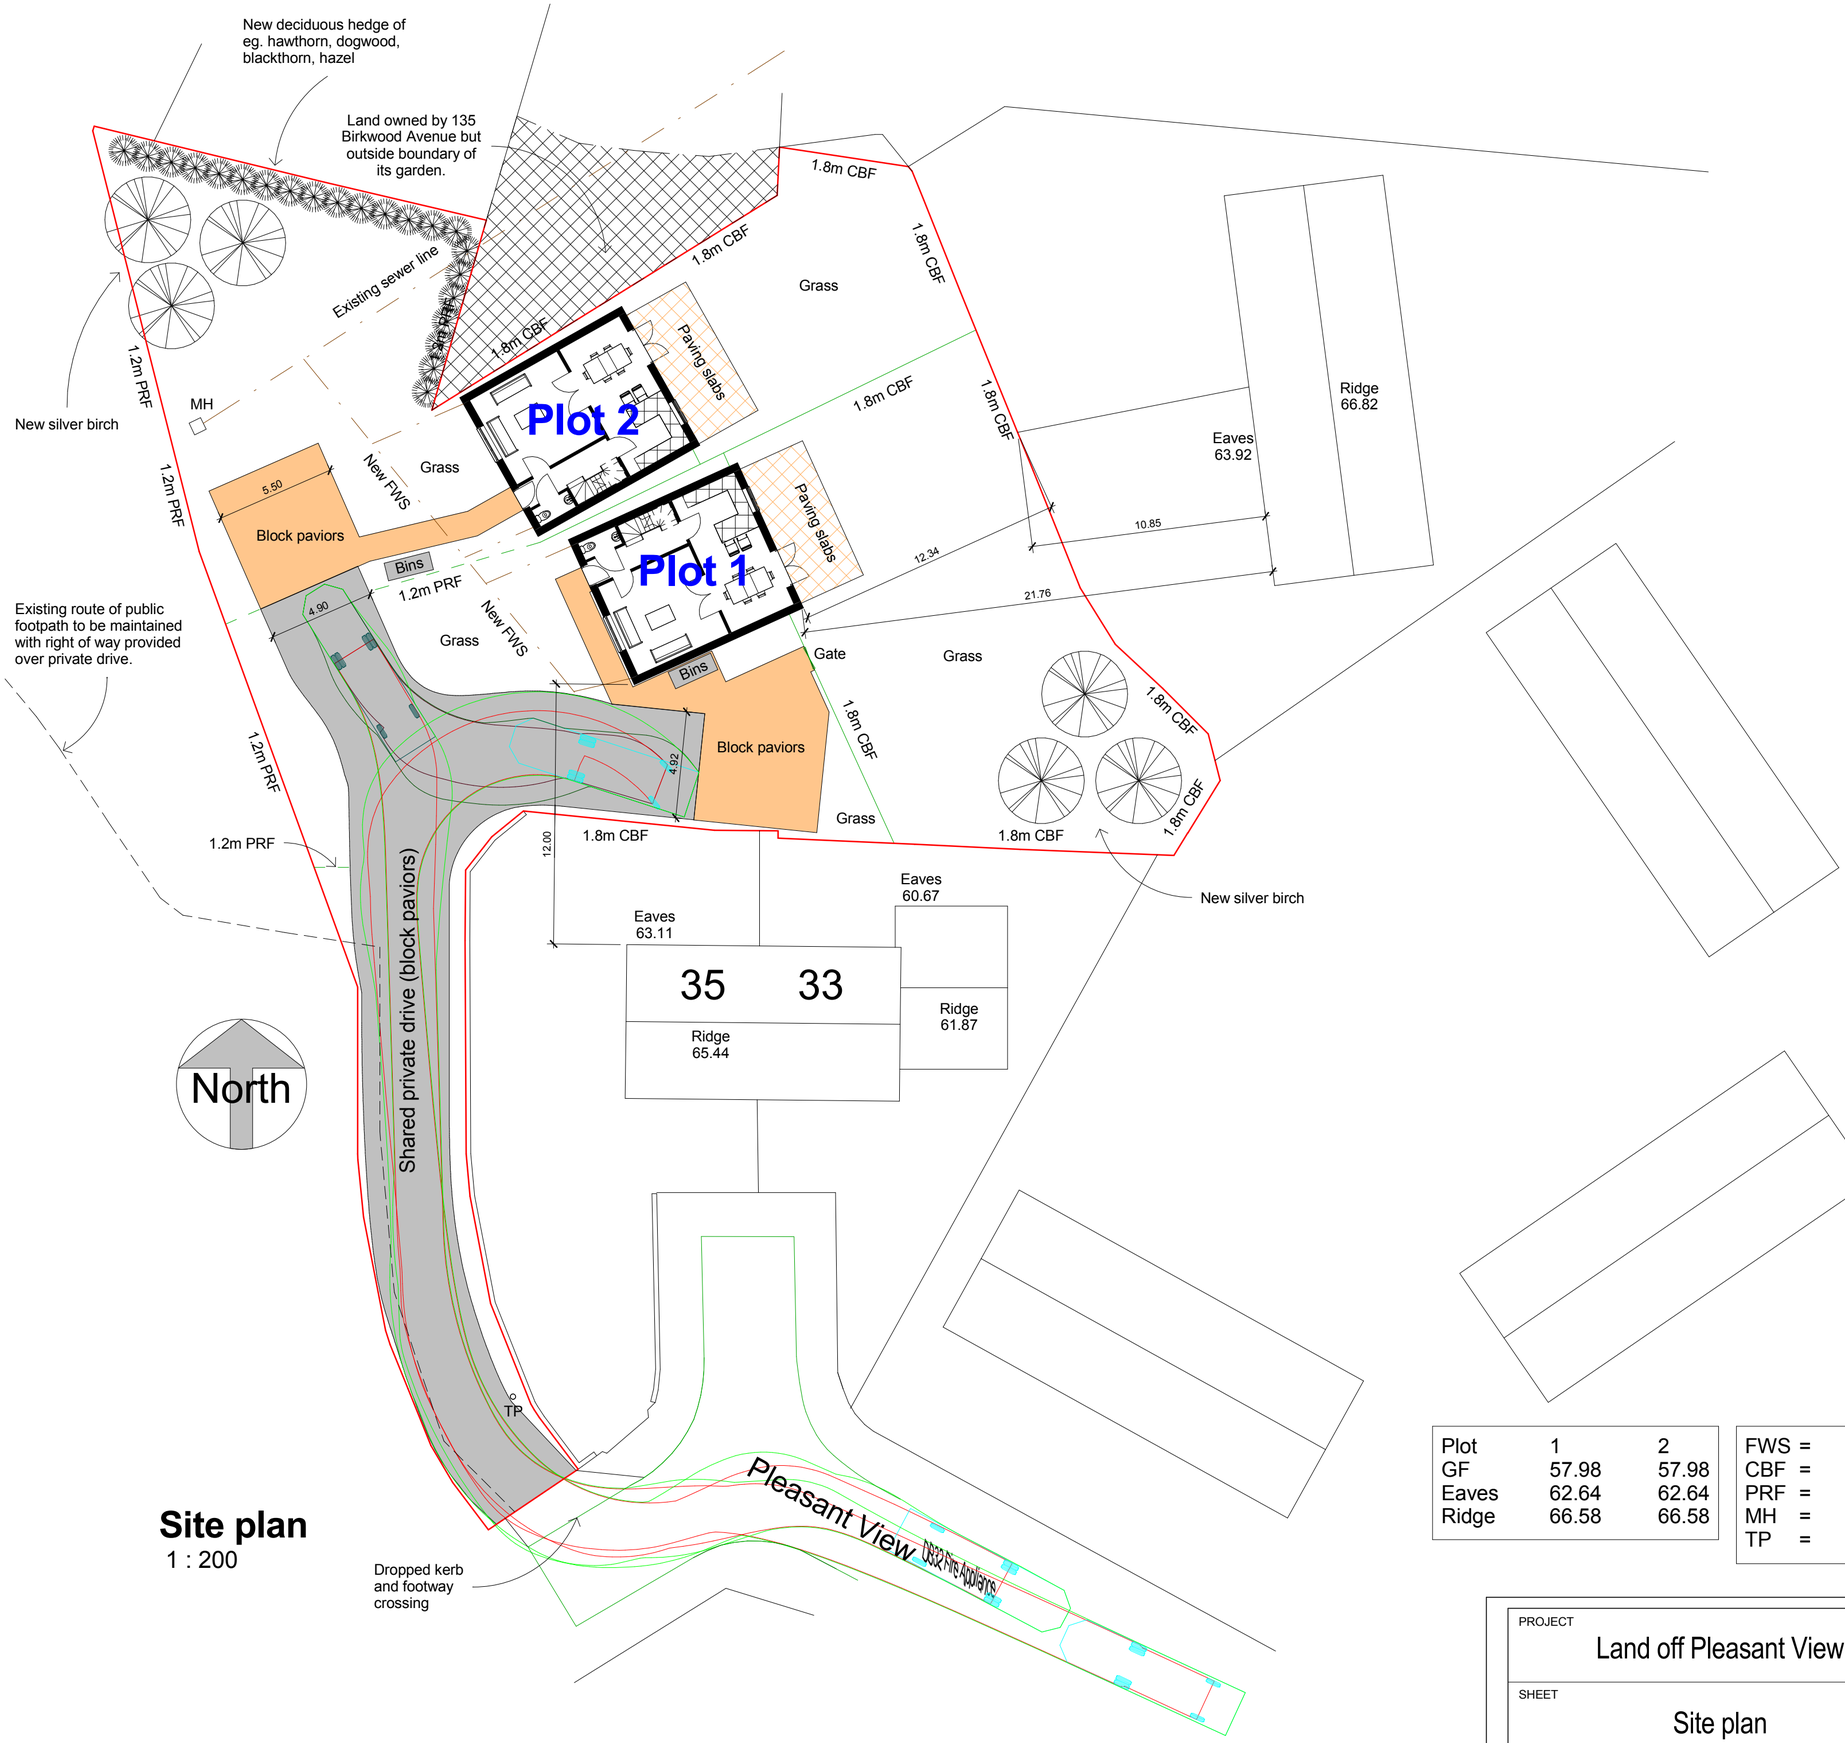


Site plan
1 : 200

Plot	1	2
GF	57.98	57.98
Eaves	62.64	62.64
Ridge	66.58	66.58

FWS	=	Foul Water Sewer
CBF	=	Close-boarded Fence
PRF	=	Post & Rail Fence
MH	=	Manhole
TP	=	Telegraph pole

PROJECT: Land off Pleasant View	CLIENT: Graham Moody		
	Date: 05/10/2014	Project number	Scale (@ A2): 1 : 200
SHEET: Site plan	Drawn by: GAM	DRAWING NUMBER: A100	REV
	Checked by		