



1 Site Plan
Scale: 1:100

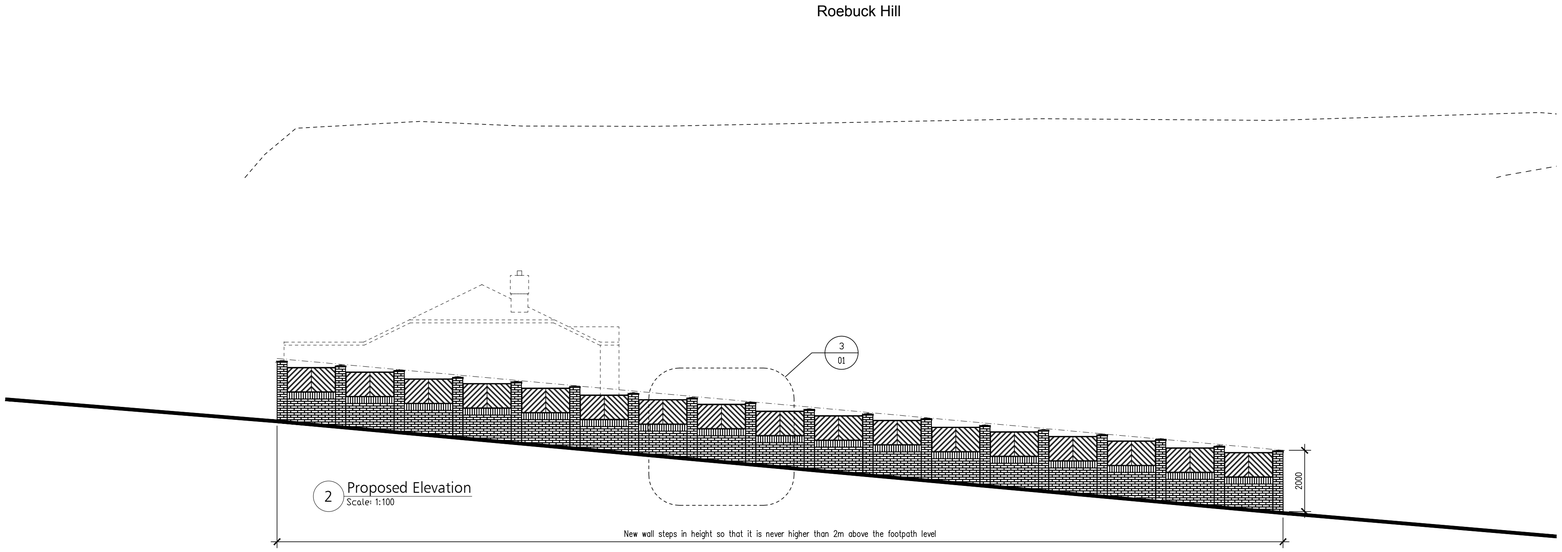

2 Proposed Elevation
Scale: 1:100

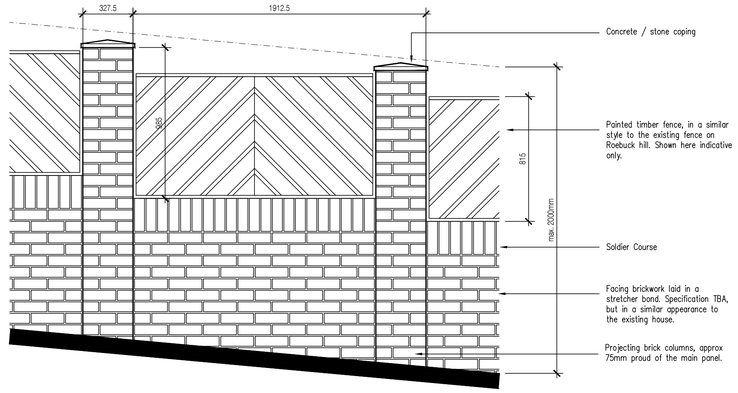

3 Bay Elevation
Scale: 1:20

REVISIONS

north

PROJECT

Proposed New Boundary Wall
Hebron, Roebuck Hill, Jump.

TITLE

Proposed Site Plan, Elevation and Detail

SCALE	DATE
VARIES_@_A1	26-09-2017
DRAWN BY	REVIEWED
-	-
DRAWING NO	REVISION
2017-07-01	-

DRAWING PATH FILE