

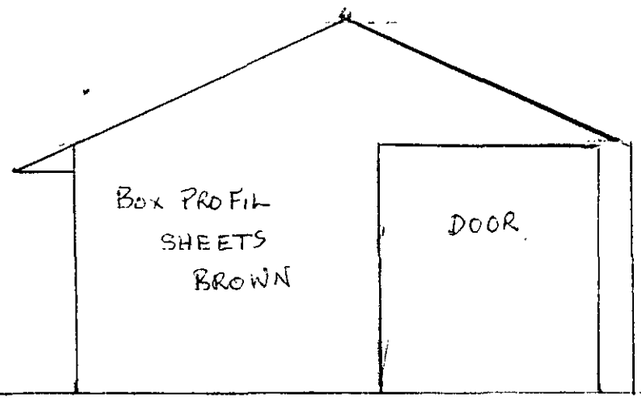



WEST ELEVATION.

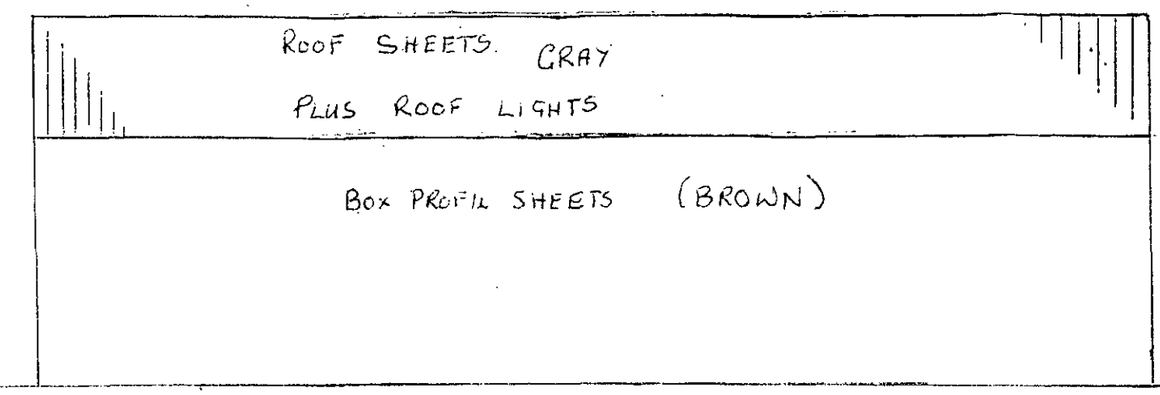

SOUTH ELEVATION

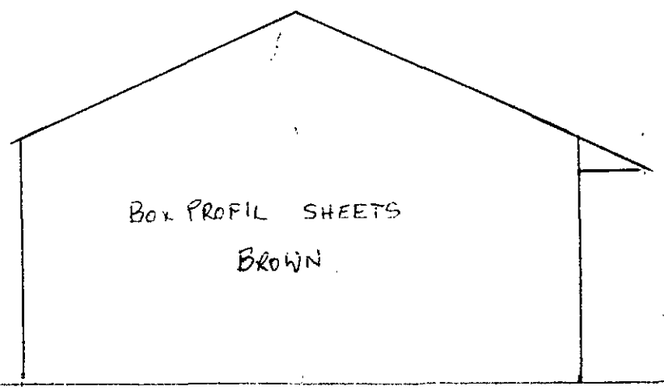


EAST ELEVATION.

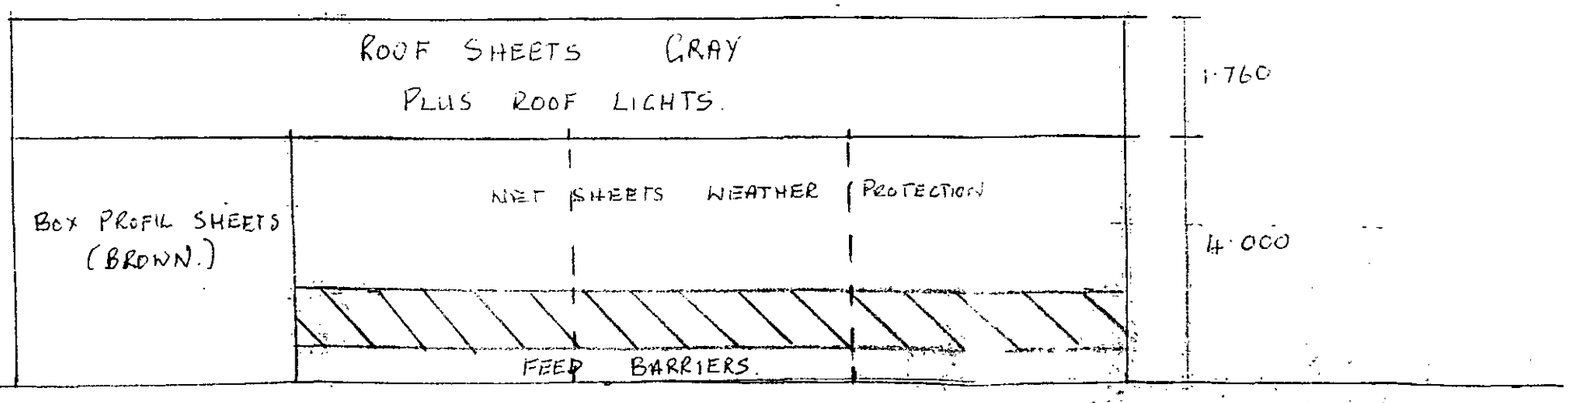


NORTH ELEVATION.

DWG No 004 ELEVATIO
MR A HULL
CLIFFE HOUSE FARM
MORTIMER ROAD
PENISTONE
SHEFFIELD

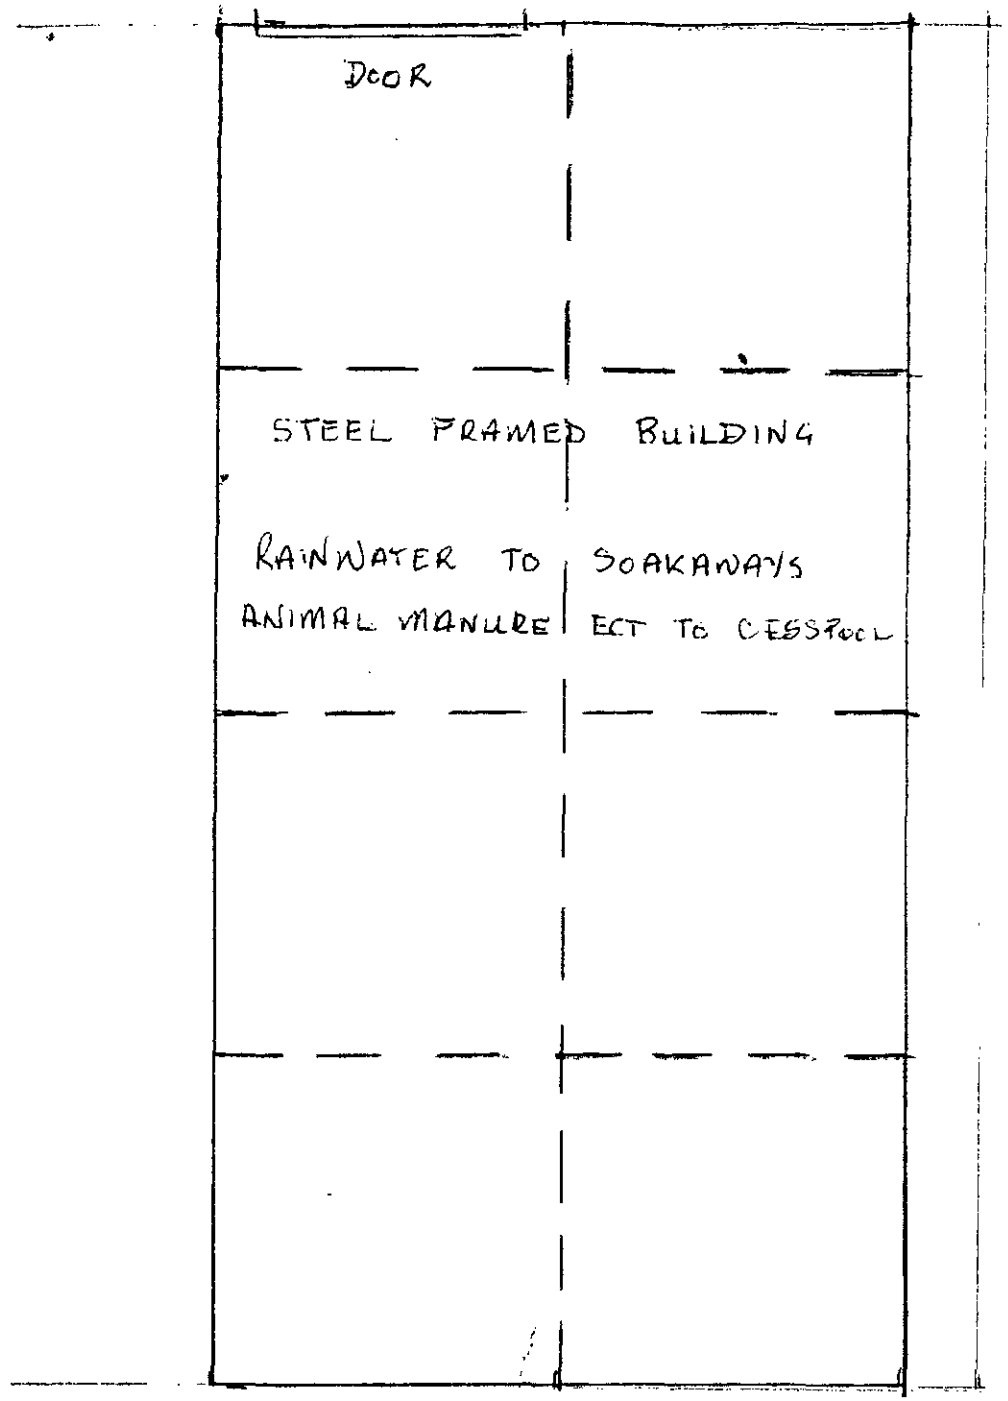


GROUND FLOOR PLAN.

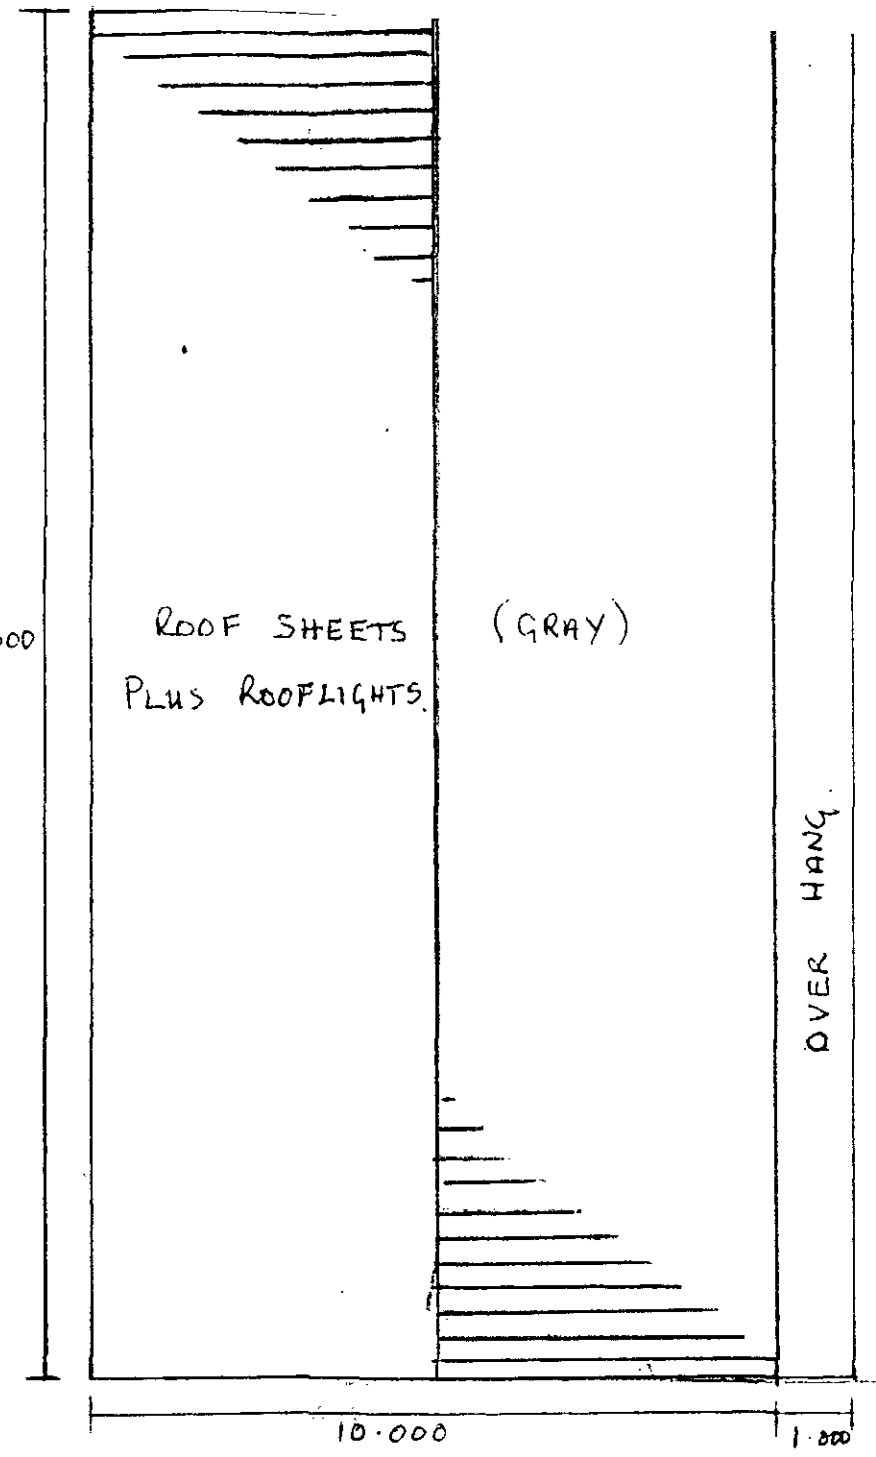

ROOF PLAN

DWG No 003 PLAN
MR A HULL
CLIFFE HOUSE FARM
MORTIMER ROAD
PENISTONE
SHEFFIELD

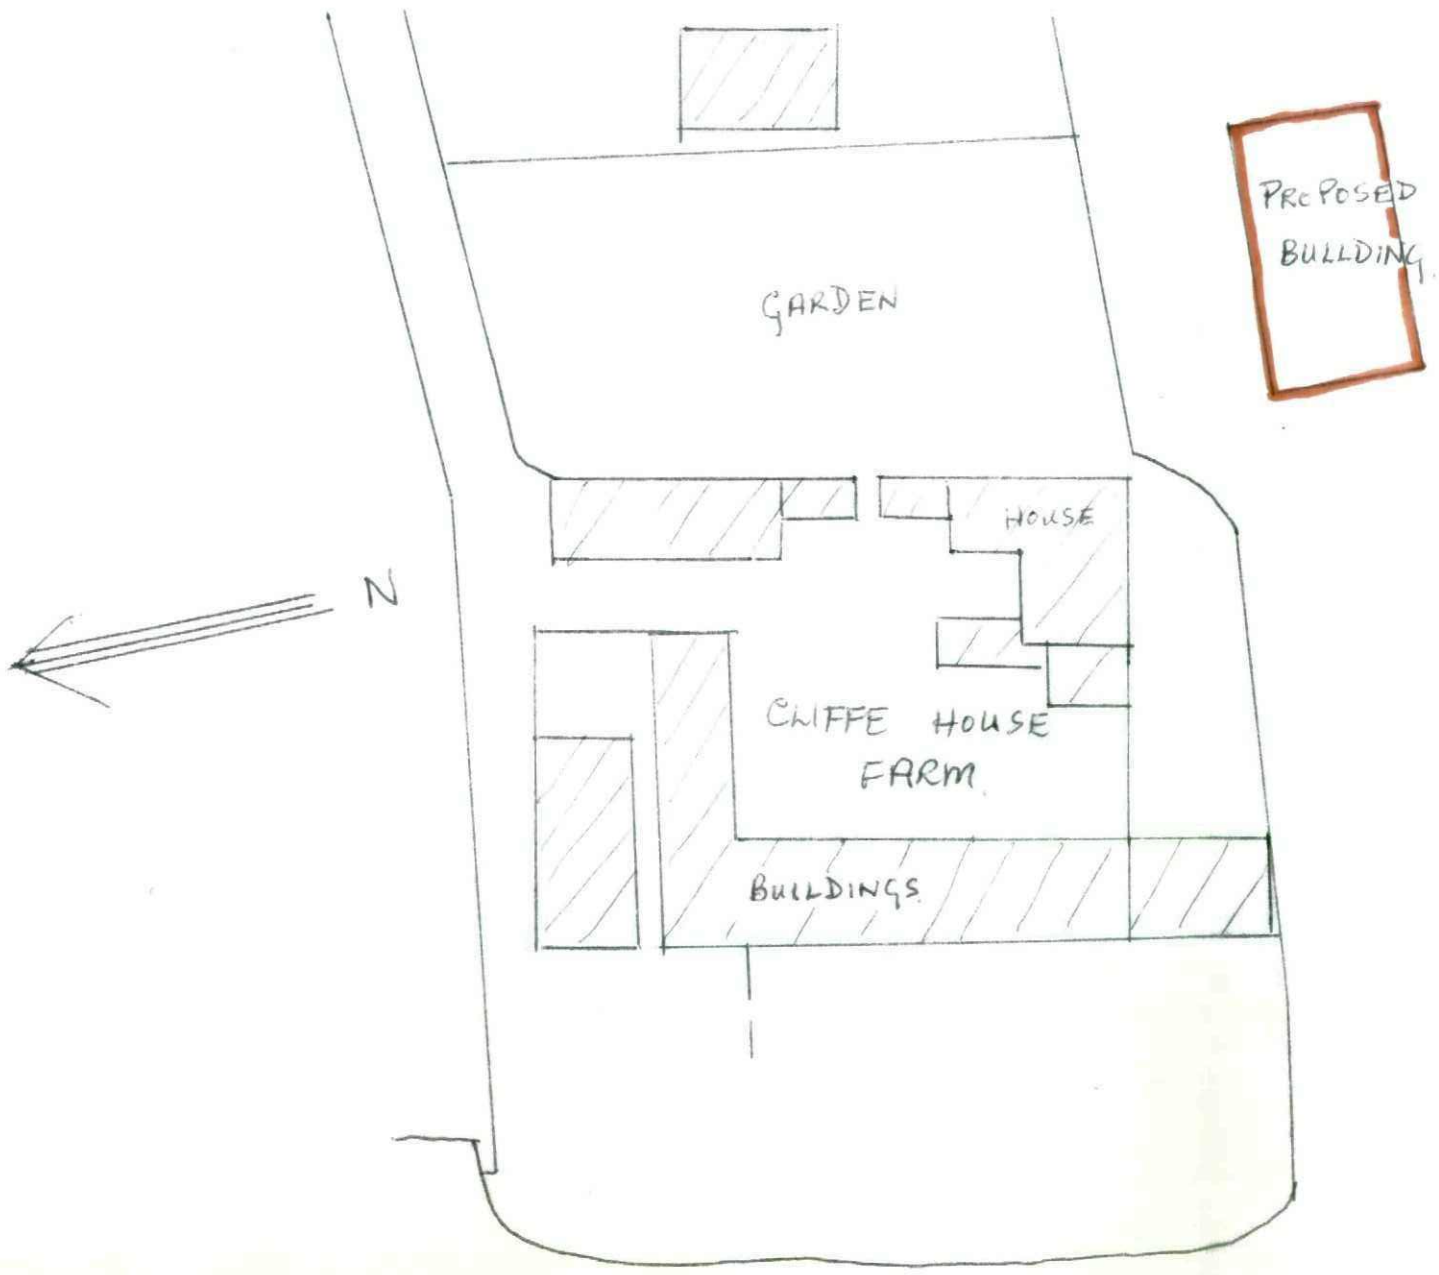

BLOCK PLAN
SCALE 1 500

DWG 002 PLAN

MR A HULL
CLIFFE HOUSE FARM
MORTIMER ROAD
PENISTONE
SHEFFIELD

BARNSLEY DISTRICT PENISTONE WEST WARD SOUTH YORKSHIRE COUNTY

243 244 245 246 247 248 249

01 016 015 014 013 012

Scale 1-2500

(a) (OXSPRING CP (PENISTONE EAST WARD

4400 7980 8900 9700

Path (dry)

253.3m

Pond Issues

Sinks

High Shay

BOG FIELD LANE

7991

BM 264.67m

9589

Sinks

Issues

Old Cubley Hall

6685 8184

Well

263.3m

Meadows Reach

Joan Royd

7778

Cubley Hall Farm

Trough

BM 264.52m

4669 7969

5863
1·55 A
0·63 H

9763

FOXSPRING ROAD

7557 8759

6152
6·01 ACRES
~~2·34 H~~
2·32 H

OXSPRING ROAD

3552
6·99 A
~~2·83 H~~
Race Common
2·82 H

4749
6·84 A
~~2·77 H~~
2·76 H

273.7m

The Bungalow

7946 8948

Works

Water

5442

6341
1·16 A
~~1·47 H~~
Race Common Quarry
(disused)

Water

Cliff House

PROPOSED BUILDING

278.3m

8934

3931
7·58 A
3·07 H

5932
7·32 A
2·96 H

7432
5·45 ACRES
~~1·40 H~~
1·38 H

275.5m

Ward Bay

Mossley Dike

Pumping Station

Common Dike

7215 8717 9817

Issues

4408