

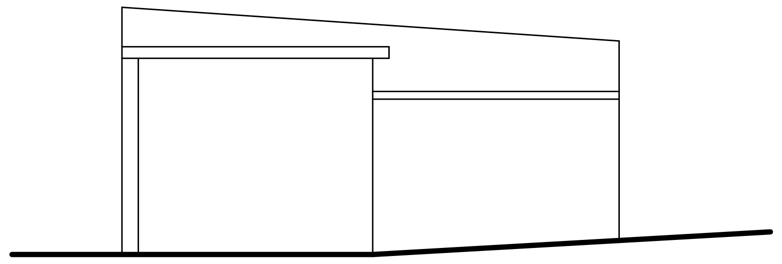



EXISTING FRONT ELEVATION
SCALE 1:100

 


EXISTING SIDE ELEVATION
SCALE 1:100

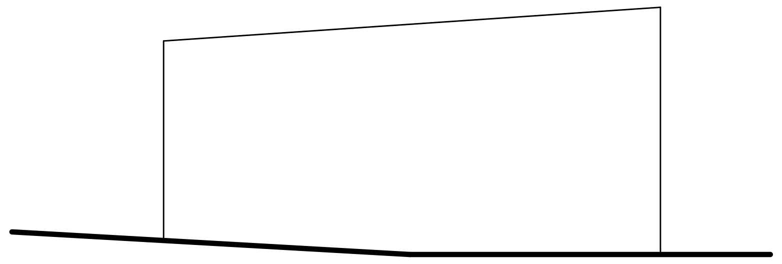

EXISTING REAR ELEVATION
SCALE 1:100

 


EXISTING SIDE ELEVATION
SCALE 1:100

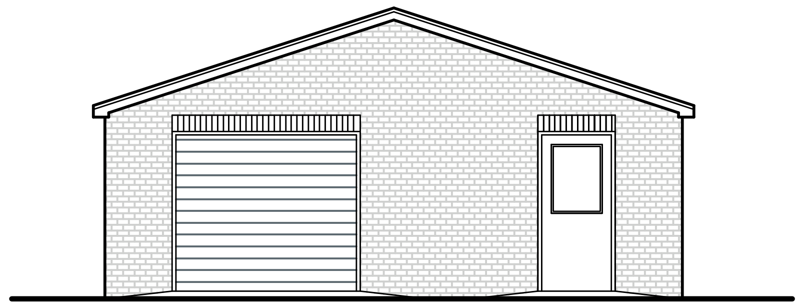

PROPOSED FRONT ELEVATION
SCALE 1:100




PROPOSED SIDE ELEVATION
SCALE 1:100

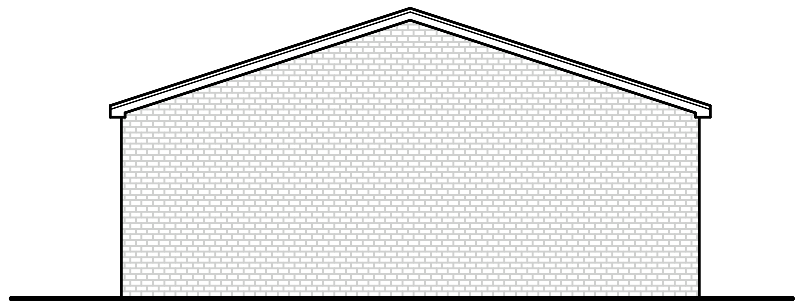


PROPOSED REAR ELEVATION
SCALE 1:100



PROPOSED SIDE ELEVATION
SCALE 1:100

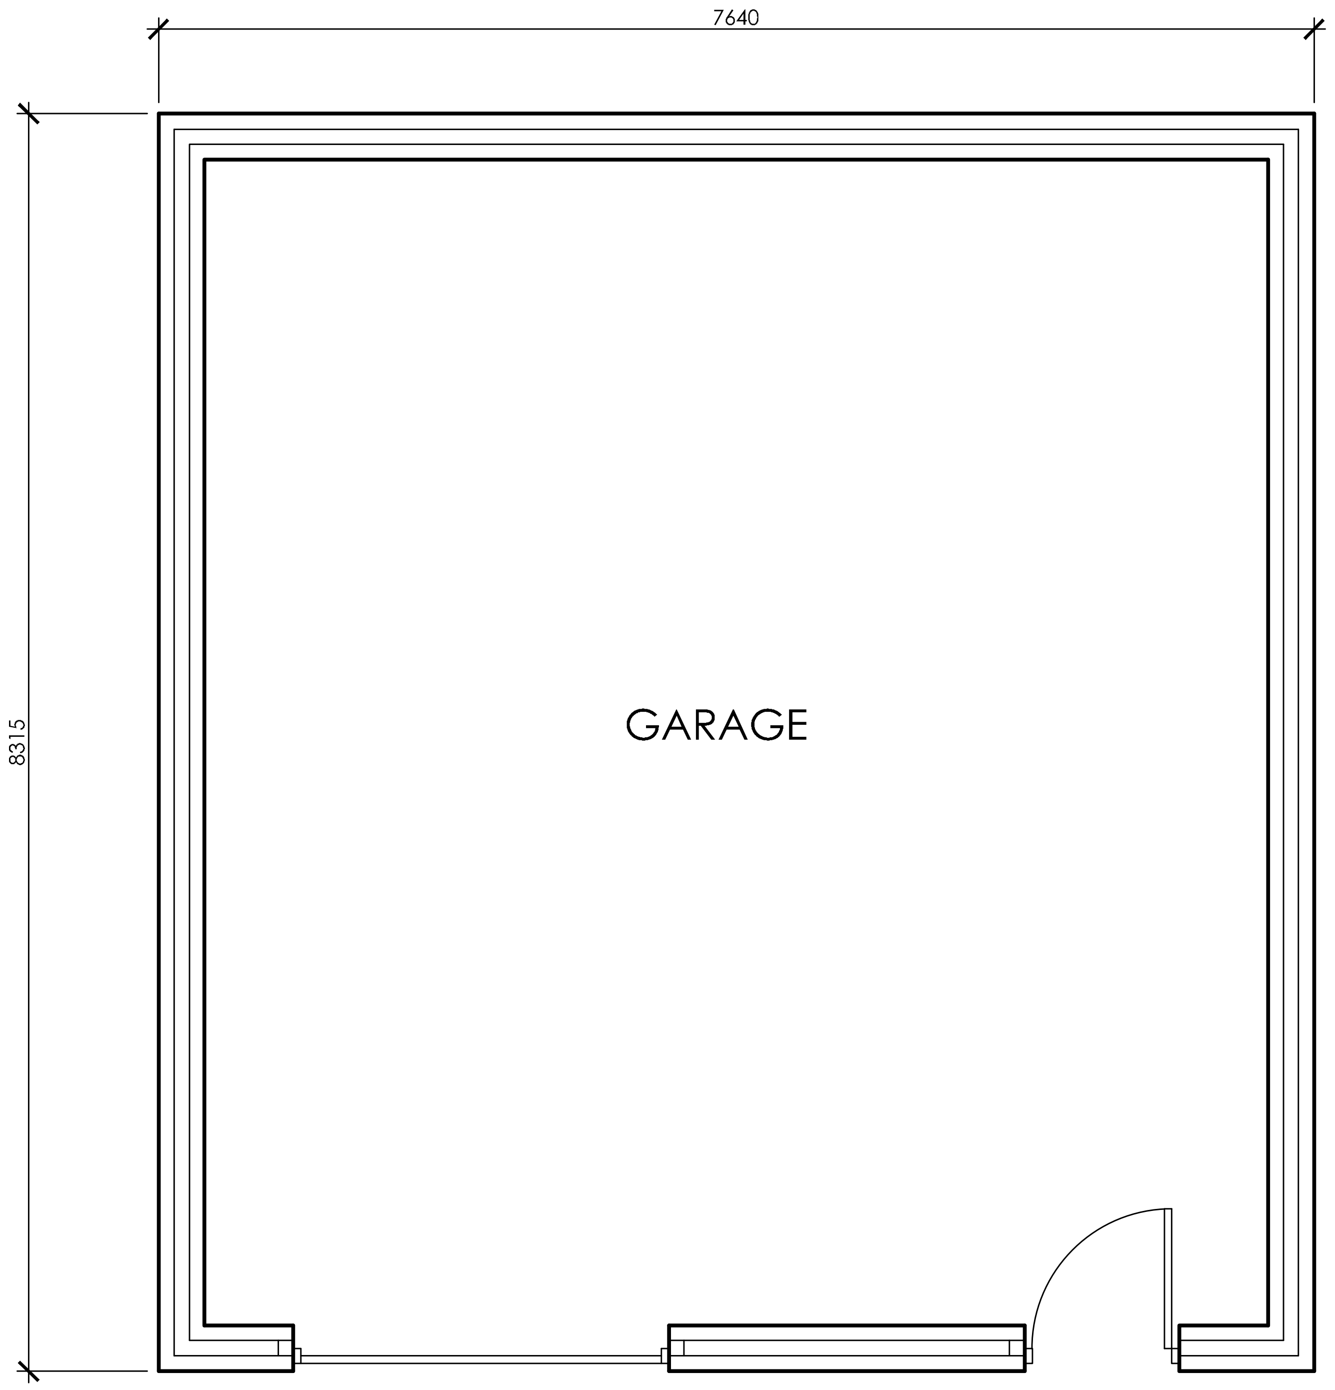

PROPOSED FLOOR PLAN
SCALE 1:50

 

EXISTING FLOOR PLAN
SCALE 1:50



White Agus PARTNERSHIP
ARCHITECTURAL SERVICES AND SURVEYORS
8 MORSTON BUSINESS PARK,
WHALEY ROAD, BARUGH GREEN,
BARNSLEY.
S75 1HQ
Phone: 01226 208482
Fax: 01226 283030
Email: info@whiteaguspartnership.co.uk
Web: www.whiteaguspartnership.co.uk

Project.
PROPOSED GARAGE LAND ADJ
HOPWOOD STREET
BARNSLEY

Client.
MR P. WOOLHOUSE

Drawing Title.
PLANS & ELEVATIONS

Date. JANUARY 2015
Scale. AS SHOWN
Ref. 14-114
Dwg. No. 01
Rev. A

Date	Suffix	Description	Date	Suffix	Description
23/01/2015	A	REVISED TO CLIENTS REQUIREMENTS			