



ELEVATION 4



ELEVATION 3

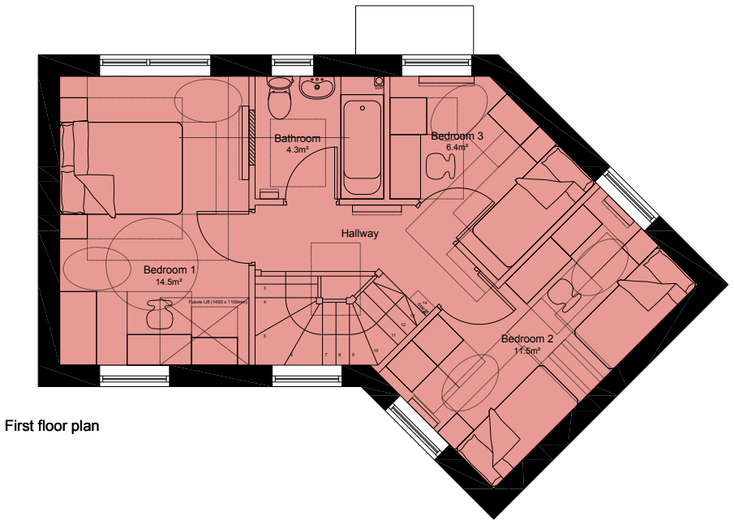

First floor plan

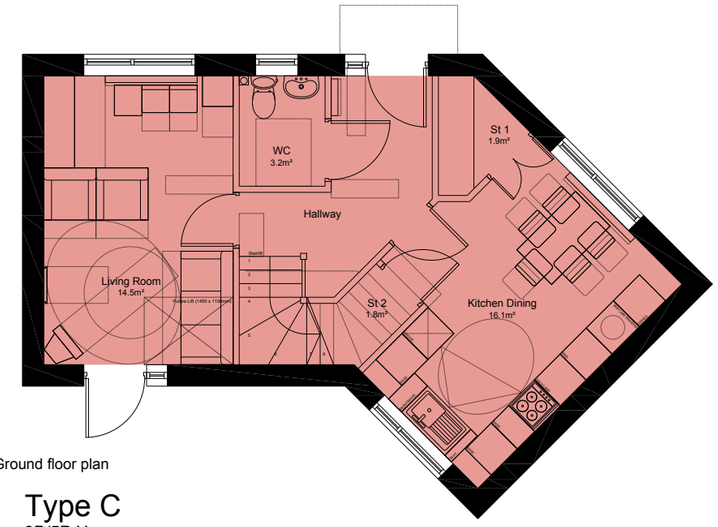

Ground floor plan


Type C

3B/5P House
92.8m²/ 999 sqft

MATERIALS KEY

- BUFF FACING BRICK
- RED FACING BRICK
- ALTERNATE BRICK COURSES RECESSED
- ARTIFICIAL SLATE ROOF
- COLOURED UPVC WINDOWS.
- COLOURED UPVC FASCIA AND GUTTERS

ELEVATION KEY

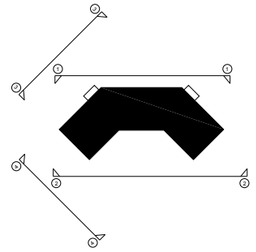

REVISIONS

This design is copyright ©

YORKSHIRE HOUSING

RESIDENTIAL DEV'PMENT
PRIORY ROAD

LUNWOOD, BARNSLEY

SEMI-DETACHED BLOCK
HOUSE TYPE C
SHEET 2 - ELEVATIONS

Drawn: NW	Scale: 1:100 @ A3
Date: JULY 2011	Checked: MH

brewsterbye architects
5 NORTH HILL ROAD
HEADINGLEY
LEEDS
LS6 2EN
telephone
0113 2754000
facsimile
0113 2844250
e.mail
info@brewsterbye.co.uk

Dwg No: 015/83(02)102 #