
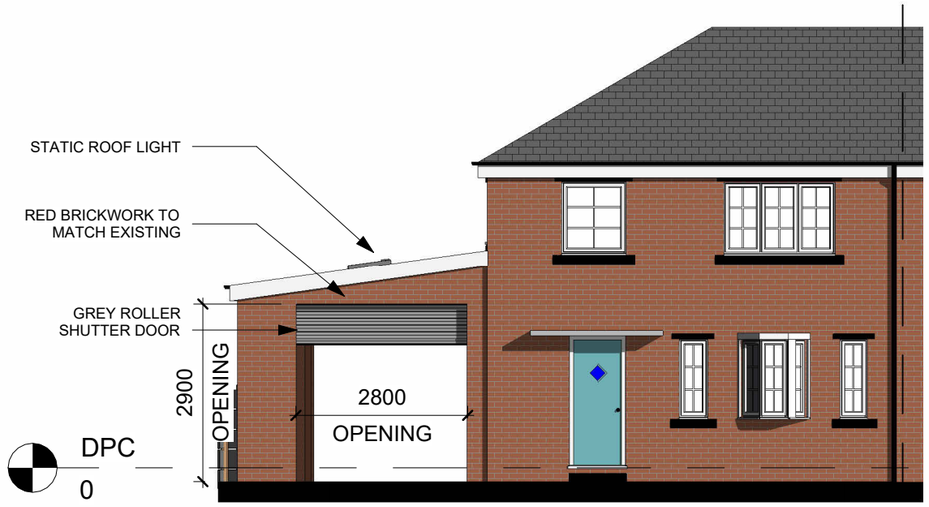


Front Elevation

1 : 100

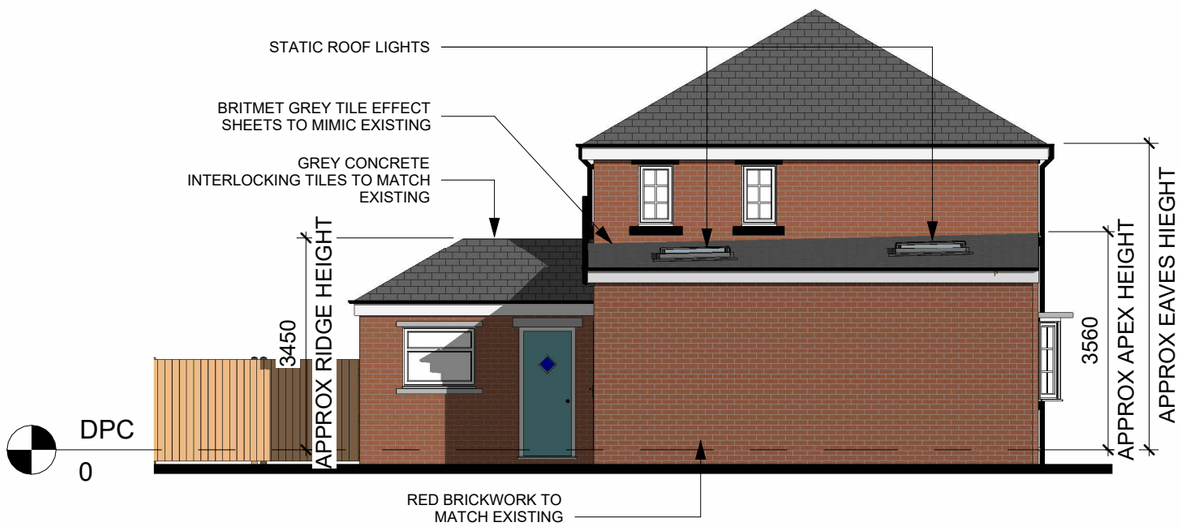


Right Elevation

1 : 100



Rear Elevation

1 : 100

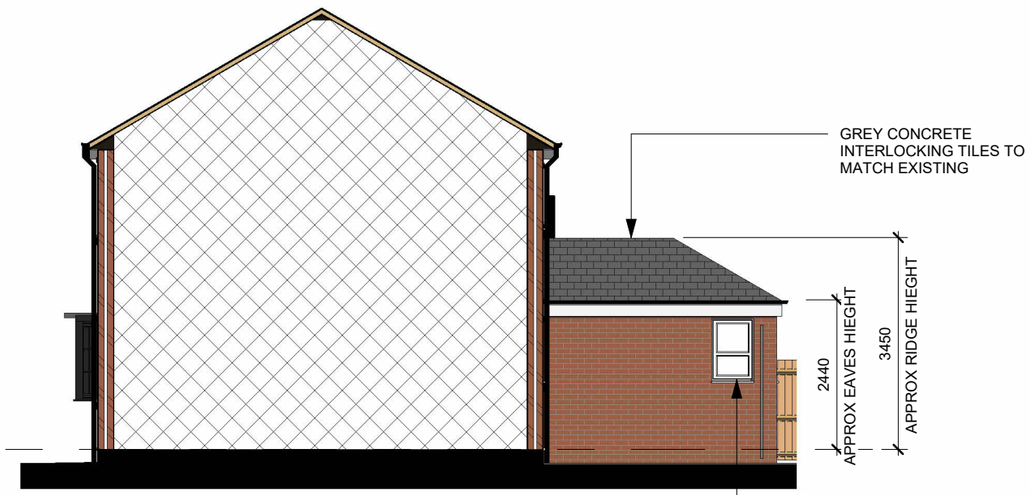

Left Elevation

1 : 100



GRAPHIC SCALE: 1:100

Project Title

MRS D BAILEY
4 DALE CL. BARNSLEY S71 3PZ
PROPOSED CARPORT

Drawing Title

Proposed Elevations
A3

Revision Note:

Issued for Planning Permission

Scale	Drawn By	Date
1 : 100	BN	05.11.26

Drawing No.	Revision
NCBD- DBY- A103	A

NORTH CONSTRUCTION: DESIGN & BUILD
from conception to completion
26 Church St.
Gawber
S.Yorks
S75 2RH
Tel: 01226 828972
Mob: 07974116241
https://bennorth60.wixsite.com/ncdb

CONTRACTORS MUST CHECK ALL DIMENSIONS ON SITE. ONLY FIGURED DIMENSIONS TO BE WORKED FROM DISCREPANCIES MUST BE REPORTED TO THE DESIGN OFFICE BEFORE PROCEEDING

ORIGINAL SHEET SIZE A3 - DO NOT SCALE FROM THIS DRAWING