

SHOPFRONT DETAILS @ 1:50 @ A3

ALL DIMENSIONS SHOWN IN MILLIMETERS AND SUBJECT TO VERIFICATION ON SITE.

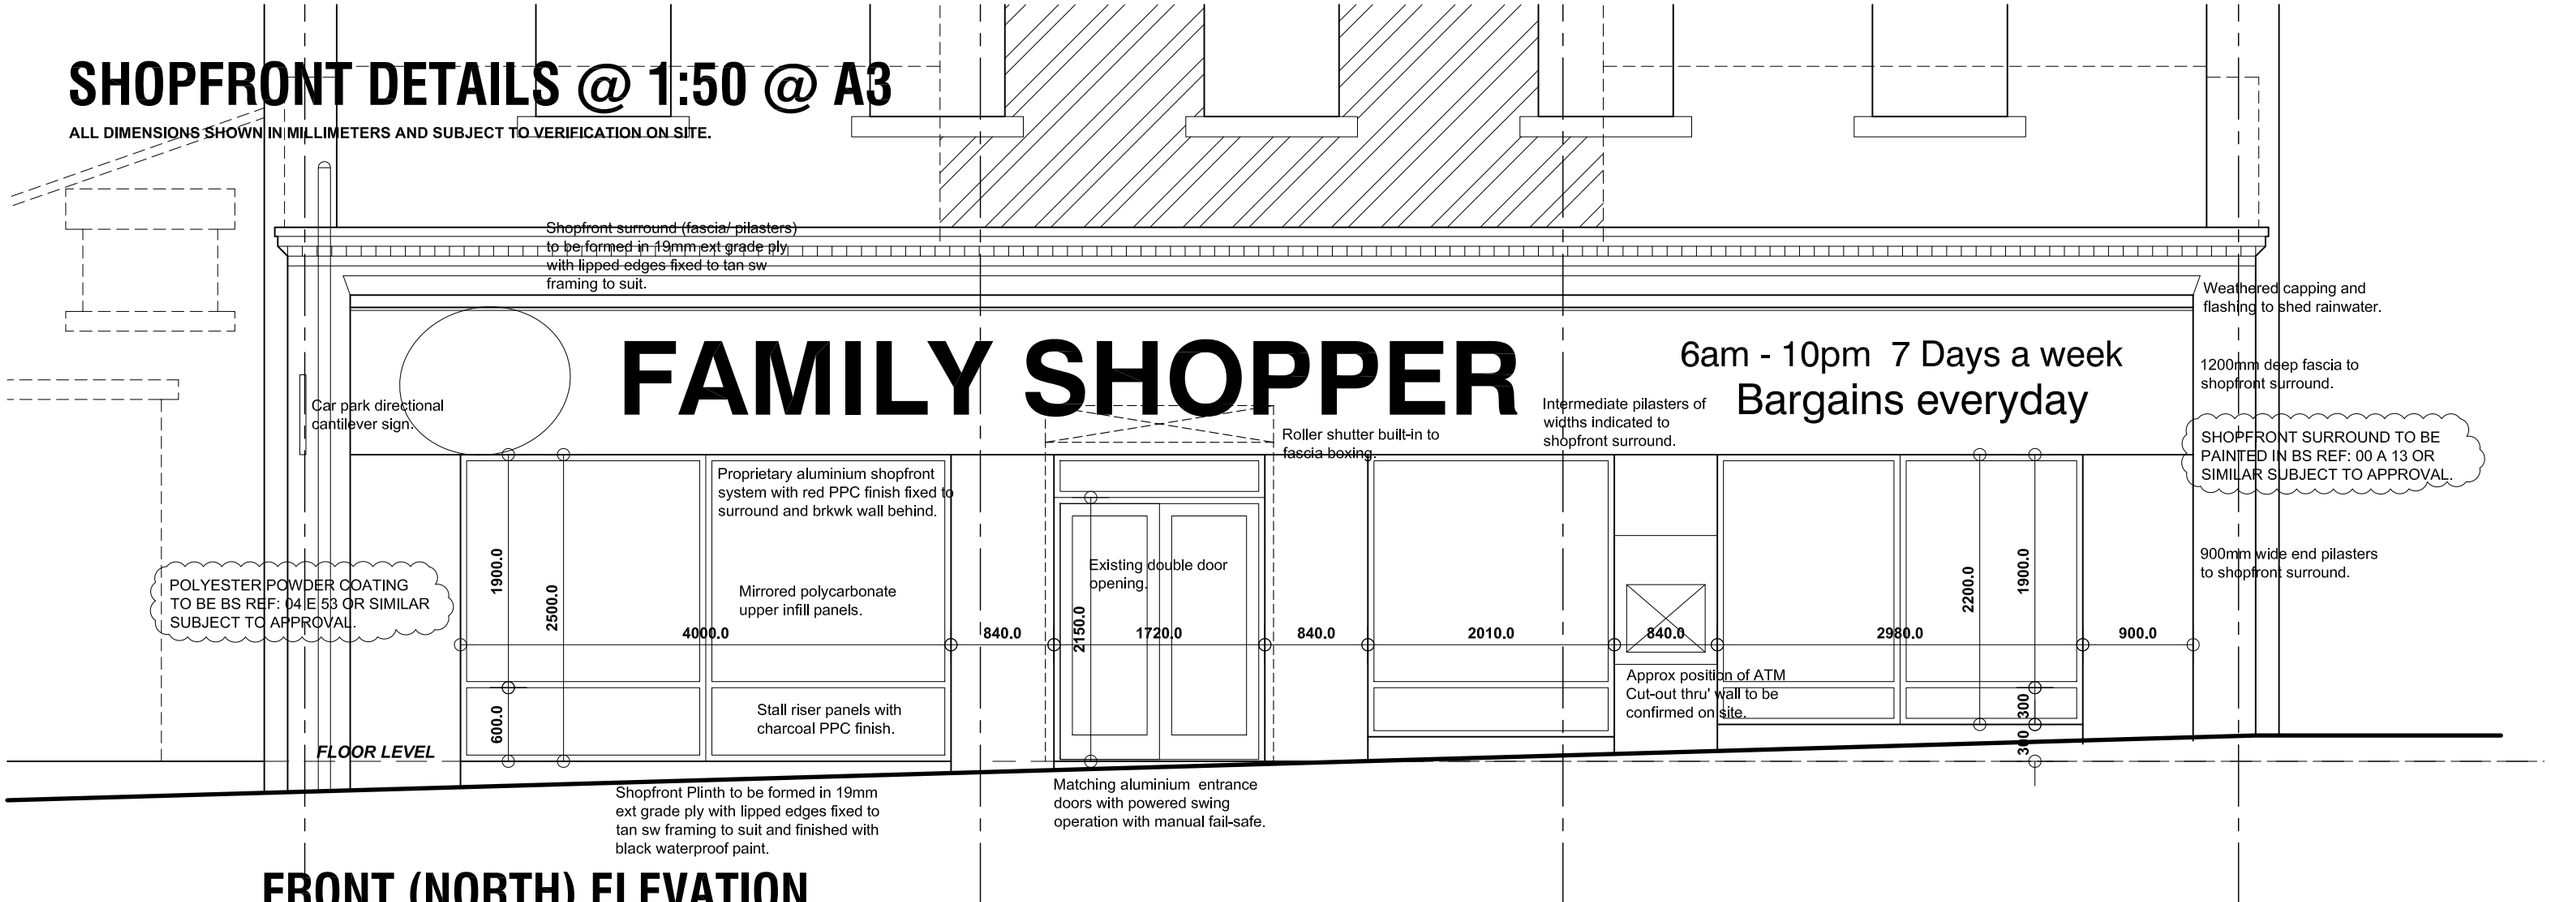

FRONT (NORTH) ELEVATION

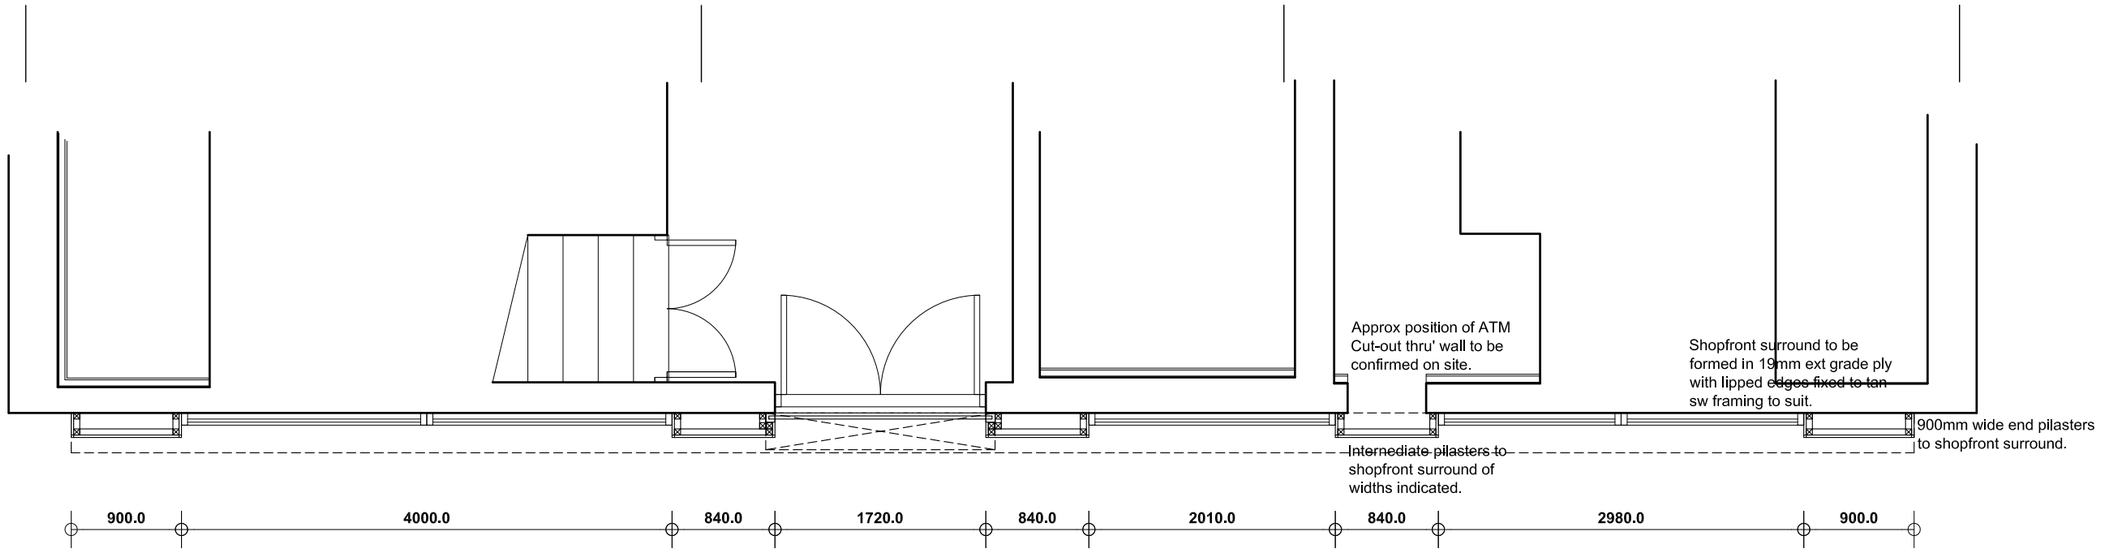

PART GROUND FLOOR PLAN

FORMER PRINCESS THEATRE, WEST STREET, HOYLAND, BARNSLEY, S74 9DU.	Building Design Services	**JE Architectural Ltd.** 23 Windmill Road, Wombwell, Barnsley, S73 8PW. Tel: 01226 754507 Email: jealtd@btconnect.com
MR CHEEMA		

Revision	Date.	Description.
A	17/07/2014	Prepared for planning application.

This drawing and the copyright is the Architectural Company's property and maybe used or reproduced only by agreement. All Dimensions in Millimetres Unless specified otherwise and subject to verification on site.

Scale: 1:50 @ A3	Date: MAY 2014
Ref: 201338	Drwg No: 12

0 cm 2 cm 4 cm 6 cm