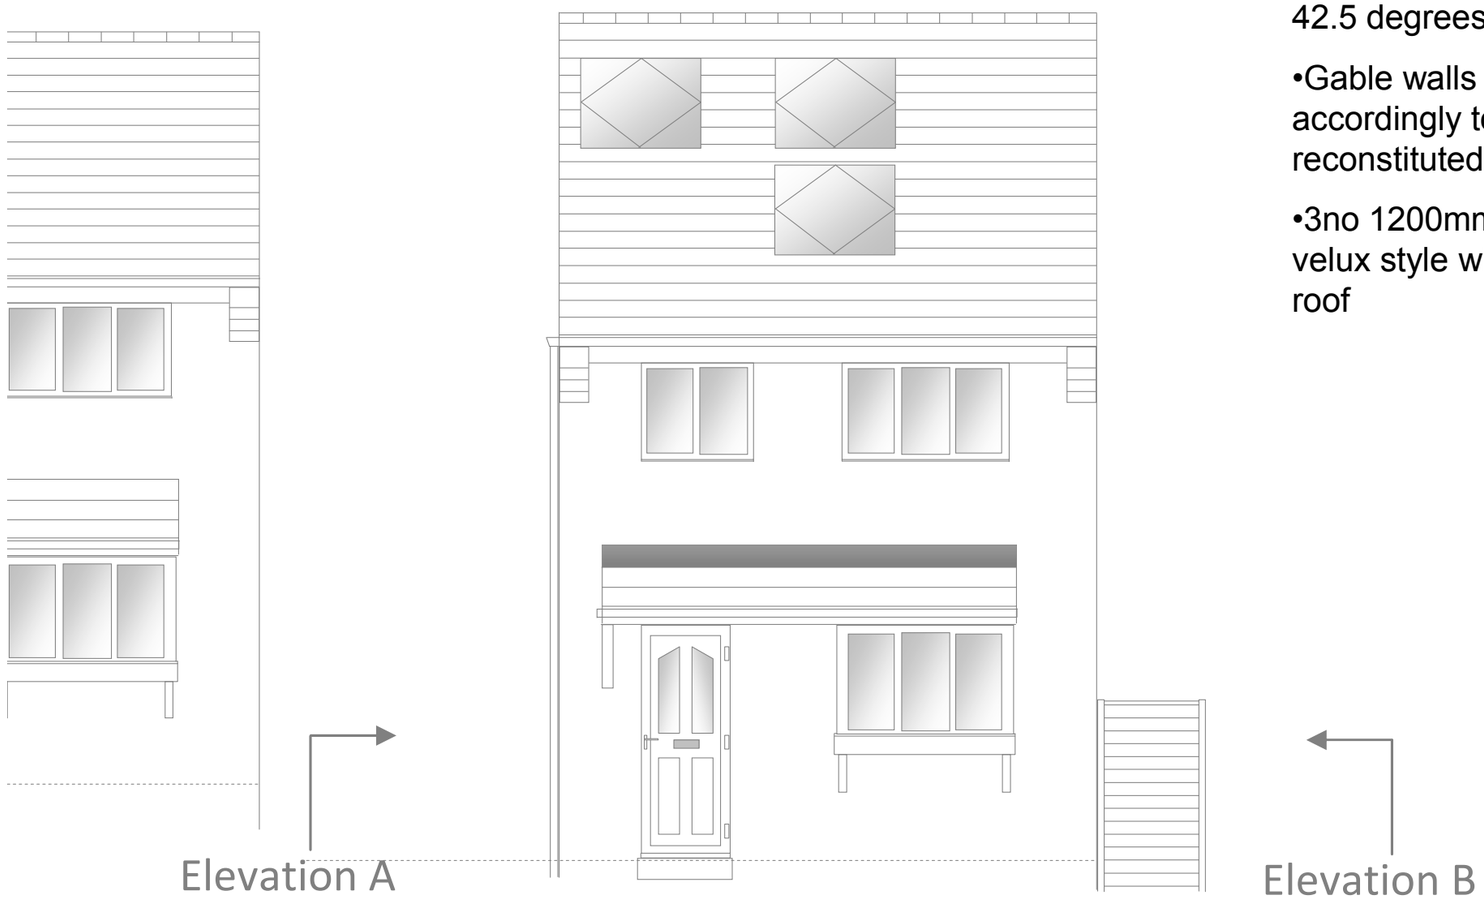


Proposed Front Elevation

Notes:

•Existing ridge line increased to 42.5 degrees.

•Gable walls to be extended accordingly to suit using match reconstituted stonework.

•3no 1200mm x 1200mm new velux style windows installed in roof

0 2m

Mr & Mrs Luhrs,	Date: 9th January 2012
5 Cranborne Drive,	Scale: 1 : 50 @ A3
Darton,	Ref: PE001
Barnsley,	Title: Proposed elevation 001
S75 5RZ	