


North

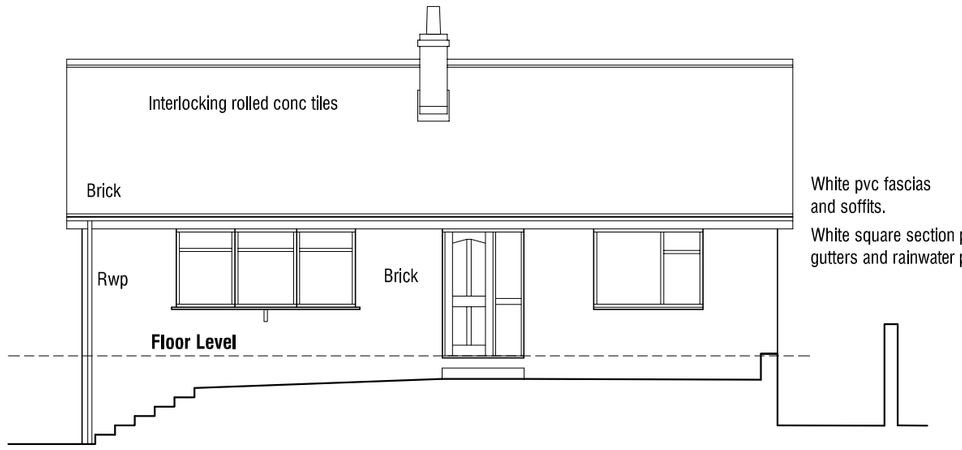


East Elevation 1:100

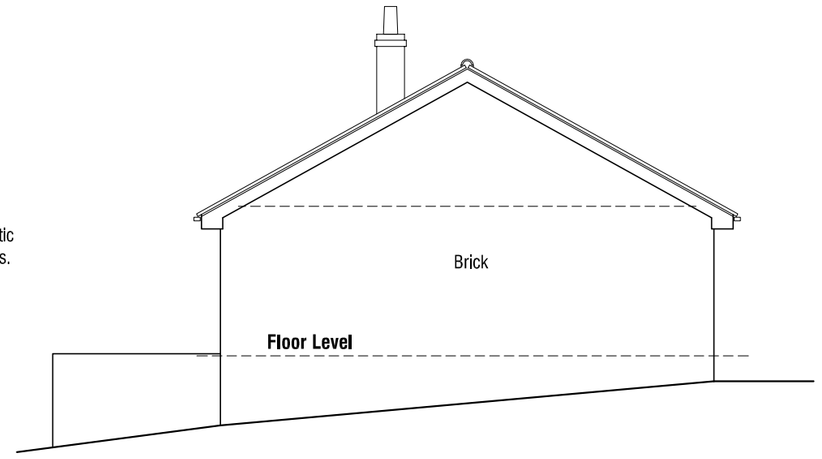


North Elevation 1:100

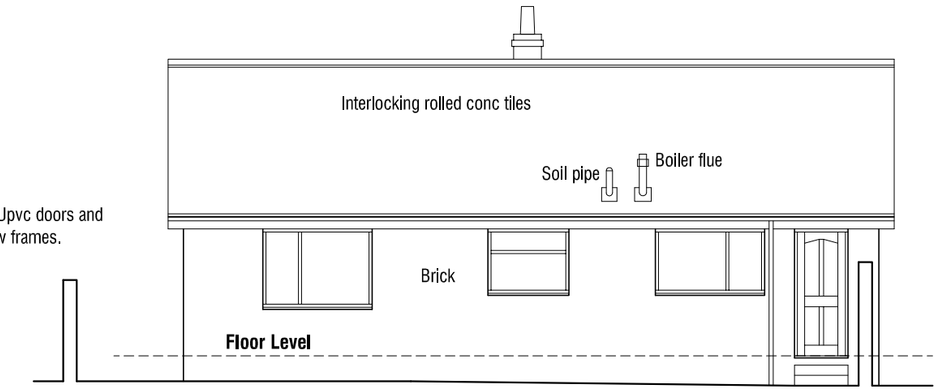


West Elevation 1:100

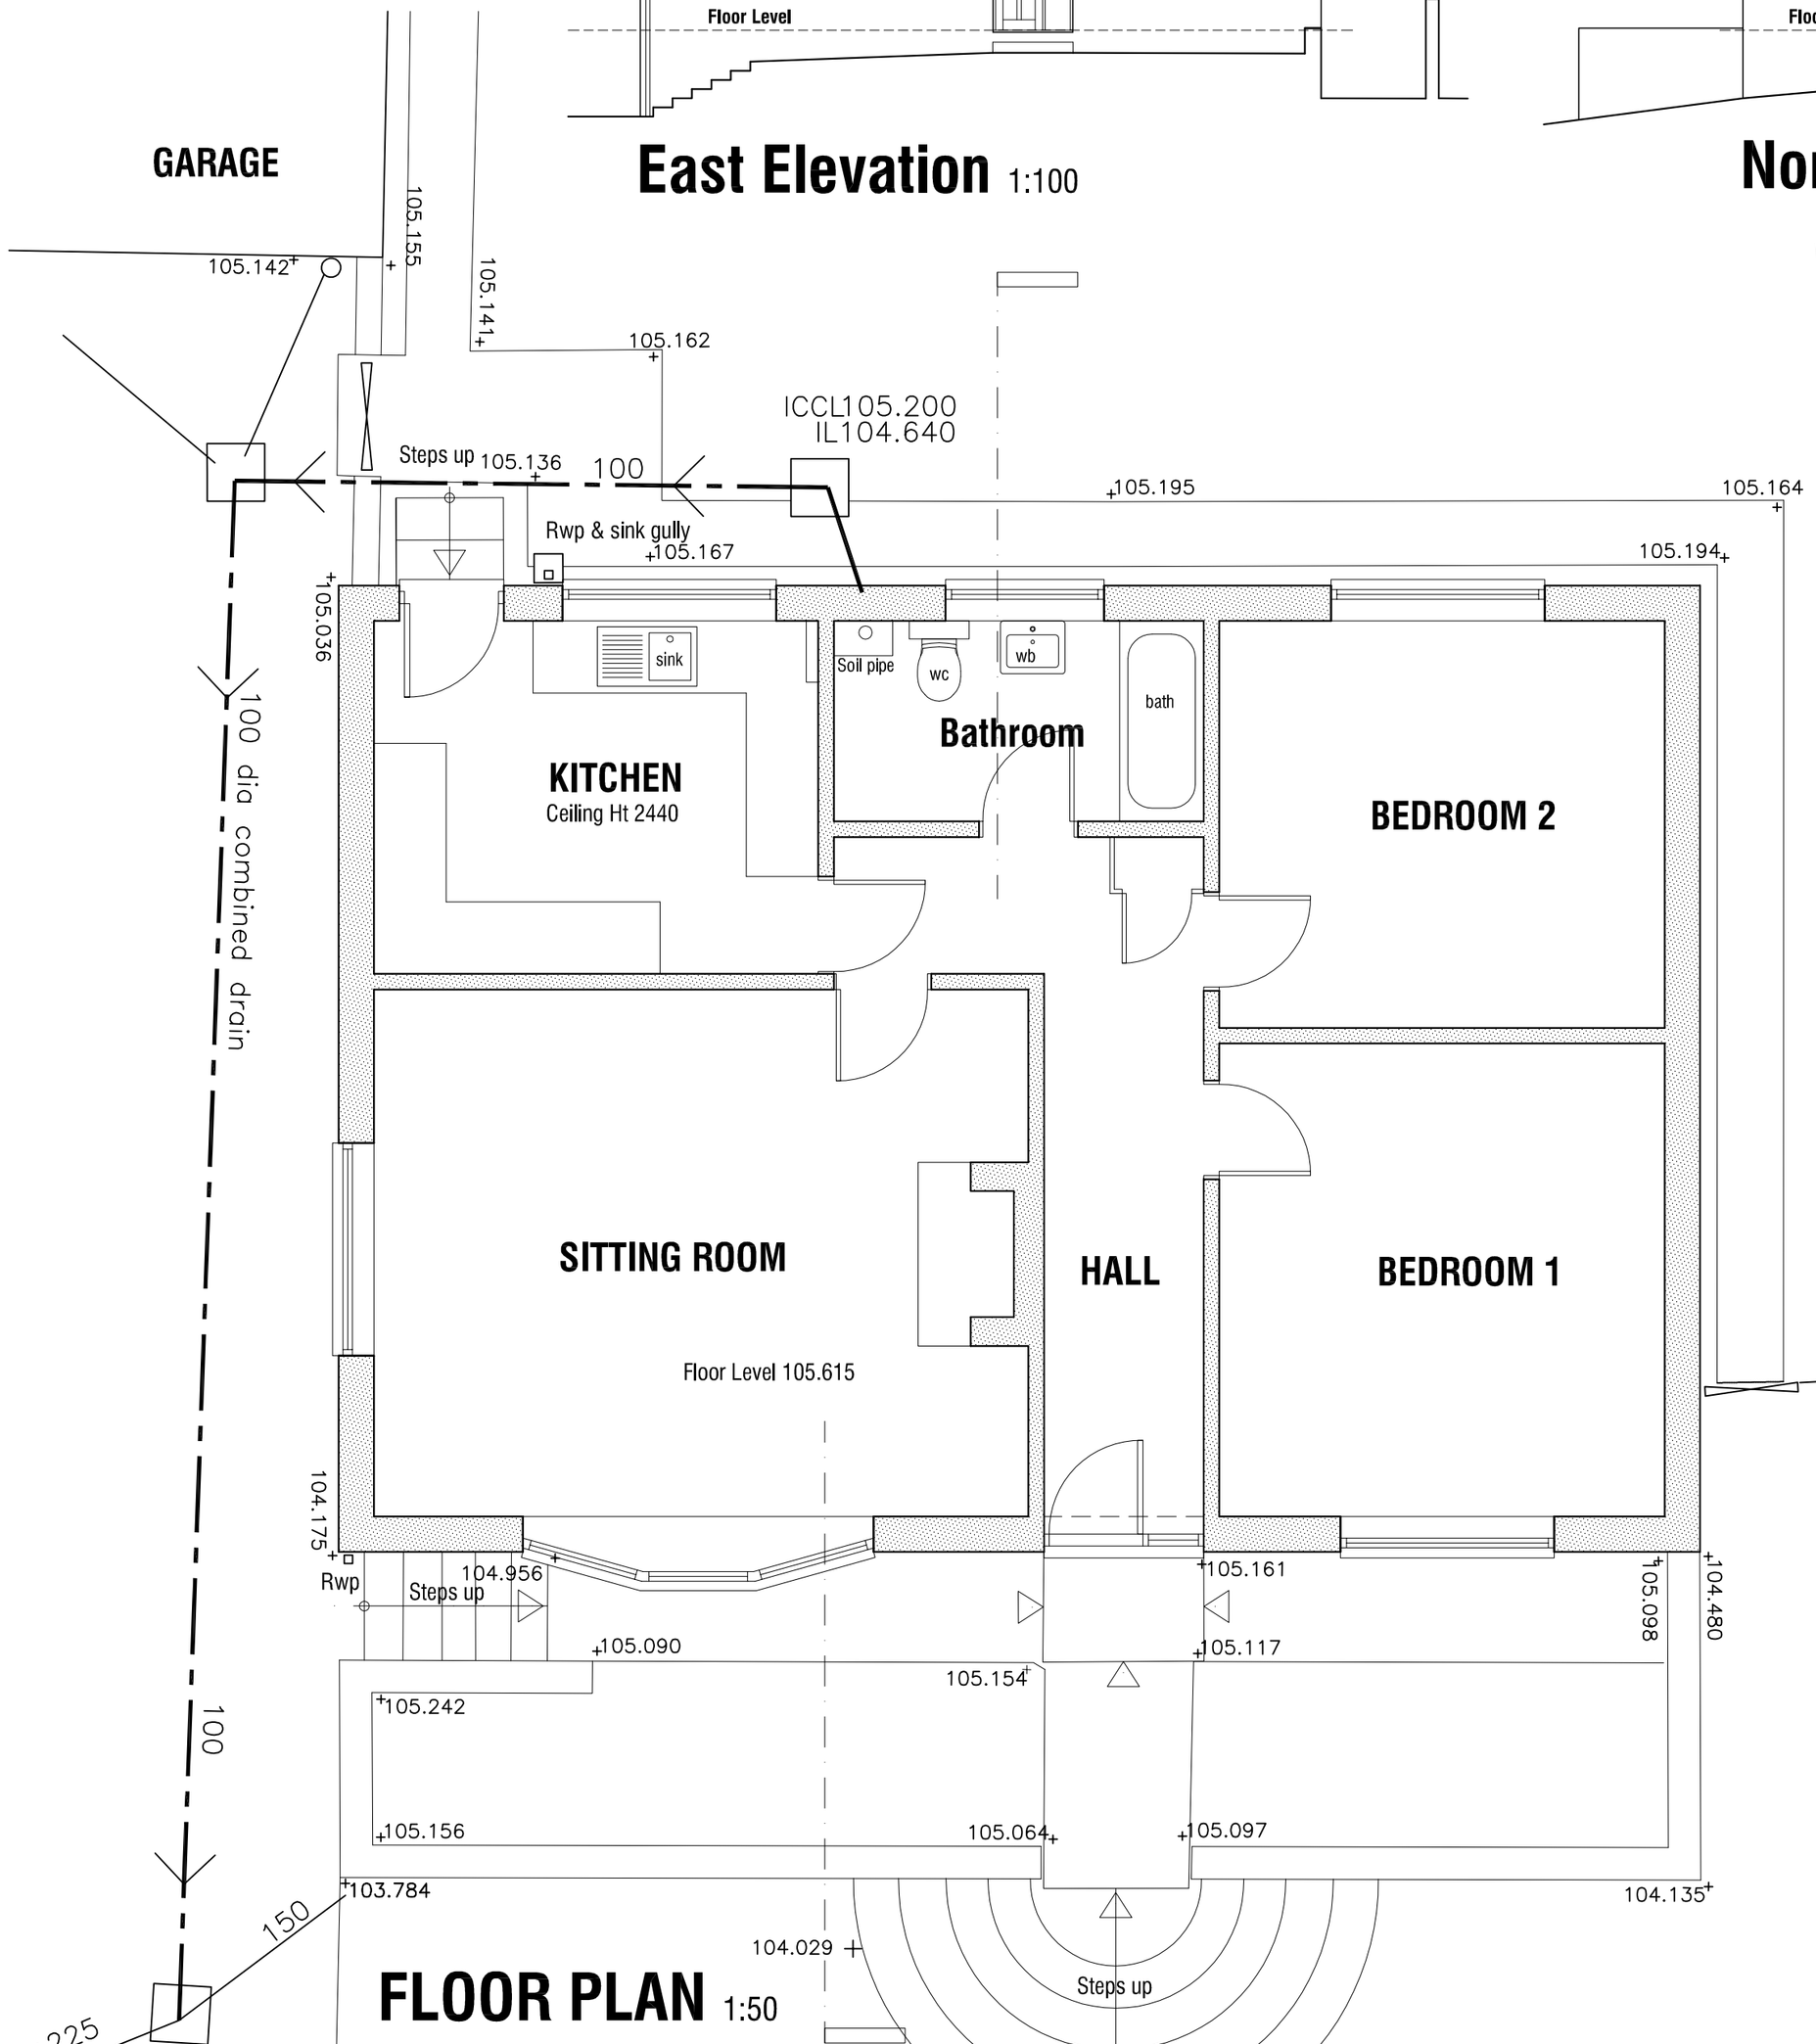

FLOOR PLAN 1:50

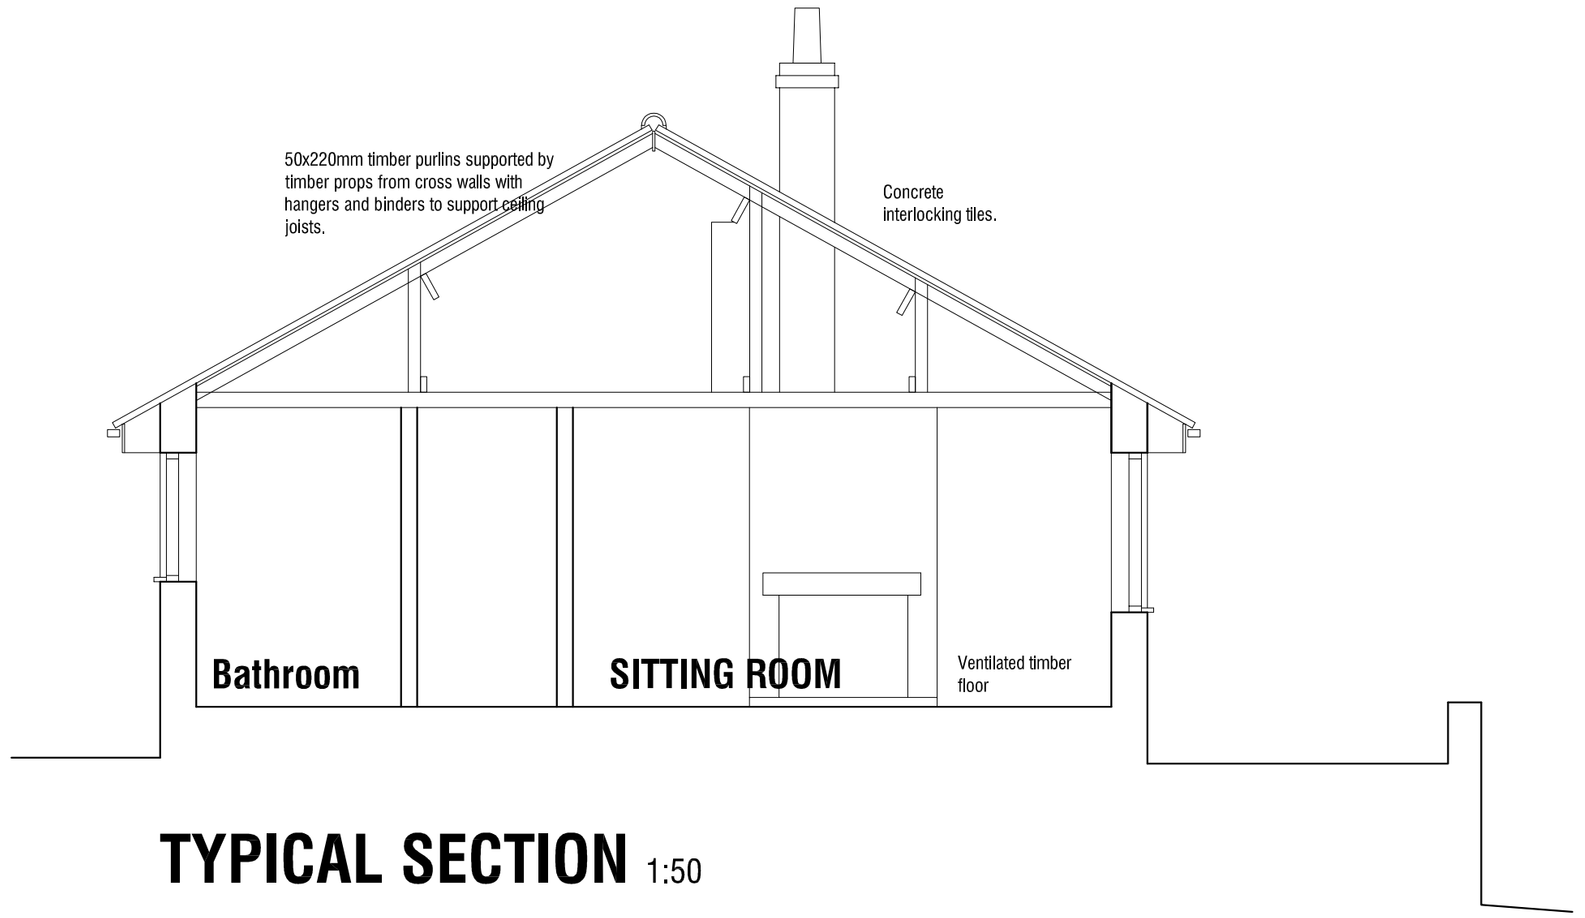

TYPICAL SECTION 1:50

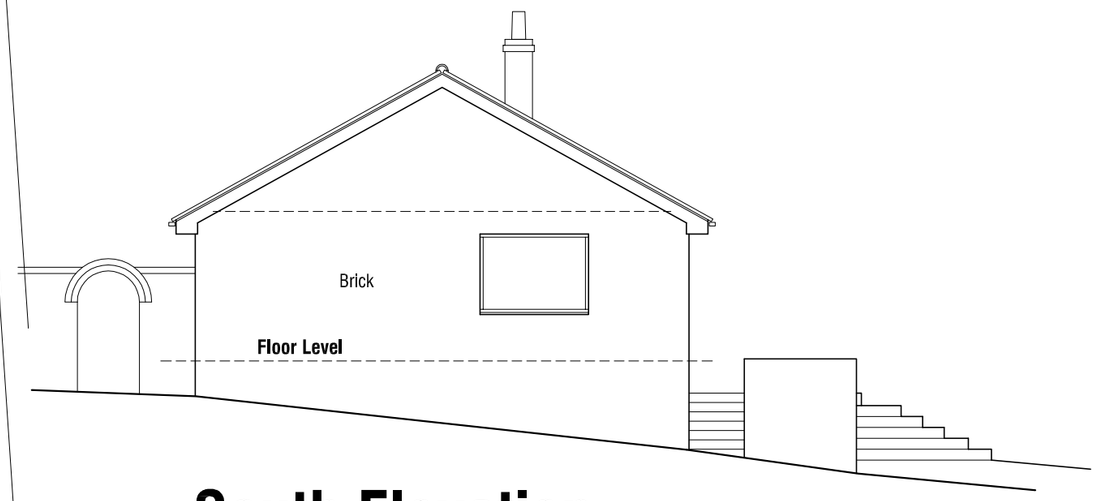

South Elevation 1:100

ALTERATIONS TO DWELLING
57 HIGH STREET
SILKSTONE
BARNSLEY

SURVEY

PLANS AND ELEVATIONS

mbooth design
architectural design and building consultants

Fairfield House
Berneslai Close Barnsley
S70 2FL
T: 01226 286256
M: 07881898300
E: mboothdesign@btconnect.com

Scale	1:50 1:100 @ A2	Drawn	MJB
Date	APRIL 2014	Ref.	12.62
Dwg No.	**S1**	Rev.	

0cm 2cm 4cm 6cm

Copyright mboothdesign. All dimensions in millimeters unless otherwise stated. Dimensions for setting out in existing buildings are to be checked and verified on site.