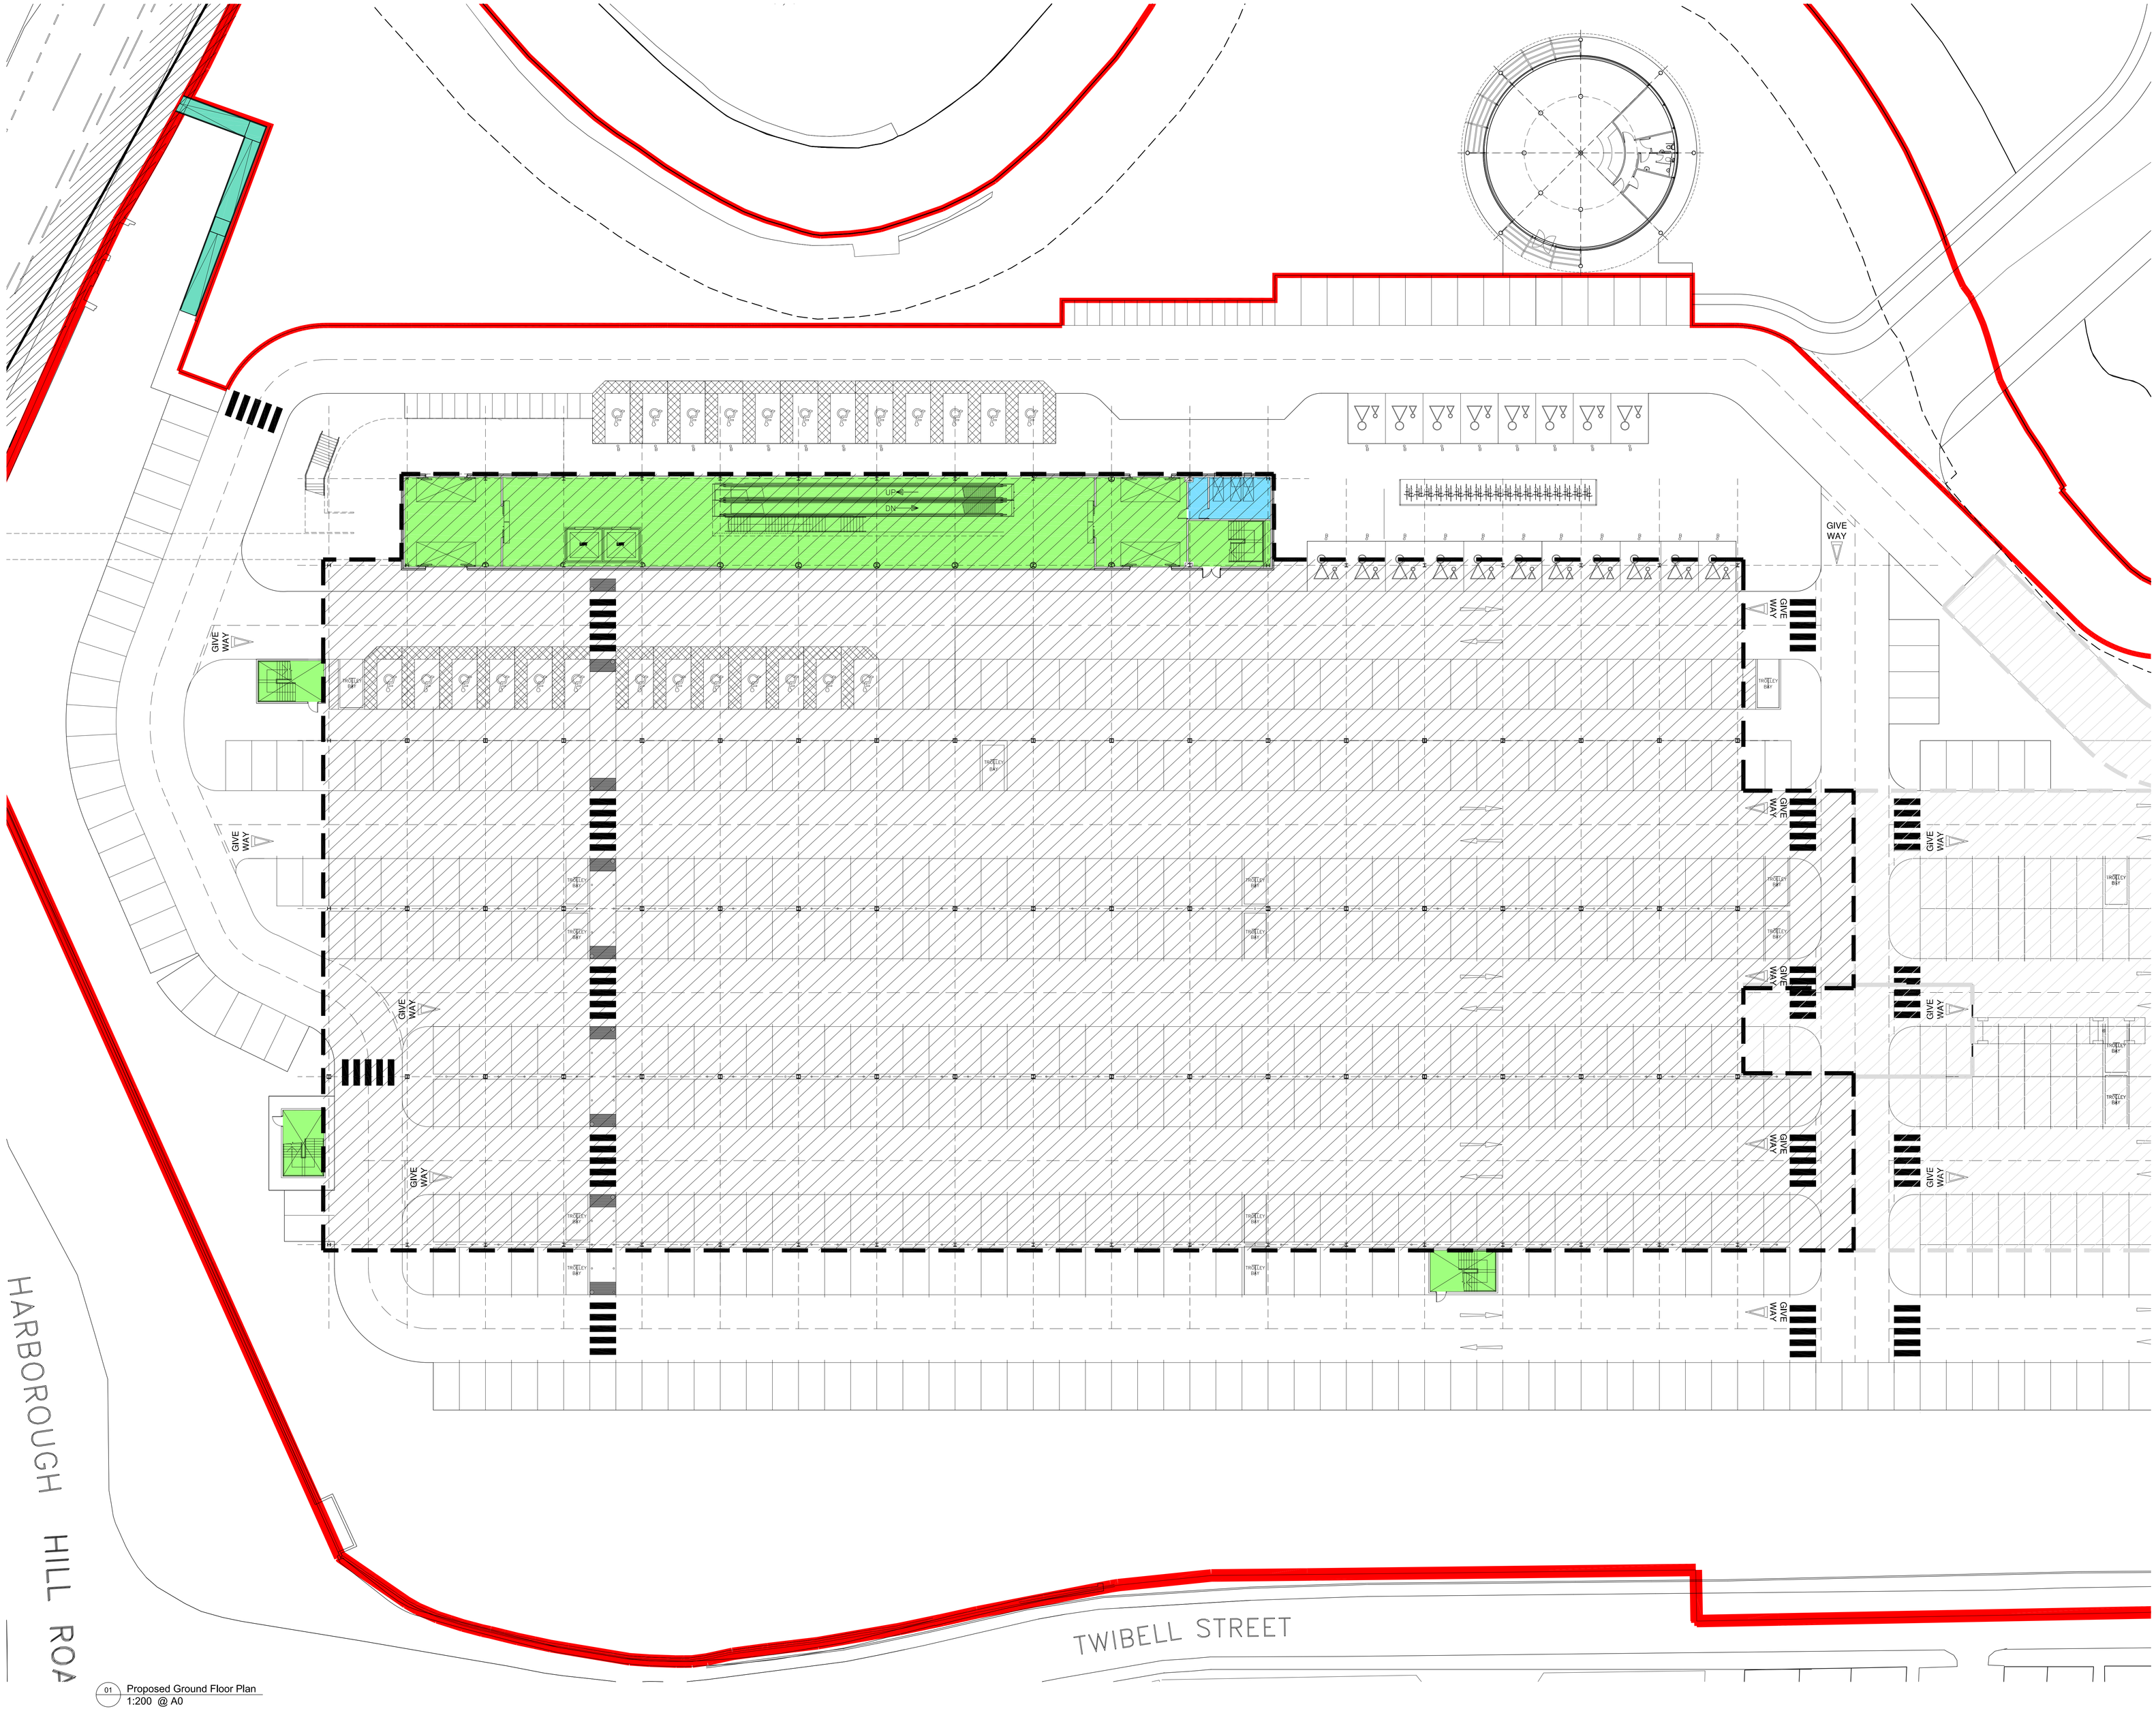

01 Proposed Ground Floor Plan
1:200 @ A0

Rev	Description	Date	By	Chk
C	SUPERSTORE FLOOR AREA REDUCED & PARKING AMENDED	18.03.12	PR	GB
B	CANPARK LAYOUT REVISED	04.10.12	PR	GB
A	SITE PLAN UPDATED TO SUIT NEW ROAD LAYOUT. RAMP TO HARBOROUGH HILL & STAIRS TO CAFE REVISED	14.11.11	PR	GB

Status: Planning ■ Tender □ Construction □ As Built □ — Purpose for Issue: PLANNING

Client
Peel Developments (UK) Ltd.

Contract
Proposed Development
Old Mill Lane
Barnsley

Drawing
Proposed Eco Store Ground Floor Plan

bateandtaylor architects
www.bate-taylor.co.uk
macintosh house
4a cambridge street
manchester m1 5gg
tel: 0161 236 0999
fax: 0161 236 0404
mail@bate-taylor.co.uk

Drawing No. MH403-202 Revision C
Scales 1:200 @ A0 Date AUG '11
Drawn PR Checked GB

This drawing is the copyright of the Architect and may not be reproduced without licence.
DO NOT scale from this drawing.