
5 NEVILE AVENUE

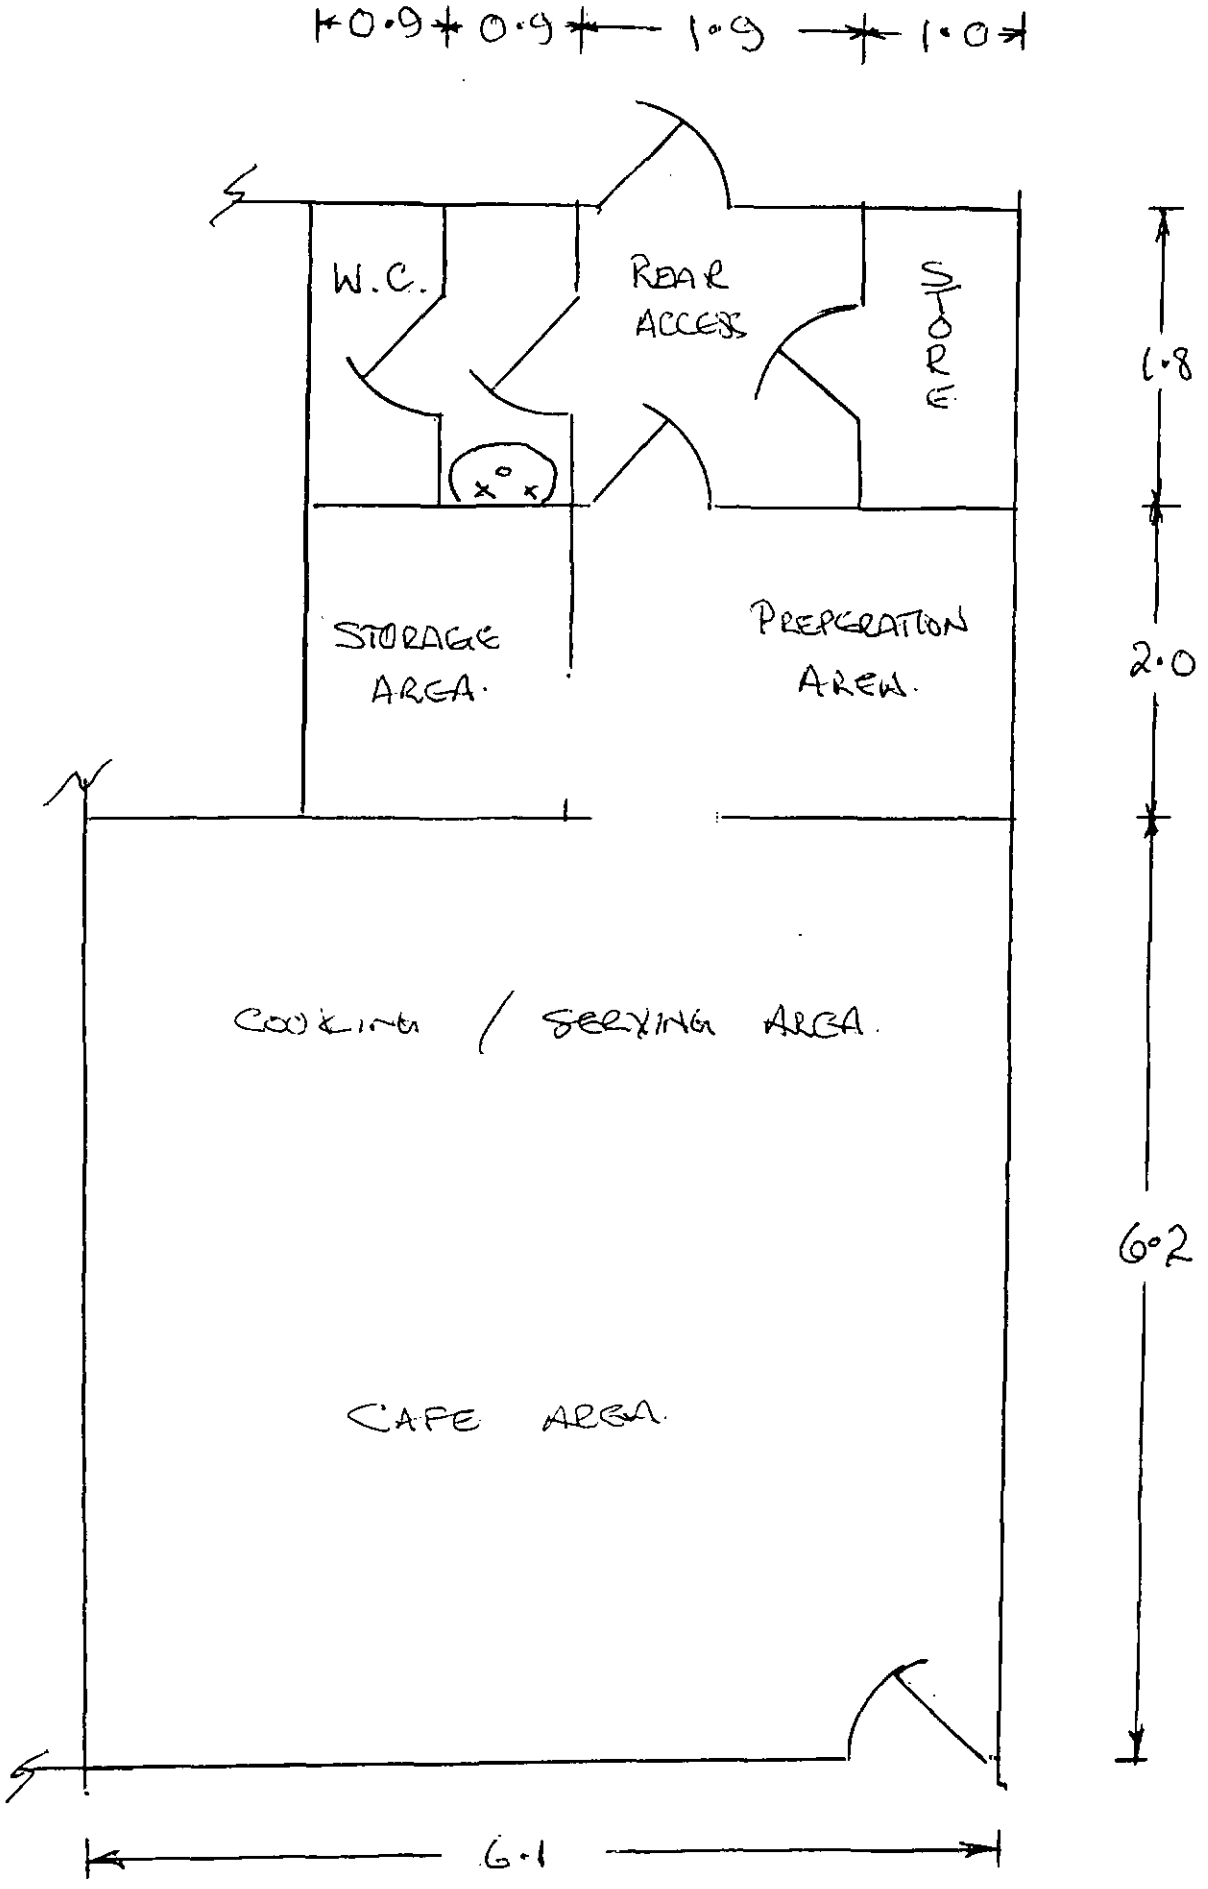


EXISTING & PROPOSED FLOOR PLAN
(NO ALTERATIONS PROPOSED)

SCALE 1:50

3 & 5 NEVILLE AVENUE

(GROUND FLOOR ONLY N°5)

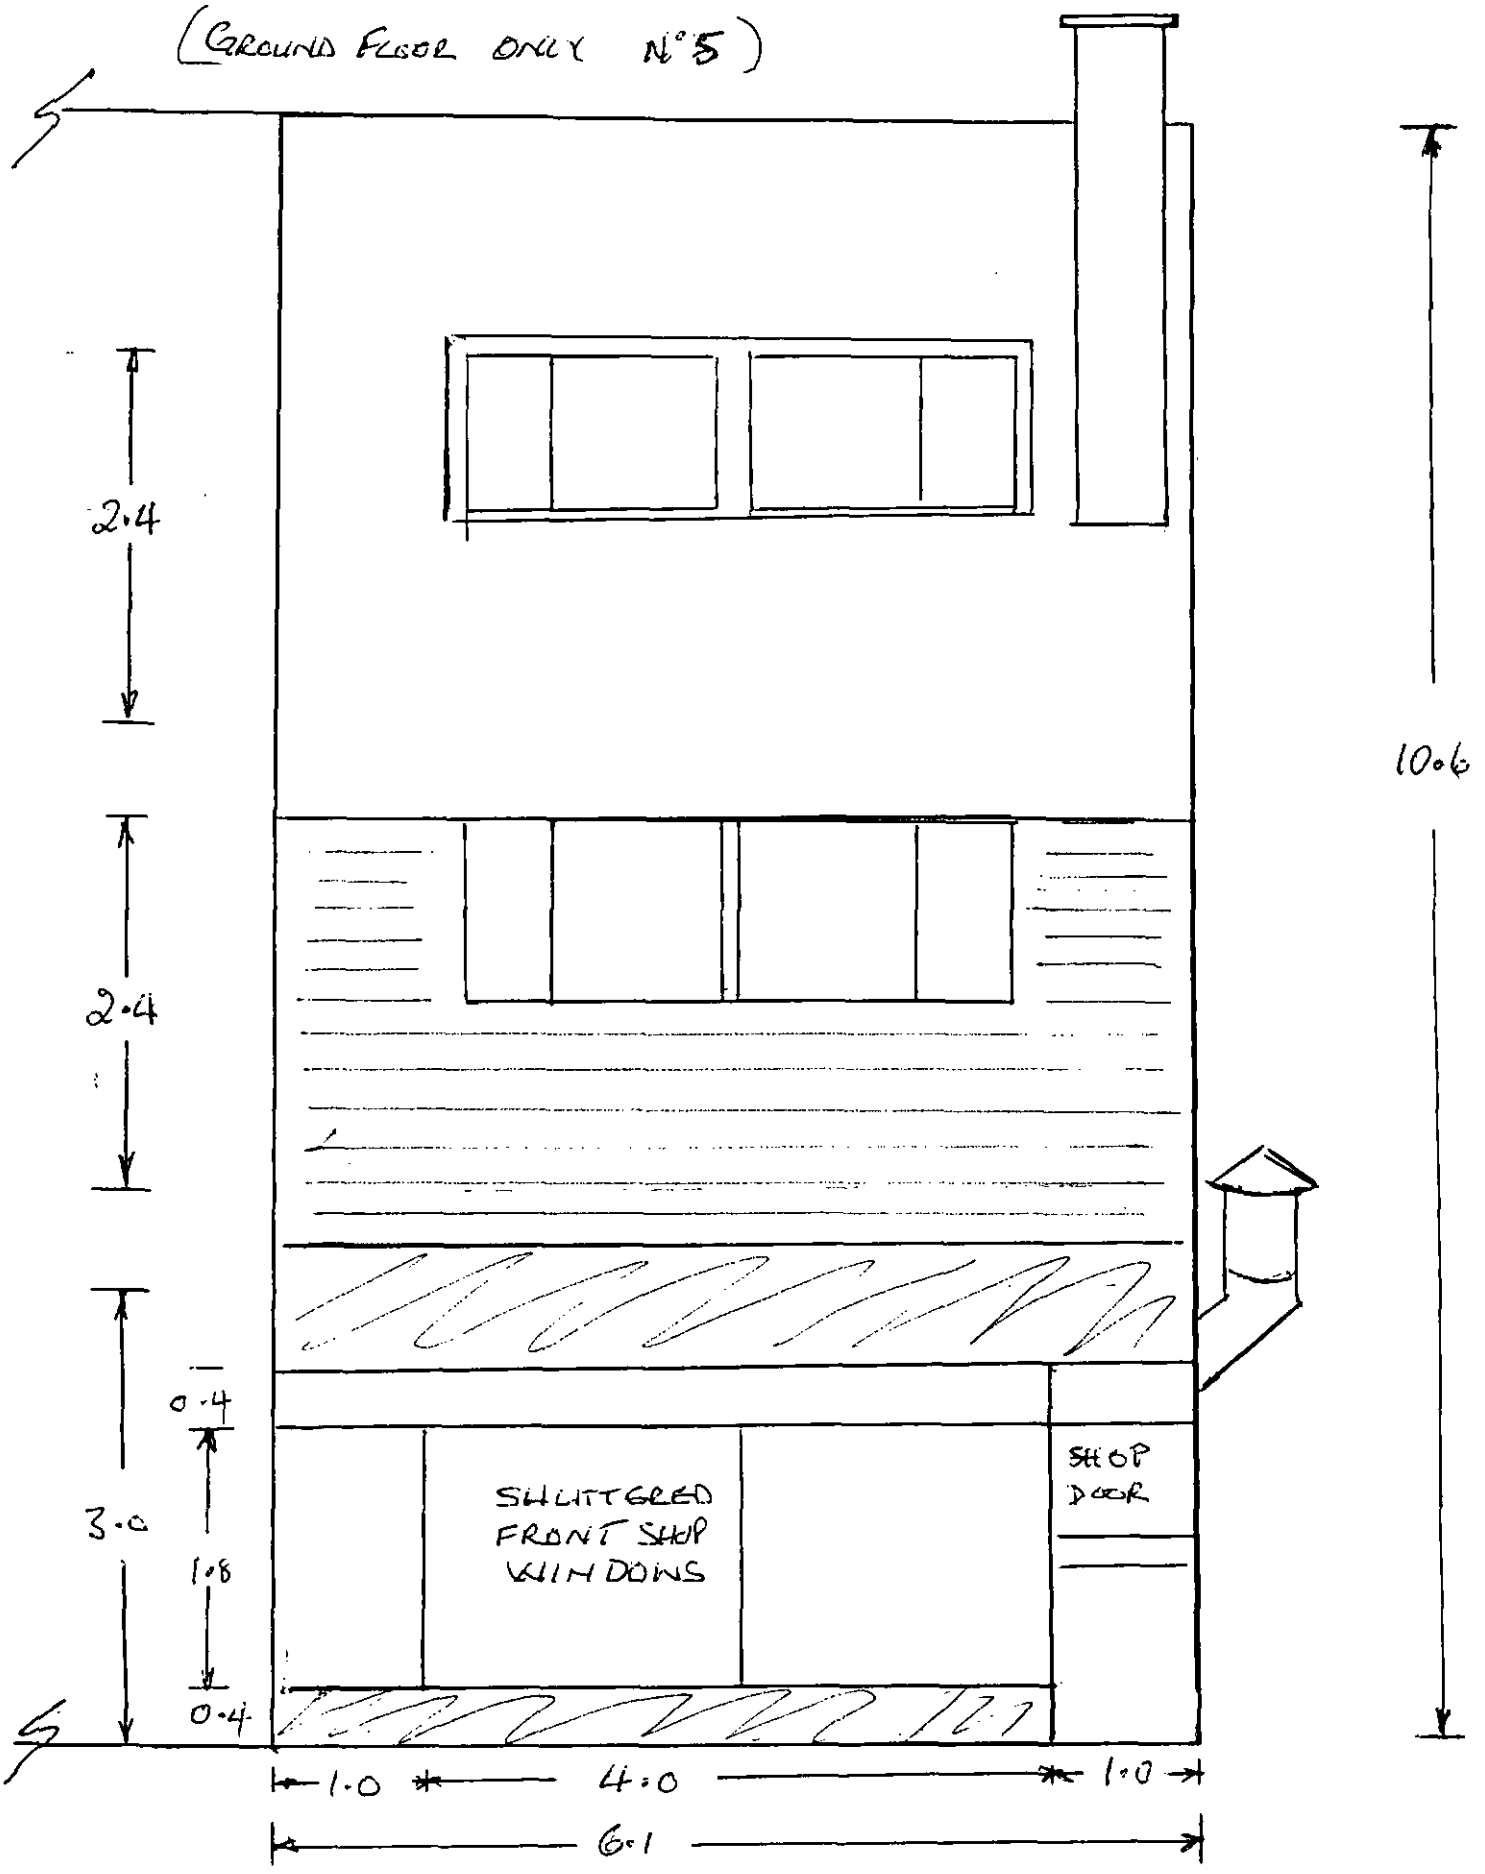


EXISTING & PROPOSED FRONT ELEVATION

(NO ALTERATIONS PROPOSED)

SCALE 1:50

3 & 5 NEVILLE AVENUE

(N° 5 = GROUND FLOOR ONLY)

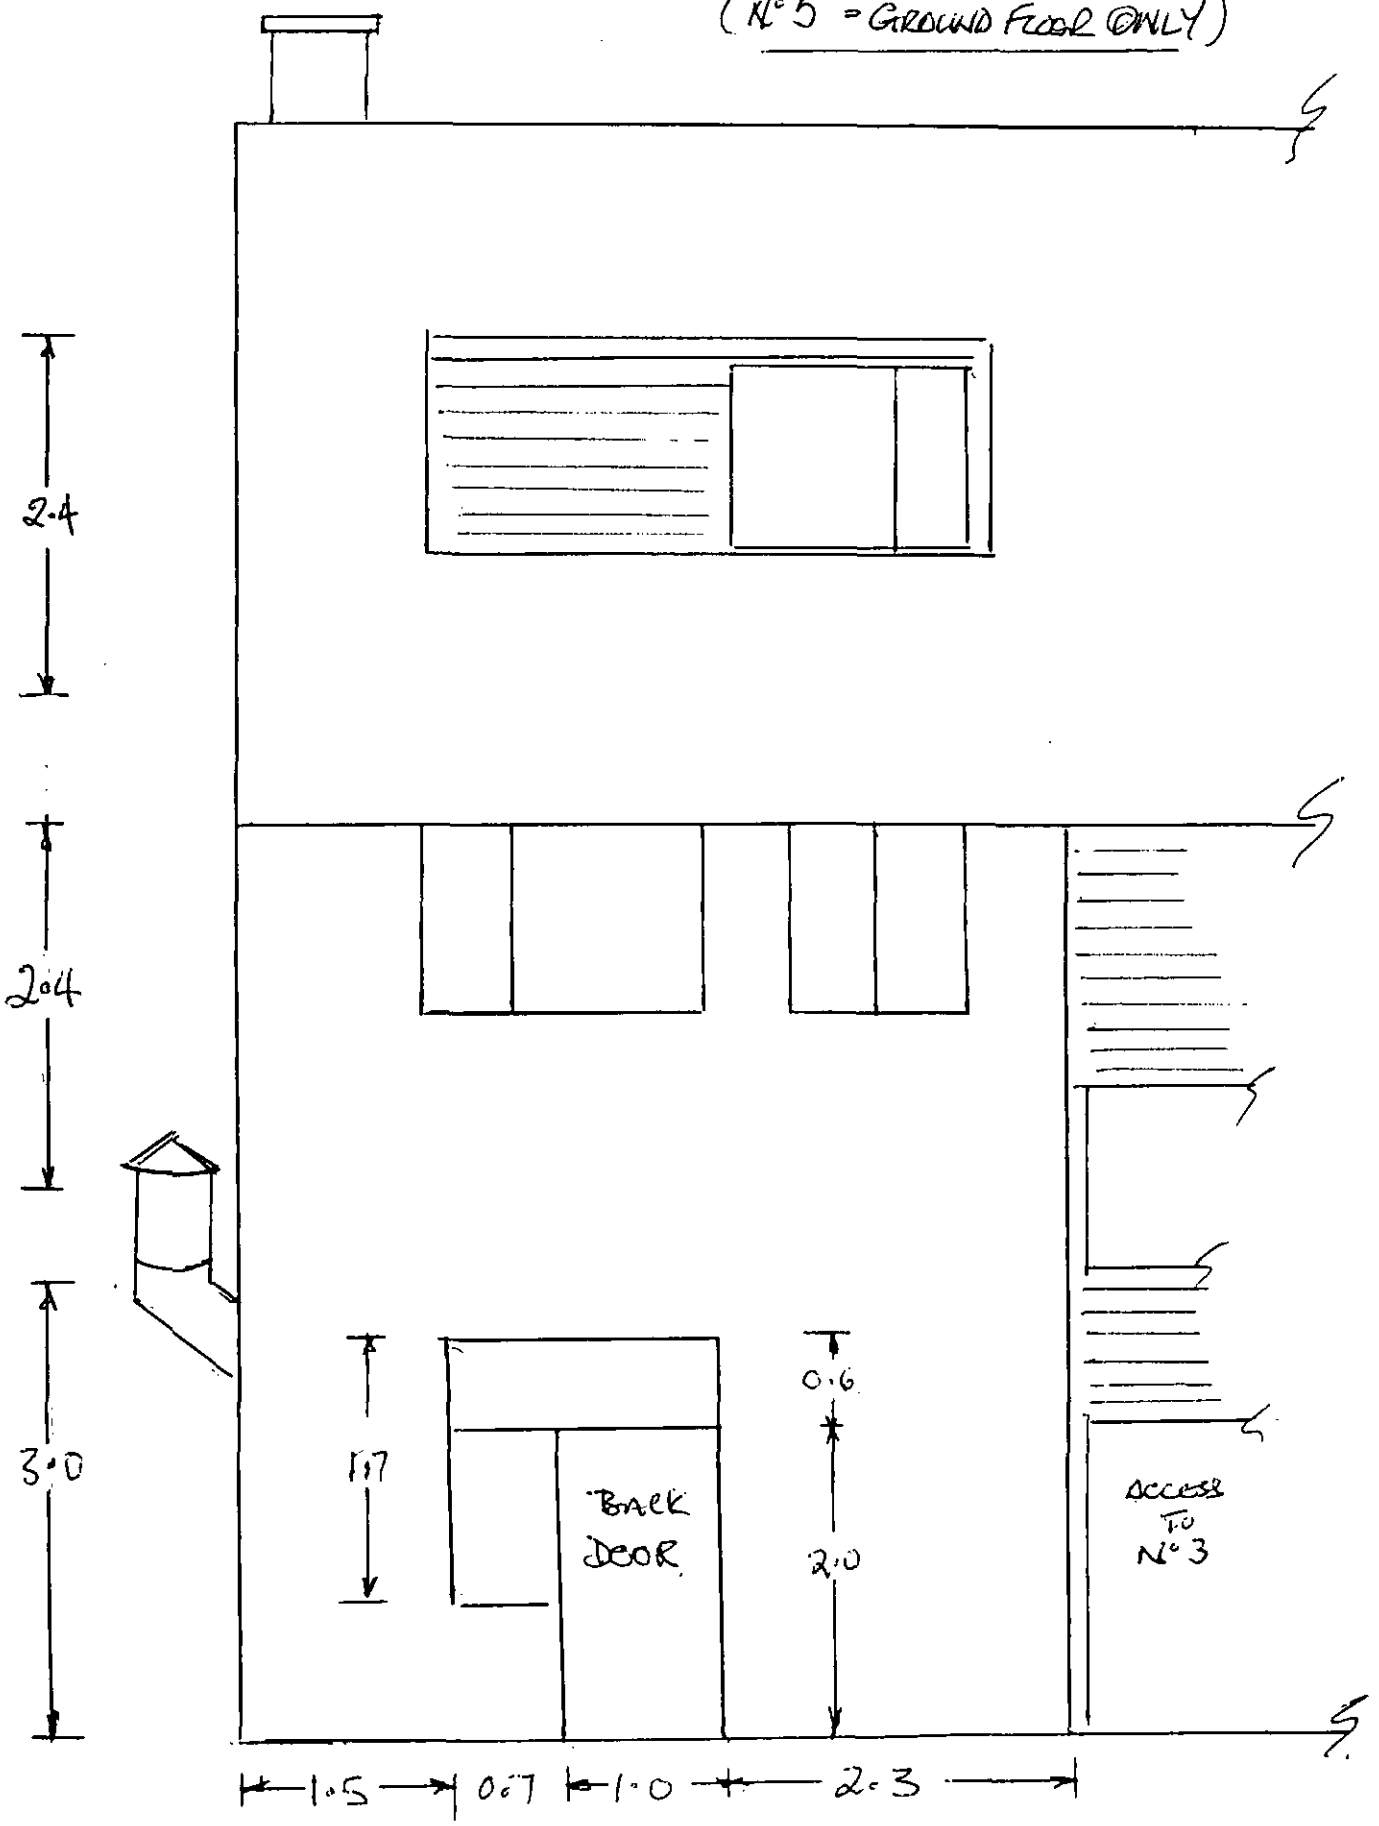


EXISTING & PROPOSED REAR ELEVATION

(NO ALTERATIONS PROPOSED)

SCALE 1:50

3 & 5 NEVILLE AVENUE

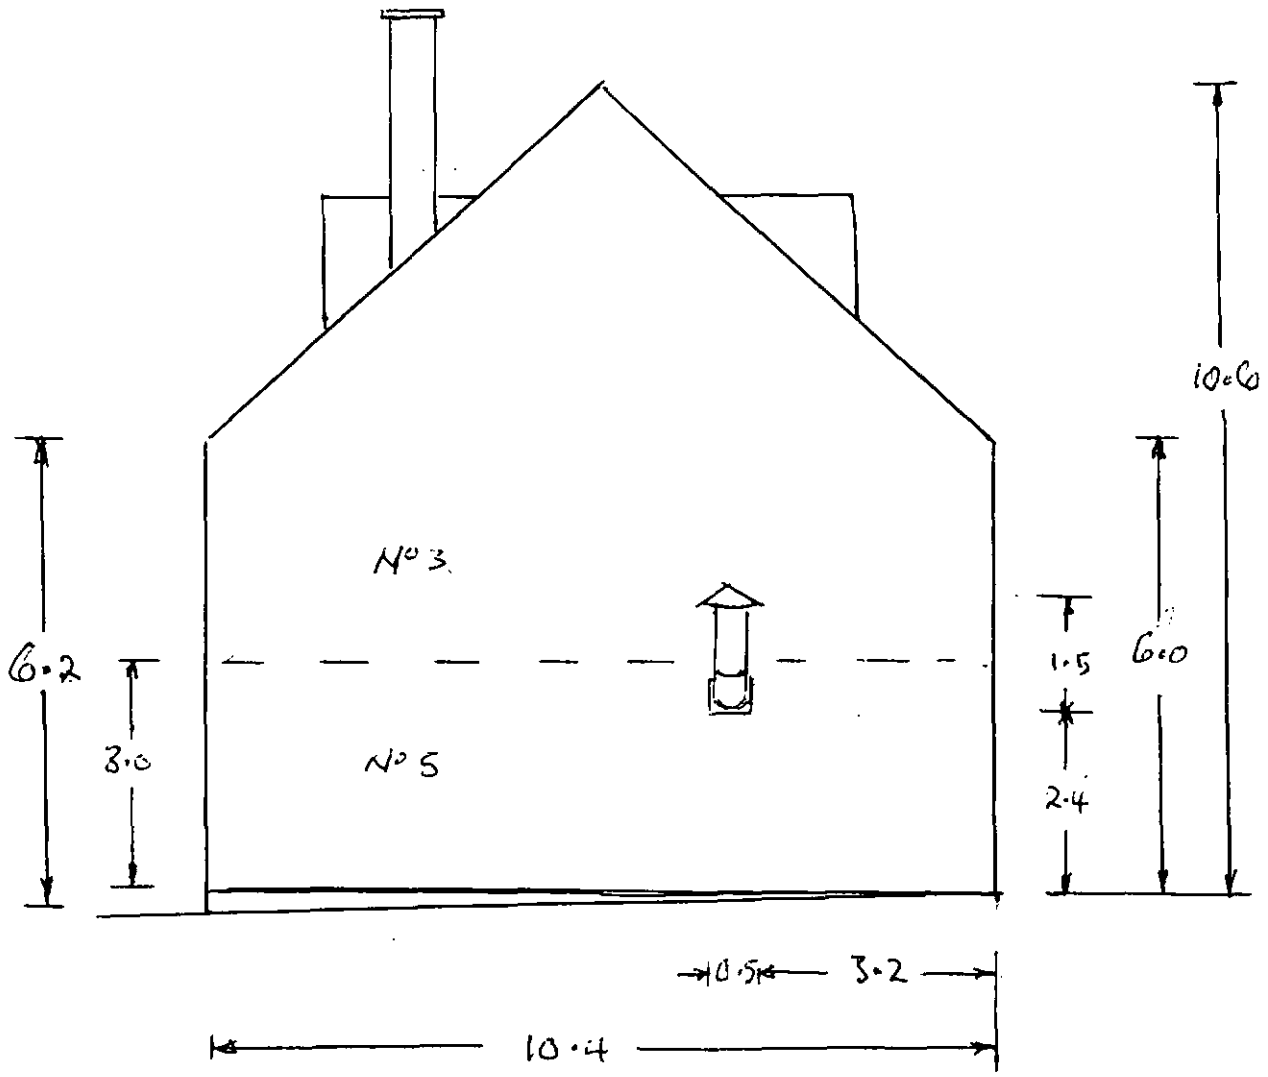

EXISTING & PROPOSED SIDE ELEVATION

SCALE 1:100