


COPYRIGHT: This drawing and design and all the information contained therein is the sole copyright of M J H Design and reproduction in any form is forbidden unless permission is obtained in writing.
NOTES:
All dimensions must be checked on site and not scaled from this drawing.

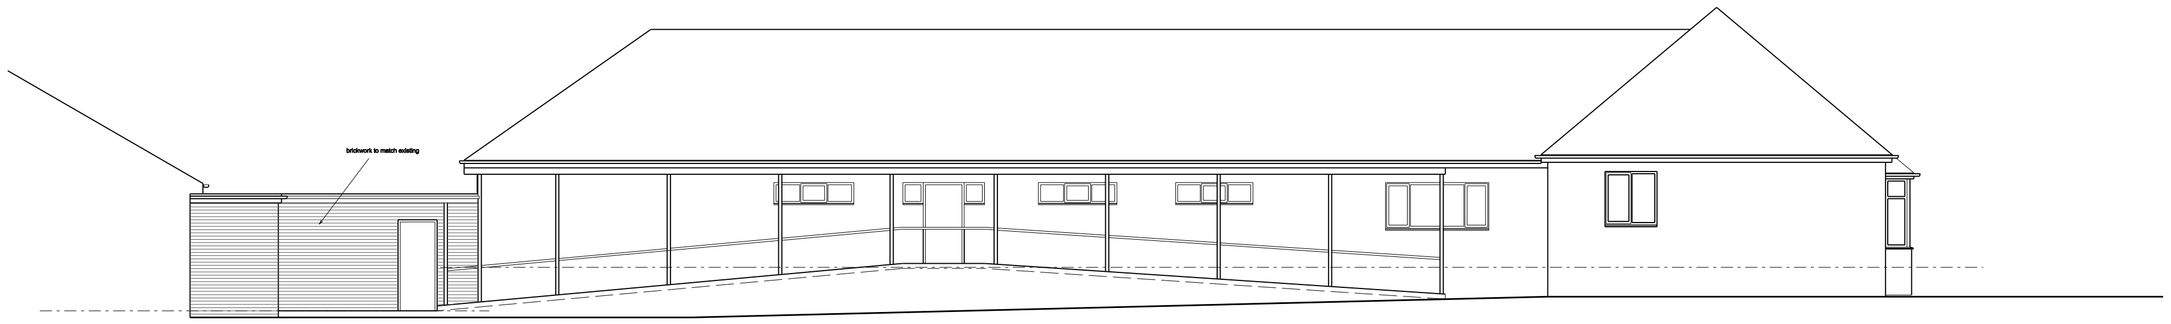

Proposed Front Elevation

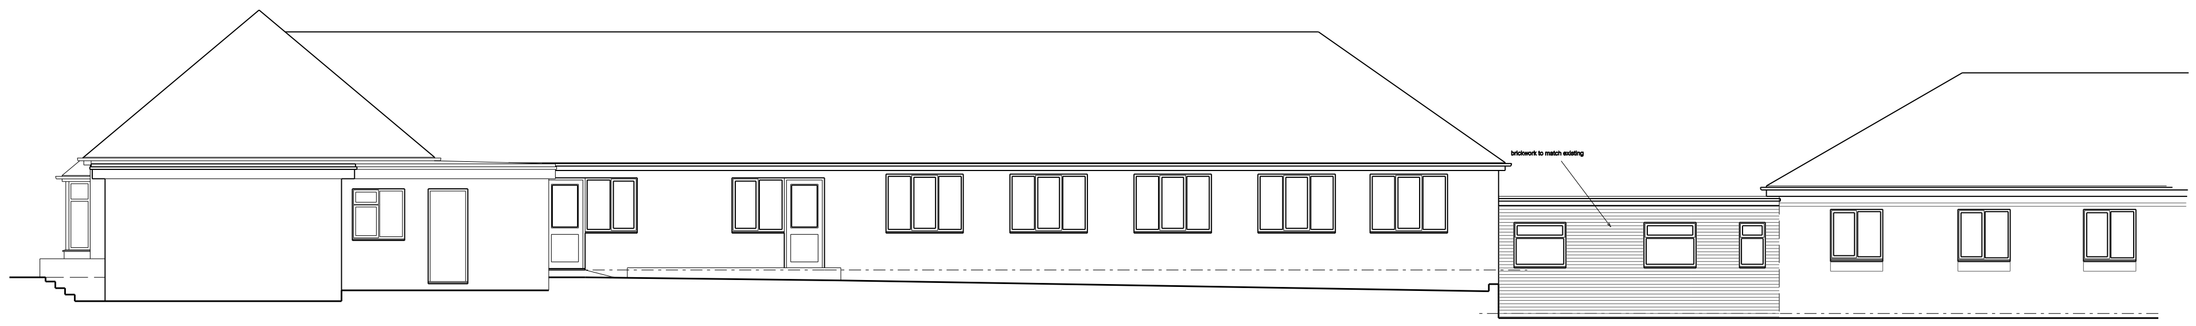

Proposed Rear Elevation

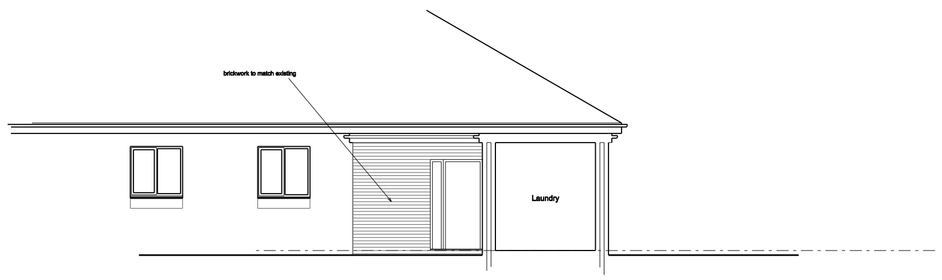

Proposed Side Elevation

A		
	Date	Revisions

© Copyright

MJH Design
Architectural Services

53 Bartholomew Street
Wombwell
Barnsley
S73 8LB

Tel: 07887548711
e-mail: concorde.mjharper@virgin.net

Client
Mr M. Younis

Project
Proposed Alterations
The Firs / Dorothy House
186C Dodworth Rod
Barnsley

Title
Proposed Elevations

Scale 1:100	
Drawn by MJH	Date Mar 2018
Drawing No. 1107-04	Revision