
Created By:


KNAPTON

Knapton ©


Homes By Strata House Type -Genoa

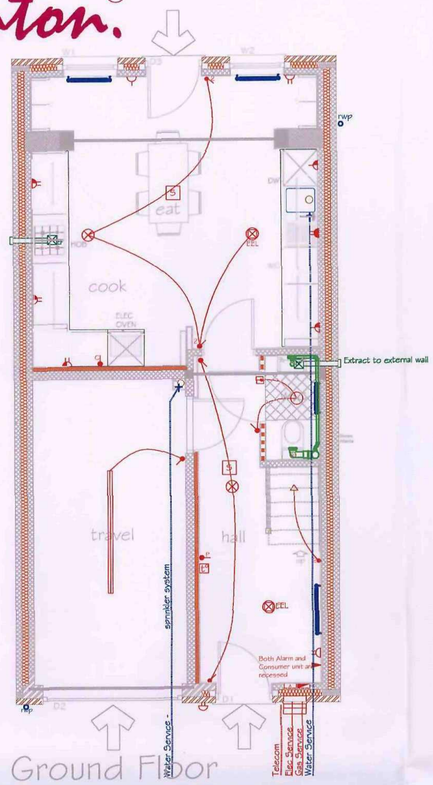


Ground Floor

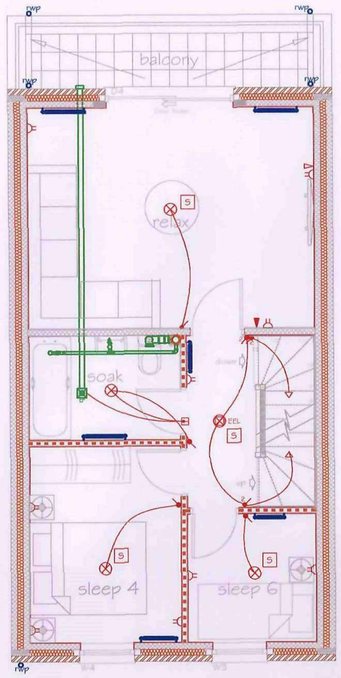

First Floor

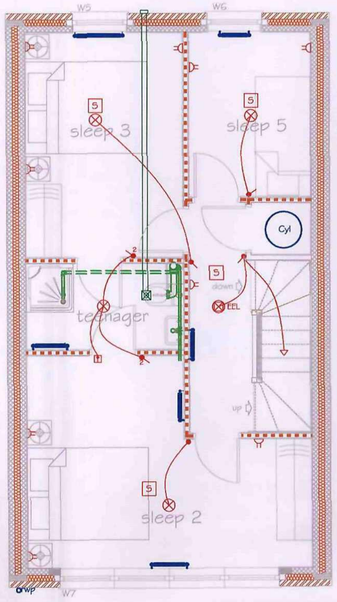

Second Floor

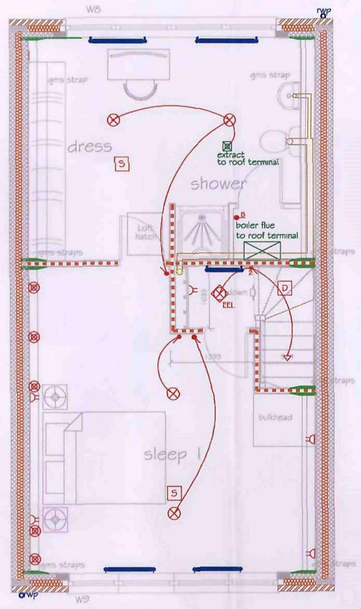

Third Floor


All work to be carried out in accordance with the requirements of the Building Regulations,Water Authority and the Construction (Design and Management) Regulations currently in force.

Do not scale from this drawing. Architect to be notified of any discrepancies.


Verify relevant dimensions on site before commencing work or preparing shop drawings. This drawing is copyright.

Rev:	Date:	Action:
A:	21-12-06	Stair,roof and sanitary details added,revisions to suit Eastwoods details dated Nov 2006
B:	04-01-07	DPC detail amended to suit Strata detail as per e-mail dated 03-01-07
C:	08-01-07	Cylinder re-positioned in roof space -note added
D:	01-02-07	Revised to suit "G-Life" detail and information addition.
E:	18-05-07	Amended to suit Strata req's
F:	01-06-07	450mm added to overall length as per Strata request.
G:	08-06-07	Updated Kitchen design added.
H:	26-06-07	Balcony drainage notes added
I:	04-07-07	Sprinkler positions indicated
J:	10-07-07	Internal doors amended to std metric dims
K:	17-07-07	D3 opening altered 1200mm
L:	01-08-07	Class A engineering bricks added to lintel positions as per structural engineers report
M:	07-08-07	Minor ammendments in Soak in accordance with 03-08-07 Life range ammendments
N:	22-08-07	Agreed square footage added.
O:	19-11-07	Relax layout reconfigured D243 label note added. Third floor flanking walls removed and floor area revised to 1661sqft
P:	22-11-07	Floor area corrected to 1661sqft
Q:	03-12-07	Sprinkler water service route shown. Teenager repositioned and Third Floor re-configured
R:	13-12-07	More options removed from standard floorplans
S:	20-12-07	FF blockwork wall reinstated between relax and soak
T:	02-01-08	Ammendments made in line with C,Day email dated 18-12-07 -D1 handed -Heating control programmer to be located in hallway -jack and jill ensuite doors adjusted -Third floor en-suite/dressing rm window amended.


Barnsley Metropolitan Borough Council
03 MAR 2008
Corporate Mail Room

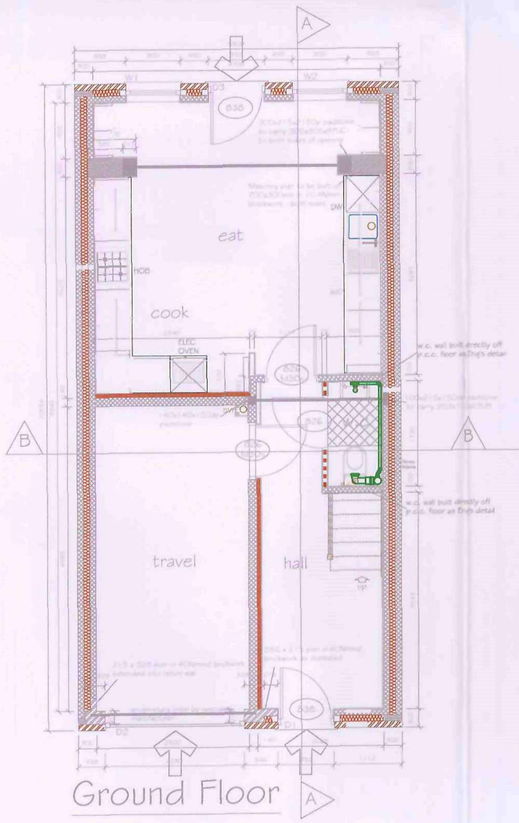


Ground Floor

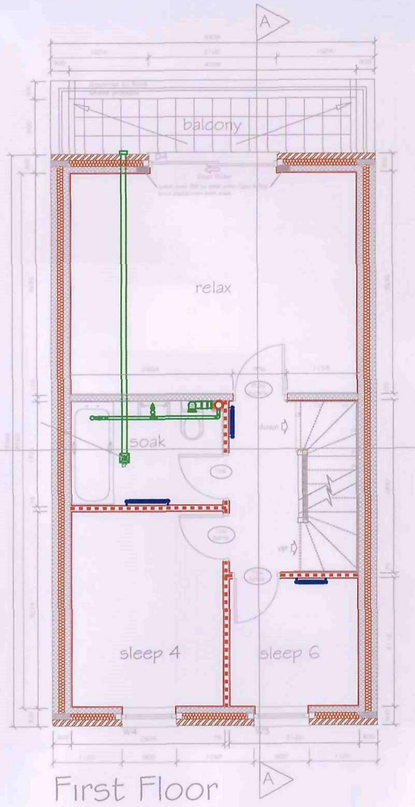

First Floor

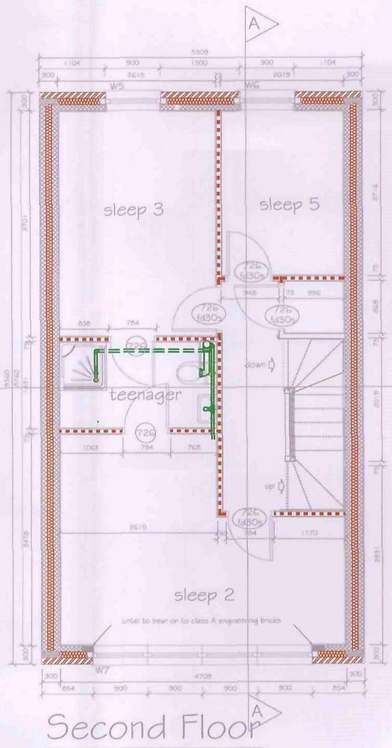

Second Floor

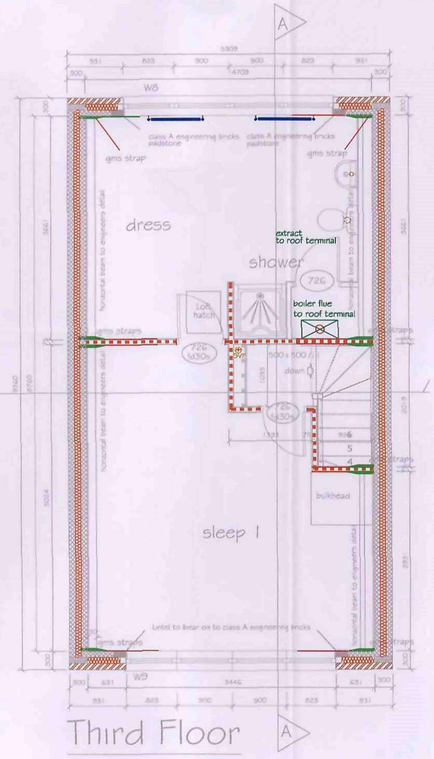

Third Floor

KEY:

100mm External Leaf

100mm Block Work Inner Leaf

75mm timber studwork partitions

75mm timber studwork partitions with insulation

Service Legend

- Single light switch.
- 2 way light switch.
- 3 way light switch.
- Pull chord switch
- Single pendant light point.
- Single pendant energy efficient light point.
- Wall mounted light point.
- Extract fan socket (2150 high)
- Extract fan
- Double switched socket.
- Sprinkler system outlet
- Room air heating stat control.
- Extract fan socket (2150 high)
- Radiator Position
- Ceiling mounted extractor fan.
- Immersion heater switch.
- Multi-plate
- BT point.
- TV point.
- Shaver socket.
- Door bell push.
- Alarm.
- Consumer unit.
- External tap.
- Fluorescent Strip
- TV aerial socket.
- Double socket below worktop.
- Cooker isolator switch (1050 high)
- Boiler switch (1050 high)
- Programmer (1050 high)
- Single switched socket above worktop.
- Double switched socket above worktop.

NB: ELECTRICAL COMPONENT HEIGHTS ABOVE FFL TO COMPLY WITH APPROVED DOCUMENT PART M.

homes by strata

strata homes limited quay point lakeside doncaster DN4 5PL
T 01302 308508 F 01302 308501 www.homesbystrata.co.uk

scale: 1:50 | drawn by: GRT | app'd by: | date: 27/03/07

Project: HOUSE TYPES
LIFE

Drawing: GENOA 1661 sq.ft.
FLOOR PLANS

Drawing Number: House Ref LIFE 15 . Drawing 01


Revision T

Created By:


KNAPTON

& Knapton ©


Homes by Strata House type – Limoges

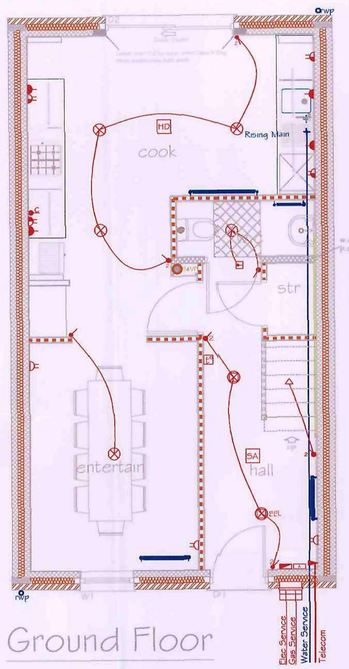


Ground Floor

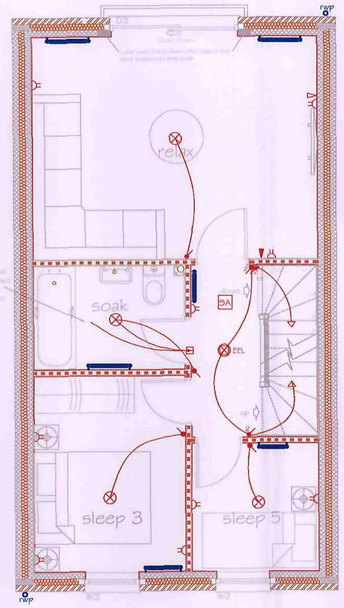


First Floor

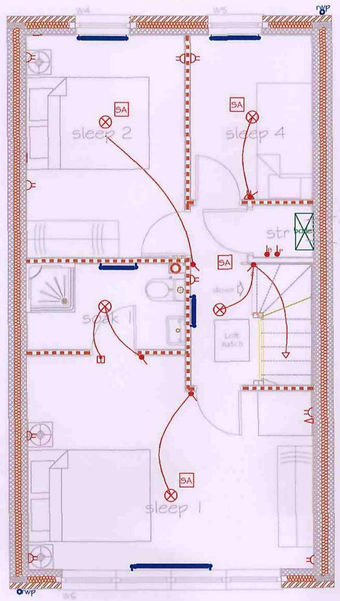


Second Floor

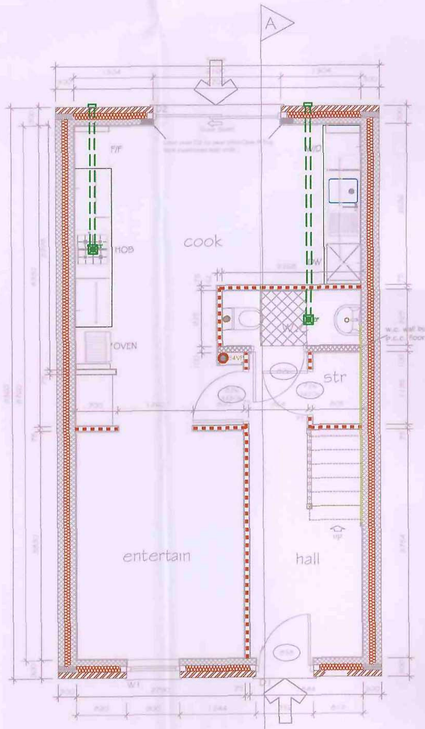

Ground Floor

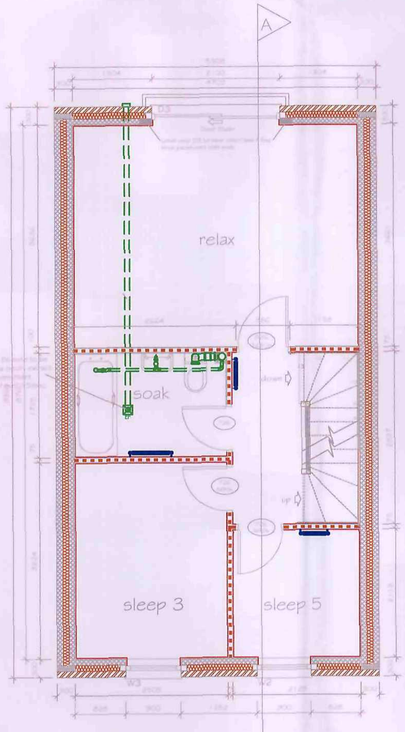

First Floor

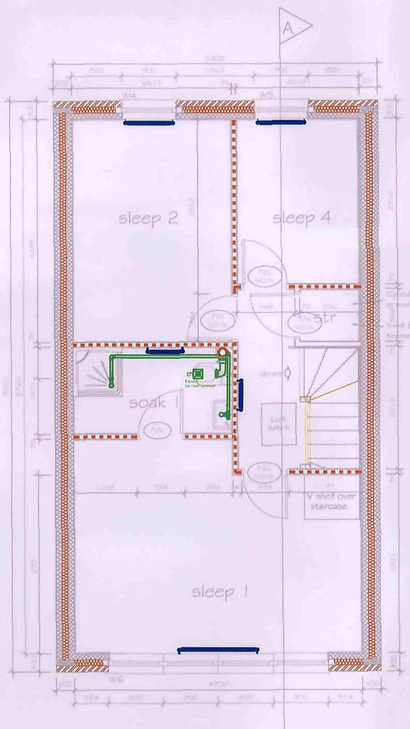

Second Floor

All work to be carried out in accordance with the requirements of the Building Regulations,Water Authority and the Construction (Design and Management) Regulations currently in force.

Do not scale from this drawing. Architect to be notified of any discrepancies.

Verify relevant dimensions on site before commencing work or preparing shop drawings. This drawing is copyright.

Rev:	Date:	Action:
A:	18-10-06:	Drawings updated to suite comments made during the meeting on 04-10-06
B:	23-10-06:	Radiator Positions added as per Coates Design Partnership ltd design.
C:	27-10-06:	House types ammended to suite comments made during the meeting on 25/10/06
D:	27-11-06:	Construction section,coursing section, ground floor detail added
E:	21-12-06:	Stair,roof and sanitary details added,revisions to suit Eastwoods details dated Nov 2006
F:	04-01-07:	DPC detail amended to suit Strata detail as per e-mail dated 03-01-07
G:	08-01-07:	Cylinder re-positioned in roof space -note added
H:	25-01-07:	Walls amended to 300mm allround. Minor amendments made in line with Strata based comments.
I:	03-05-07:	Amended to suit Strata reqts
J:	09-05-07:	Note added to GF w.c. wall
K:	31-05-07	450mm added to overall length as per Strata request.
L:	19-06-07	Floor area corrected to 1322sqft. Rads to entertain and sleep 3 repositioned
M:	05-07-07	Step up to entertain removed to suit Strata requirements
N:	17-07-07	D2 & D3 opening altered to 1200mm
O:	07-08-07	Minor amendments in Soak in accordance with 03-08-07 Life range amendments
P:	08-11-07	Relax layout reconfigured D243 lintel note added.
R:	03-12-07	Soak 1 repositioned to open up sleep1
S:	11-12-07	Wall between relax and soak corrected to stud wall

KEY

- 100mm External Leaf.
- 100mm Block Work Inner Leaf
- 75mm timber studwork partitions
- 75mm timber studwork partitions with insulation

Service Legend

- Single light switch.
- 2 way light switch.
- 3 way light switch.
- Pull chord switch
- Single pendant light point.
- Single pendant/energy efficient light point.
- Wall mounted light point.
- Extract fan socket (2150 high)
- Extract fan
- Double switched socket.
- Heat Detector
- Smoke alarm.
- Room air heating stat control.
- Extract fan socket (2150 high)
- Radiator Position
- Ceiling mounted extractor fan.
- Immersion heater switch.
- Multi-plate
- BT point.
- TV point.
- Shaver socket.
- Door bell push.
- Alarm.
- Consumer unit.
- External tap.
- Fluorescent Strip
- TV aerial socket.
- Double socket below worktop.
- Cooker isolator switch (1050 high)
- Boiler switch (1050 high)
- Programmer (1050 high)
- Single switched socket above worktop.
- Double switched socket above worktop.

NB: ELECTRICAL COMPONENT HEIGHTS ABOVE FFL TO COMPLY WITH APPROVED DOCUMENT PART M.

Barnsley Metropolitan Borough Council
03 MAR 2008
Generate Mail Room

homes by strata

strata homes limited quay point lakeside doncaster DN4 5PL
T 01302 308508 F 01302 308501 www.homesbystrata.co.uk

scale: 1:50 | drawn by: GRT | app'd by: | date: 27/03/07

Project: HOUSE TYPES
LIFE TYPE

Drawing: LIMOGES 1322 sq.ft.
FLOOR PLANS

Drawing Number: House Ref LIFE 13 . Drawing 01

Revision S