Mr & Mrs R Self
10 Stainborough Close
Dodworth
Barnsley
S75 3RD

Planning Application

CONTENTS

1. Location plan @ 1 : 1250
2. Architectural Drawings

PREPARED BY :

QUILL ARCHITECTURE

7 Mulberry Close, Darfield, Barnsley, South Yorkshire
S73 9NN. Tel:- 01226 755446

Ordnance Survey®

OS Sitemap®



Produced 27.07.2009 from the Ordnance Survey National *Geographic Database and incorporating surveyed revision* available at this date. © Crown Copyright 2009.

Reproduction in whole or part is prohibited without the prior permission of Ordnance Survey.

Ordnance Survey, the OS Symbol and OS Sitemap are registered trademarks of Ordnance Survey, the national mapping agency of Great Britain.

The representation of a road, track or path is no evidence of a right of way.

The representation of features as lines is no evidence of a property boundary.

Metres
0 20 40

Scale 1:1250

Supplied by: **Blackwell M and D C**
Serial number: 02004600
Centre coordinates: 431702.63 404815.75


Further information can be found on the OS Sitemap Information leaflet or the Ordnance Survey web site: www.ordnancesurvey.co.uk

STAINBOROUGH CLOSE

DO NOT SCALE DRAWING

ALL DIMENSIONS IN MILLIMETRES

IF IN DOUBT ASK

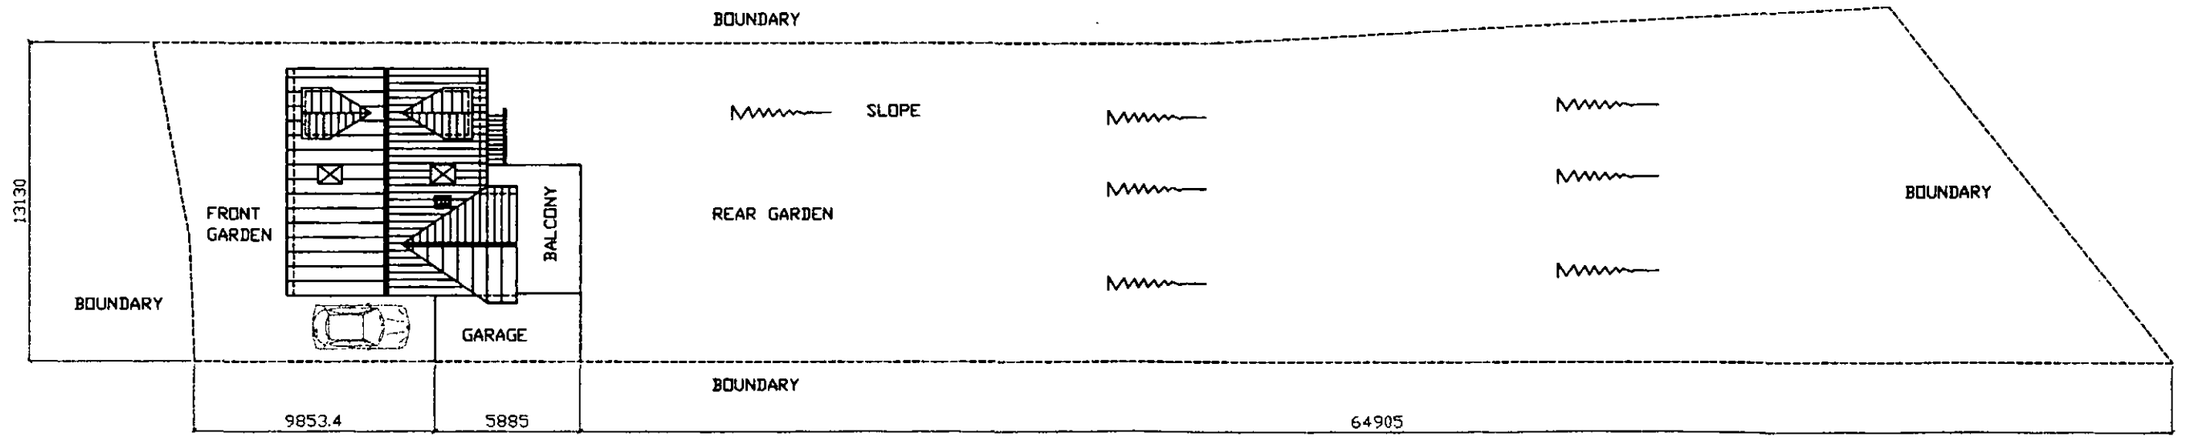

CLIENT
MR & MRS R SELF
10 STAINBOROGH CLOSE
DODWORTH, BARNSLEY, S YORKS

TITLE
DRAWING SHOWING PROPOSED SITE LAYOUT

Quill ARCHITECTURE©

THIS DRAWING IS COPYRIGHT AND MUST NOT BE USED OR DISCLOSED IN ANY WAY EXCEPT WHERE AUTHORIZED IN WRITING BY QUILL ARCHITECTURE.

TELEPHONE (01226) 755446 REG No 5210984

SCALE 1 : 250 | DRAWN AD


DATE 18/04/12 | REV

DRG No CAD/QA/1201

DO NOT SCALE DRAWING

ALL DIMENSIONS IN MILLIMETRES

IF IN DOUBT ASK

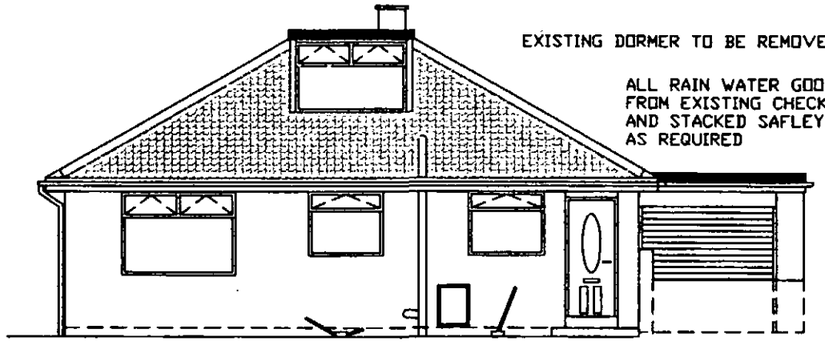


EXISTING DORMER TO BE REMOVED

ALL RAIN WATER GOODS TO BE REMOVED FROM EXISTING CHECKED FOR WORTHINESS AND STACKED SAFLEY OF SITE FOR RE-USE AS REQUIRED

FRONT ELEVATION


ALL EXISTING DOORS & WINDOWS TO REMAIN IN SITU

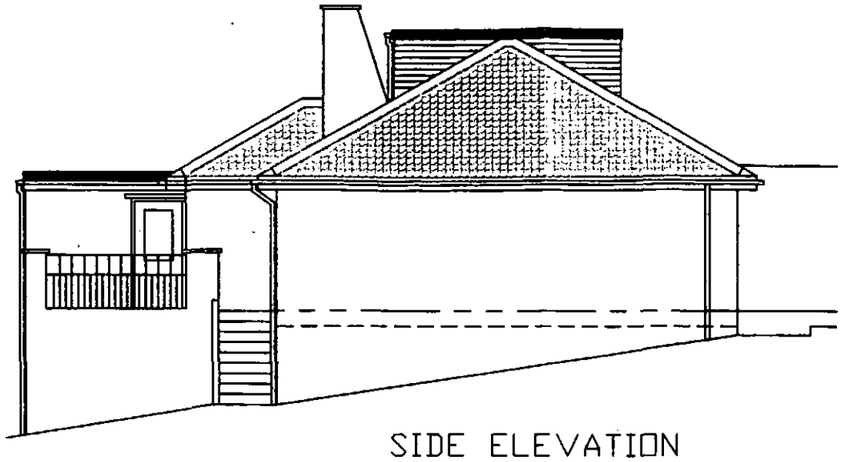

SIDE ELEVATION
(FACING No 9)

ALL EXISTING ROOF TILES TO BE CAREFULLY REMOVED FOR RE-USE OVER NEW ROOF


ALL EXISTING ROOF TILES TO BE STACKED IN A SAFE POSITION AWAY FROM THE CONSTRUCTION AND PREPARED READY FOR RE-USE OVER FRONT ELEVATION

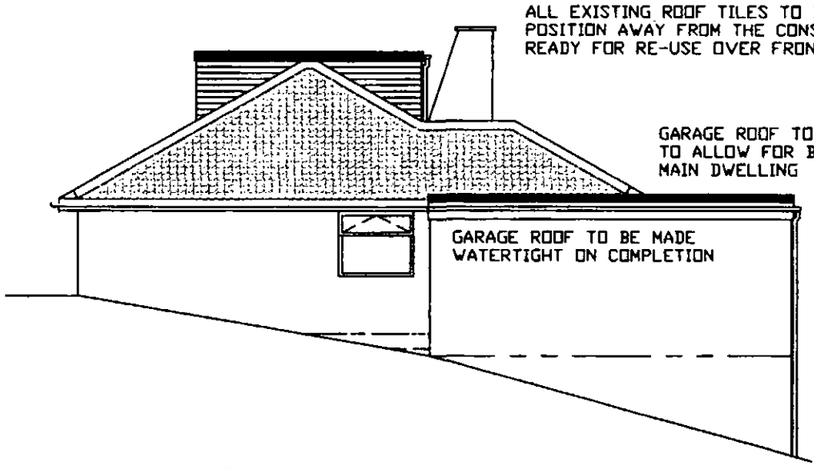

GARAGE ROOF TO BE STRIPPED BACK AS REQUIRED TO ALLOW FOR BRICKWORK TO BE HEGHTENED ON MAIN DWELLING

GARAGE ROOF TO BE MADE WATERTIGHT ON COMPLETION


SIDE ELEVATION
(FACING No 11)

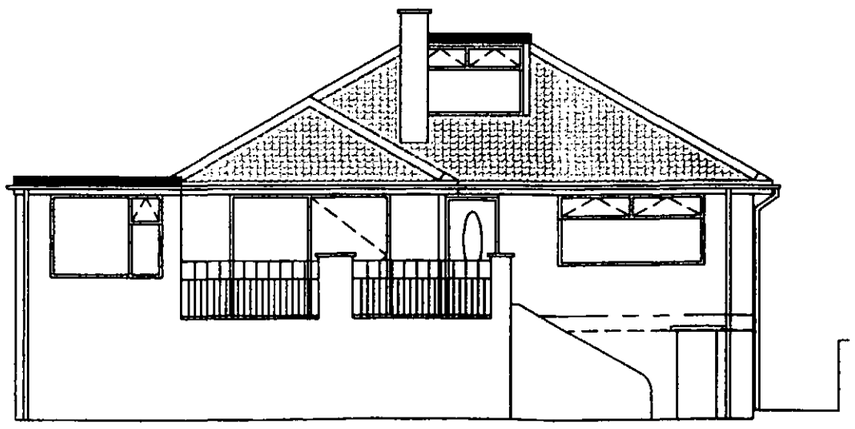


REAR ELEVATION

CLIENT MR & MRS R SELF 10 STAINBOROGH CLOSE DODWORTH, BARNSLEY, S YORKS	TITLE DRAWING SHOWING EXISTING ELEVATIONS	Quill ARCHITECTURE©	THIS DRAWING IS COPYRIGHT AND MUST NOT BE USED OR DISCLOSED IN ANY WAY EXCEPT WHERE AUTHORIZED IN WRITING BY QUILL ARCHITECTURE. TELEPHONE (01226) 755446 REG No 5210984	SCALE 1 : 100	DRAWN AD
				DATE 18/04/12	REV
				DRG No CAD/QA/1202	

DO NOT SCALE DRAWING ALL DIMENSIONS IN MILLIMETRES IF IN DOUBT ASK

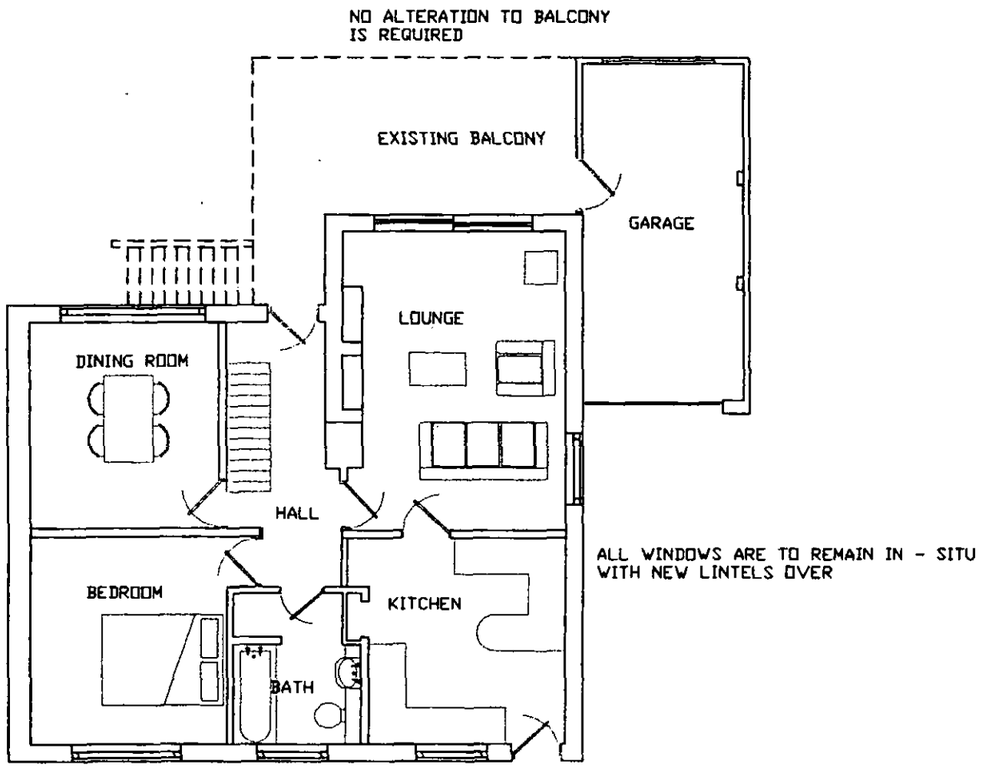


GROUND FLOOR LAYOUT

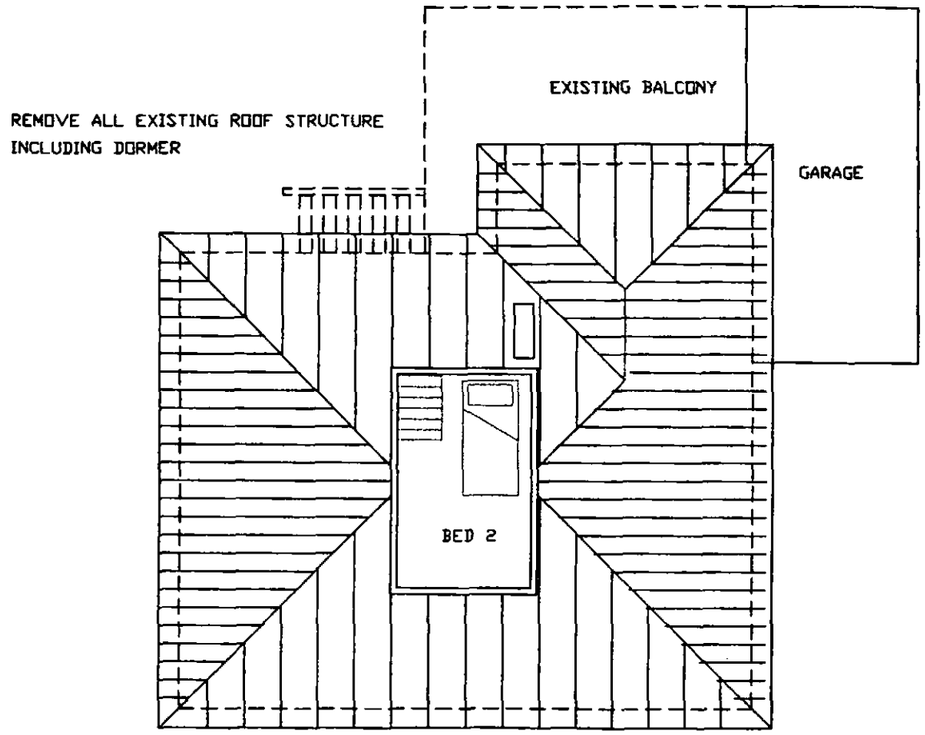


FIRST FLOOR LAYOUT

CLIENT MR & MRS R SELF 10 STAINBOROGH CLOSE DODWORTH, BARNSLEY, S YORKS	TITLE DRAWING SHOWING EXISTING GROUND & FIRST FLOOR LAYOUTS	Quill ARCHITECTURE©	THIS DRAWING IS COPYRIGHT AND MUST NOT BE USED OR DISCLOSED IN ANY WAY EXCEPT WHERE AUTHORIZED IN WRITING BY QUILL ARCHITECTURE. TELEPHONE (01226) 755446 REG No 5210984	SCALE 1 : 100 DATE 18/04/12 DRG No CAD/QA/1203	DRAWN AD REV


DO NOT SCALE DRAWING | ALL DIMENSIONS IN MILLIMETRES | IF IN DOUBT ASK

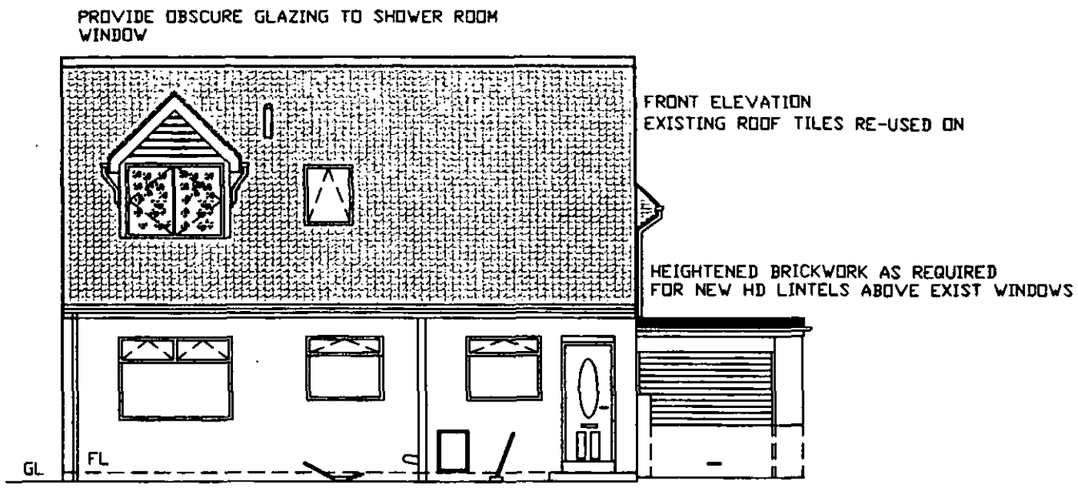


FRONT ELEVATION

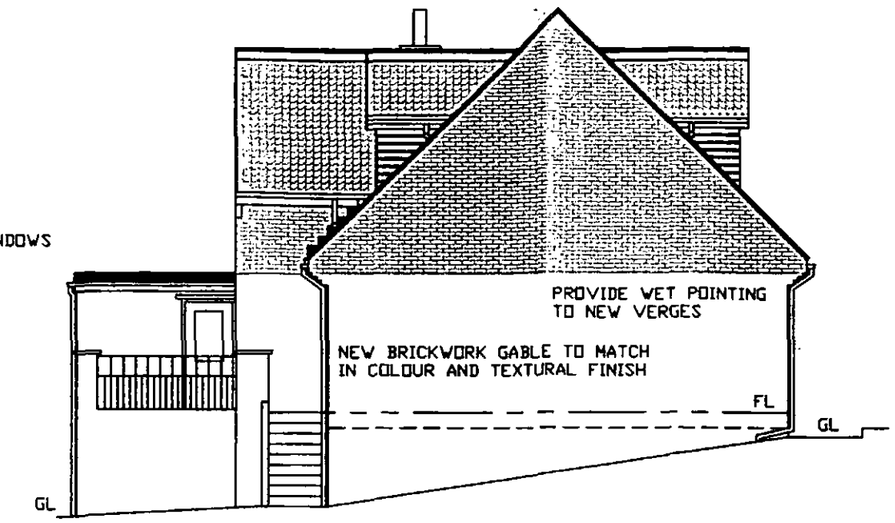

SIDE ELEVATION
(FACING No 9)

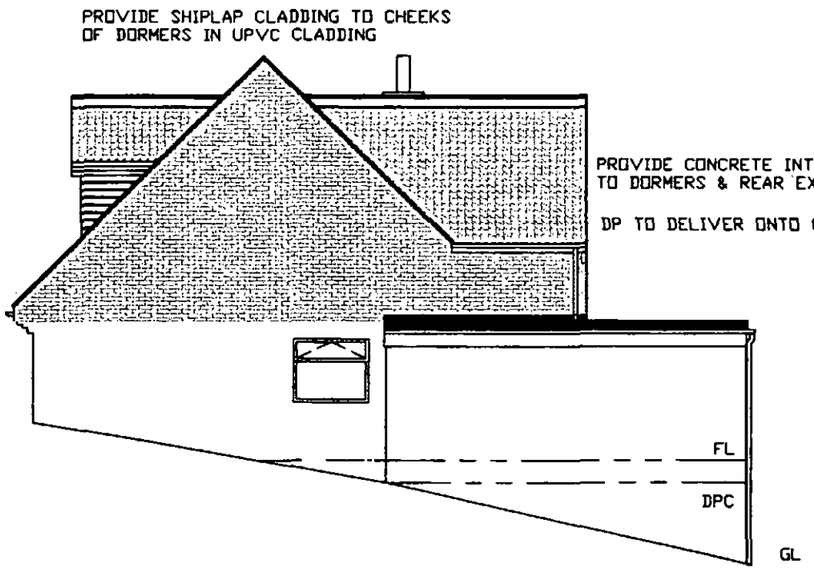


SIDE ELEVATION
(FACING No 11)

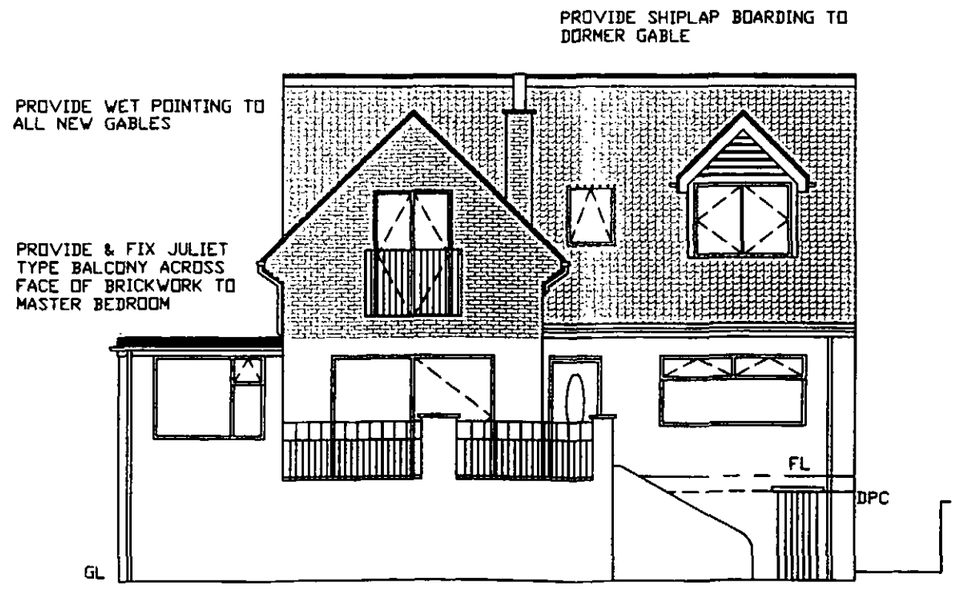


REAR ELEVATION

CLIENT MR & MRS R SELF 10 STAINBOROGH CLOSE DODWORTH, BARNSLEY, S YORKS	TITLE DRAWING SHOWING PROPOSED ELEVATIONS	Quill ARCHITECTURE©	THIS DRAWING IS COPYRIGHT AND MUST NOT BE USED OR DISCLOSED IN ANY WAY EXCEPT WHERE AUTHORIZED IN WRITING BY QUILL ARCHITECTURE. TELEPHONE (01226) 755446 REG No 5210984	SCALE 1 : 100 DATE 18/04/12 DRG No CAD/QA/1204	DRAWN AD REV

DO NOT SCALE DRAWING ALL DIMENSIONS IN MILLIMETRES IF IN DOUBT ASK

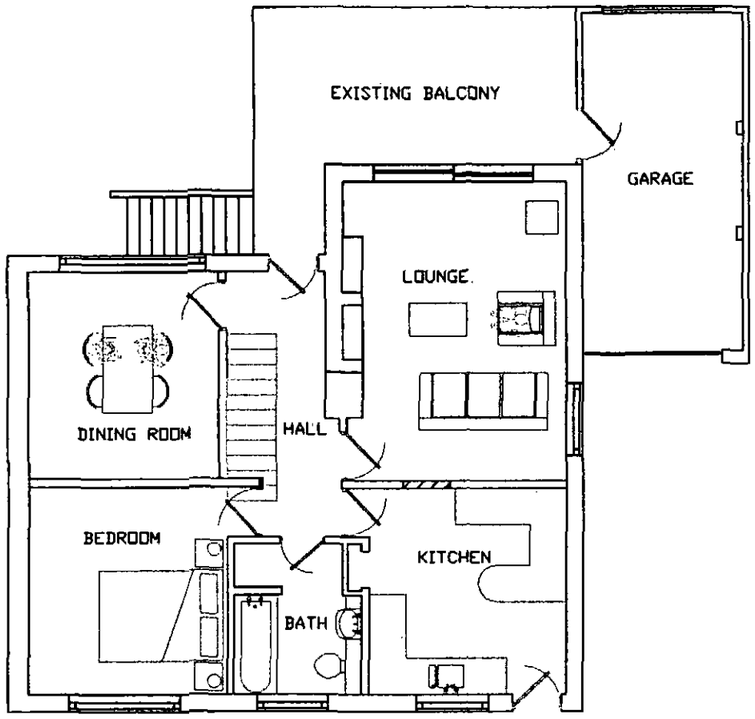

GROUND FLOOR LAYOUT

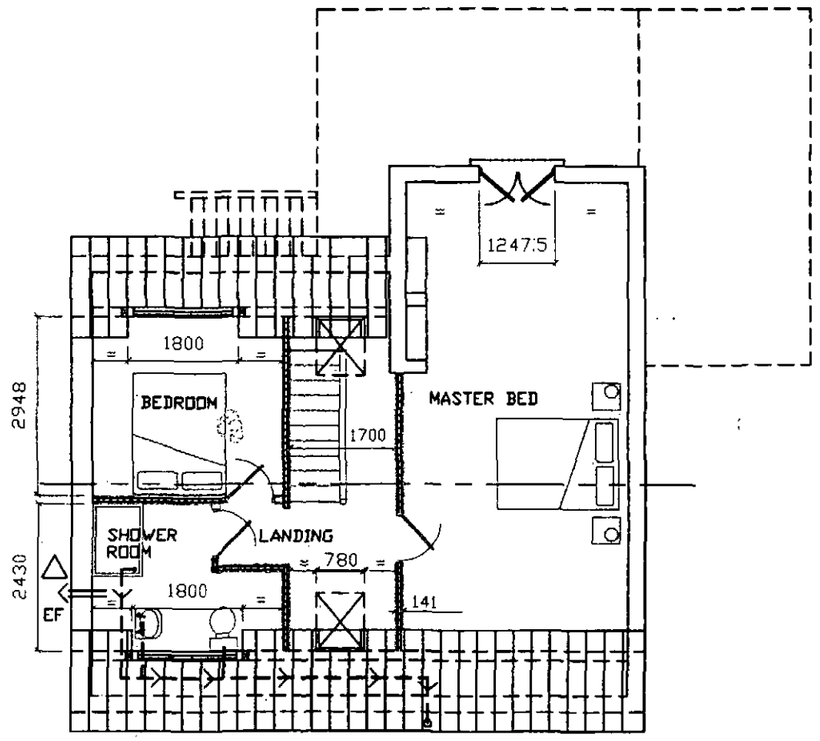

FIRST FLOOR LAYOUT

CLIENT MR & MRS R SELF 10 STAINBOROGH CLOSE DODWORTH, BARNSLEY, S YORKS	TITLE DRAWING SHOWING PROPOSED GROUND & FIRST FLOOR LAYOUTS	Quill ARCHITECTURE©	THIS DRAWING IS COPYRIGHT AND MUST NOT BE USED OR DISCLOSED IN ANY WAY EXCEPT WHERE AUTHORIZED IN WRITING BY QUILL ARCHITECTURE. TELEPHONE (01226) 755446 REG No 5210984	SCALE 1 : 100 DATE 18/04/12 DRG No CAD/QA/1205	DRAWN AD REV