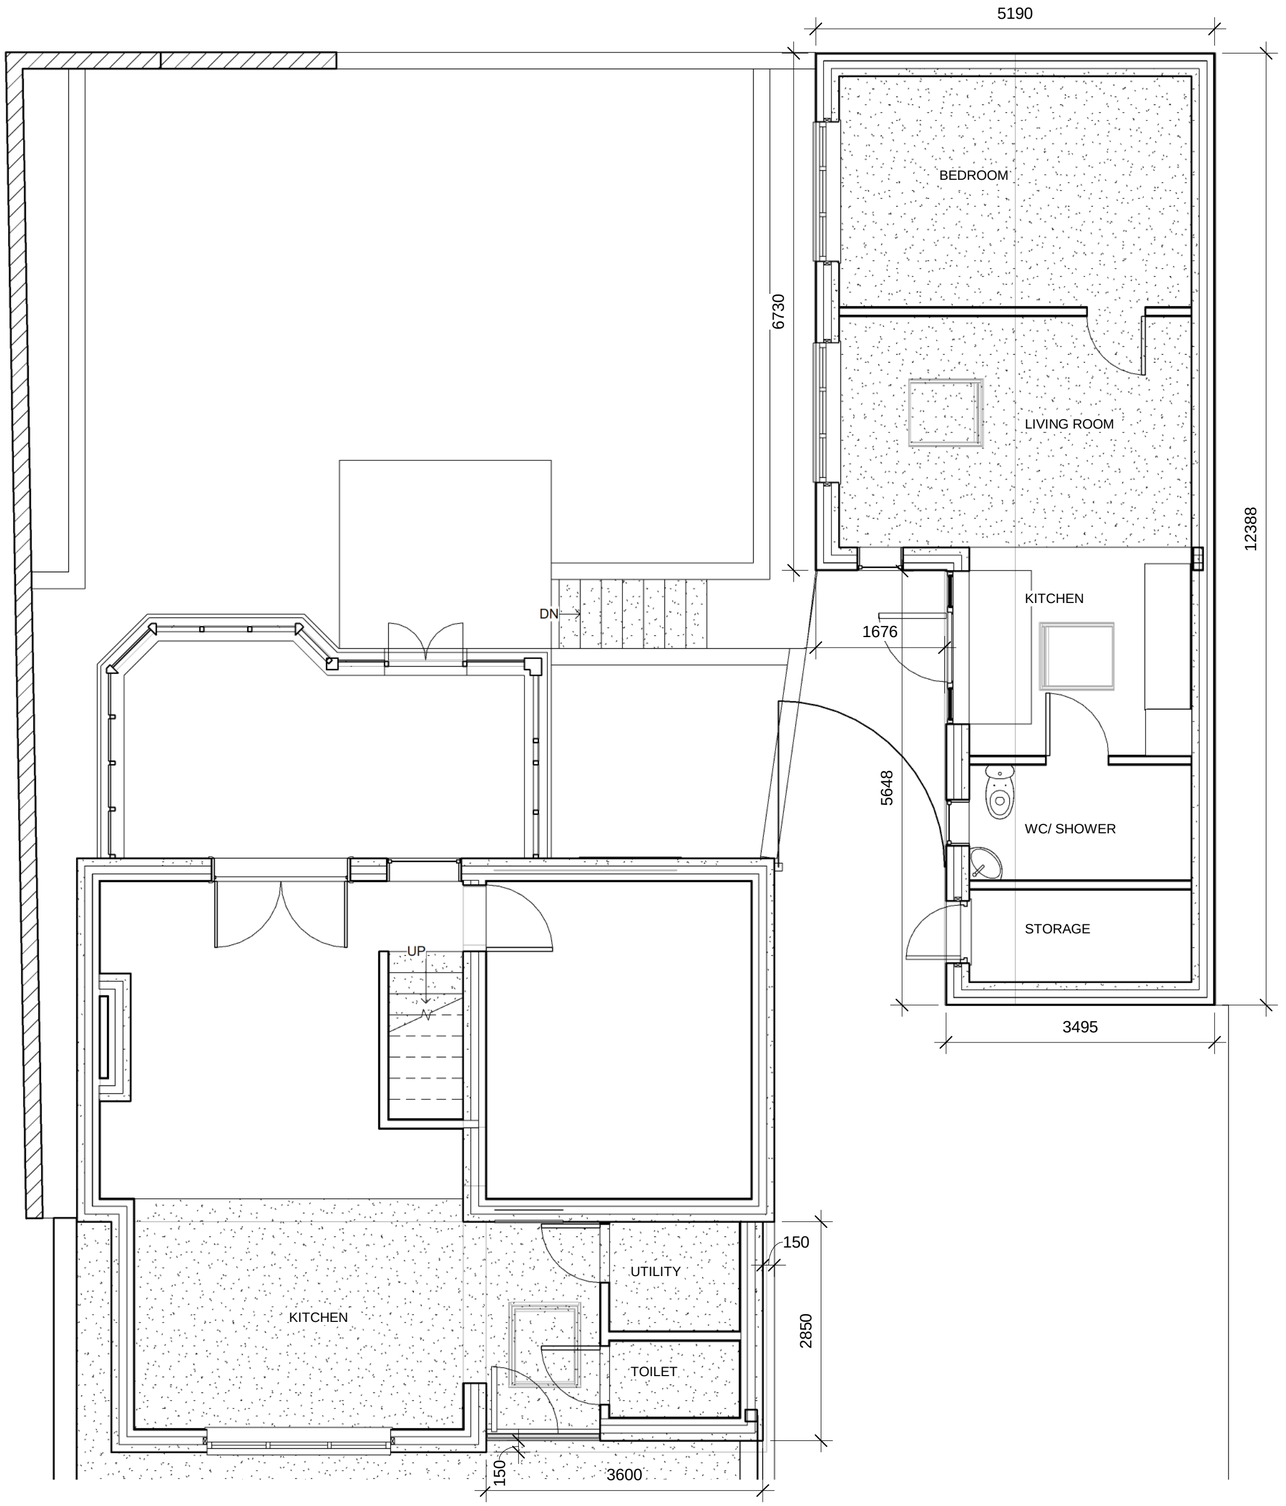


1 Lower Ground floor plan

1 : 50

ONE Architect Redboxone

Redboxone.co.uk

Proposed kitchen extension and garage conversion
190 New Road
Staincross
S75 6PP

No.	Description	Date

Proposed lower ground plan

Project number	SPS Nov2020
Date	22-11-2020
Drawn by	RBO
Checked by	RBO

A106

Scale 1 : 50

29/01/2021 19:18:37